



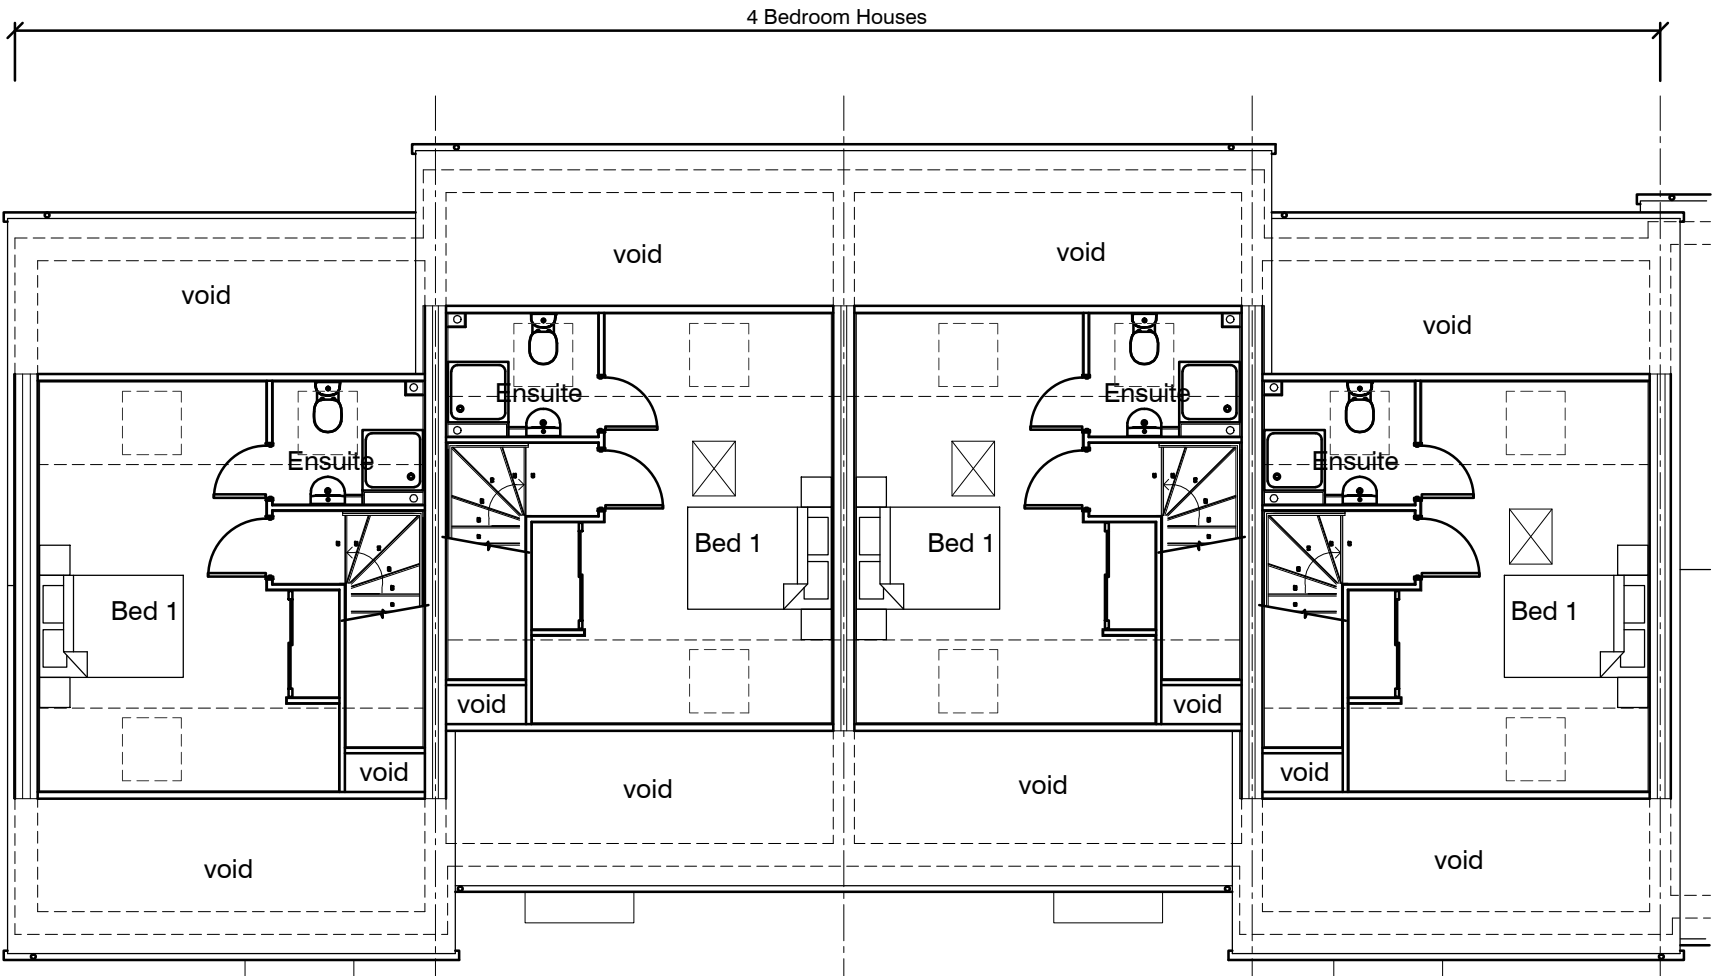


Unit 1: Type A Unit 2: Type A Unit 3: Type A Unit 4: Type A

SECOND FLOOR

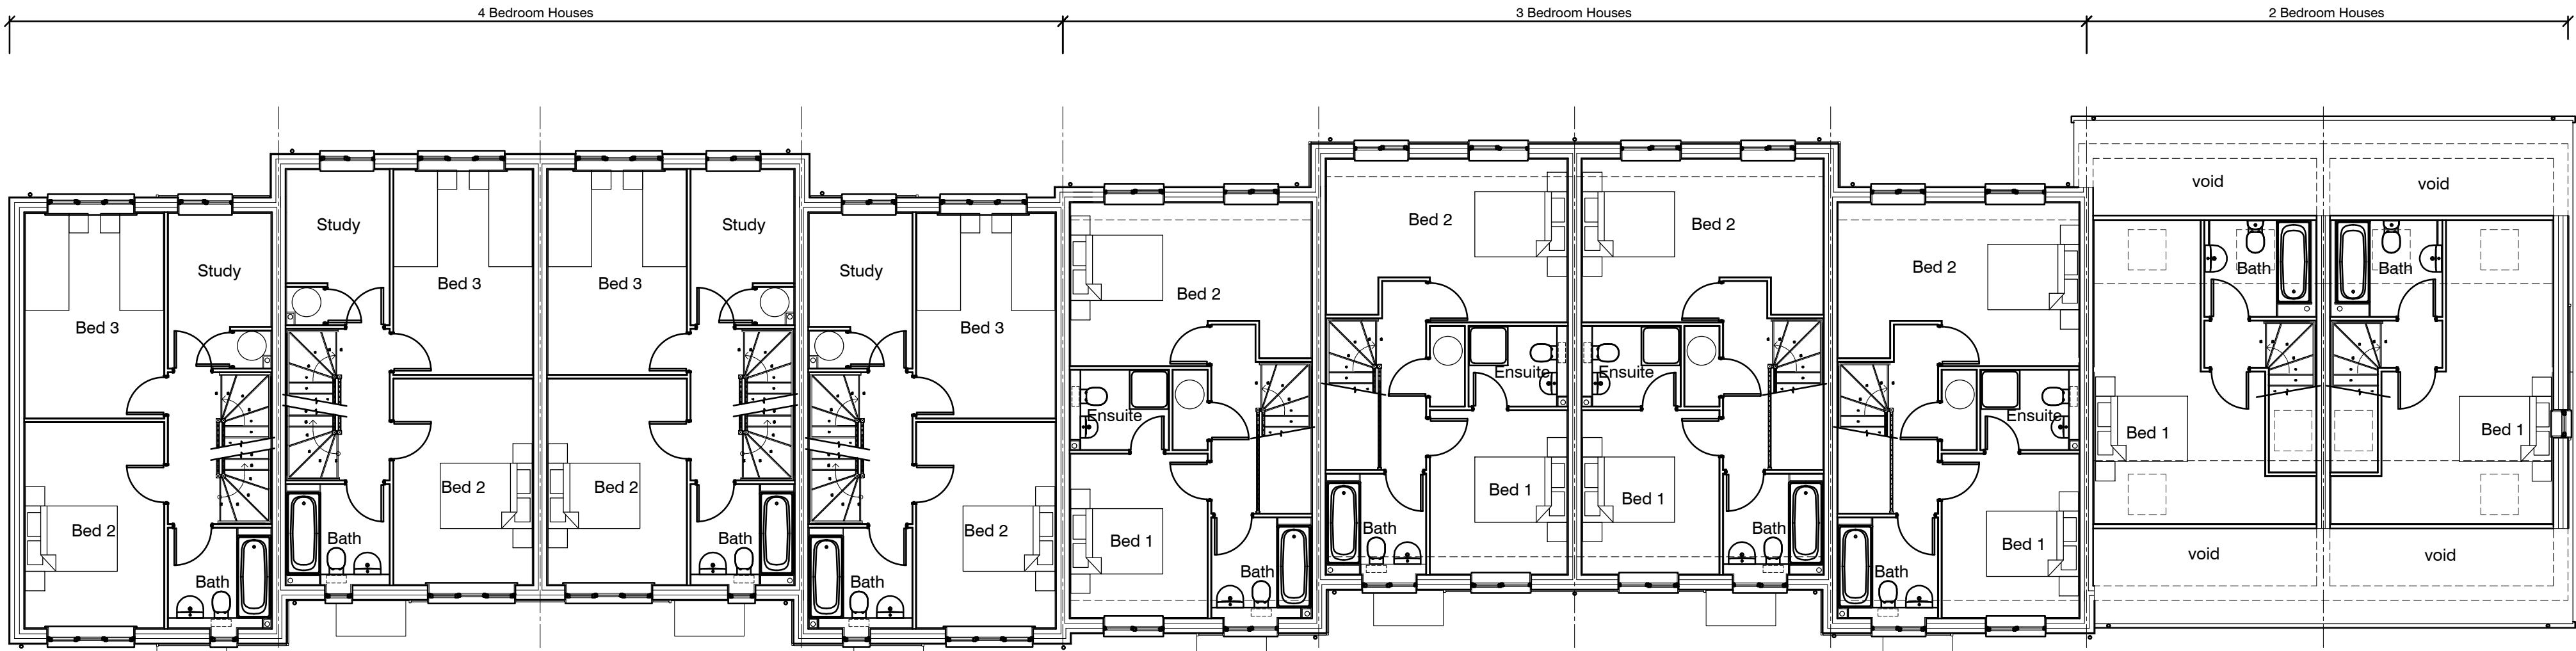

Unit 1: Type A Unit 2: Type A Unit 3: Type A Unit 4: Type A Unit 5: Type B Unit 6: Type B Unit 7: Type B Unit 8: Type B Unit 9: Type C Unit 10: Type C

FIRST FLOOR

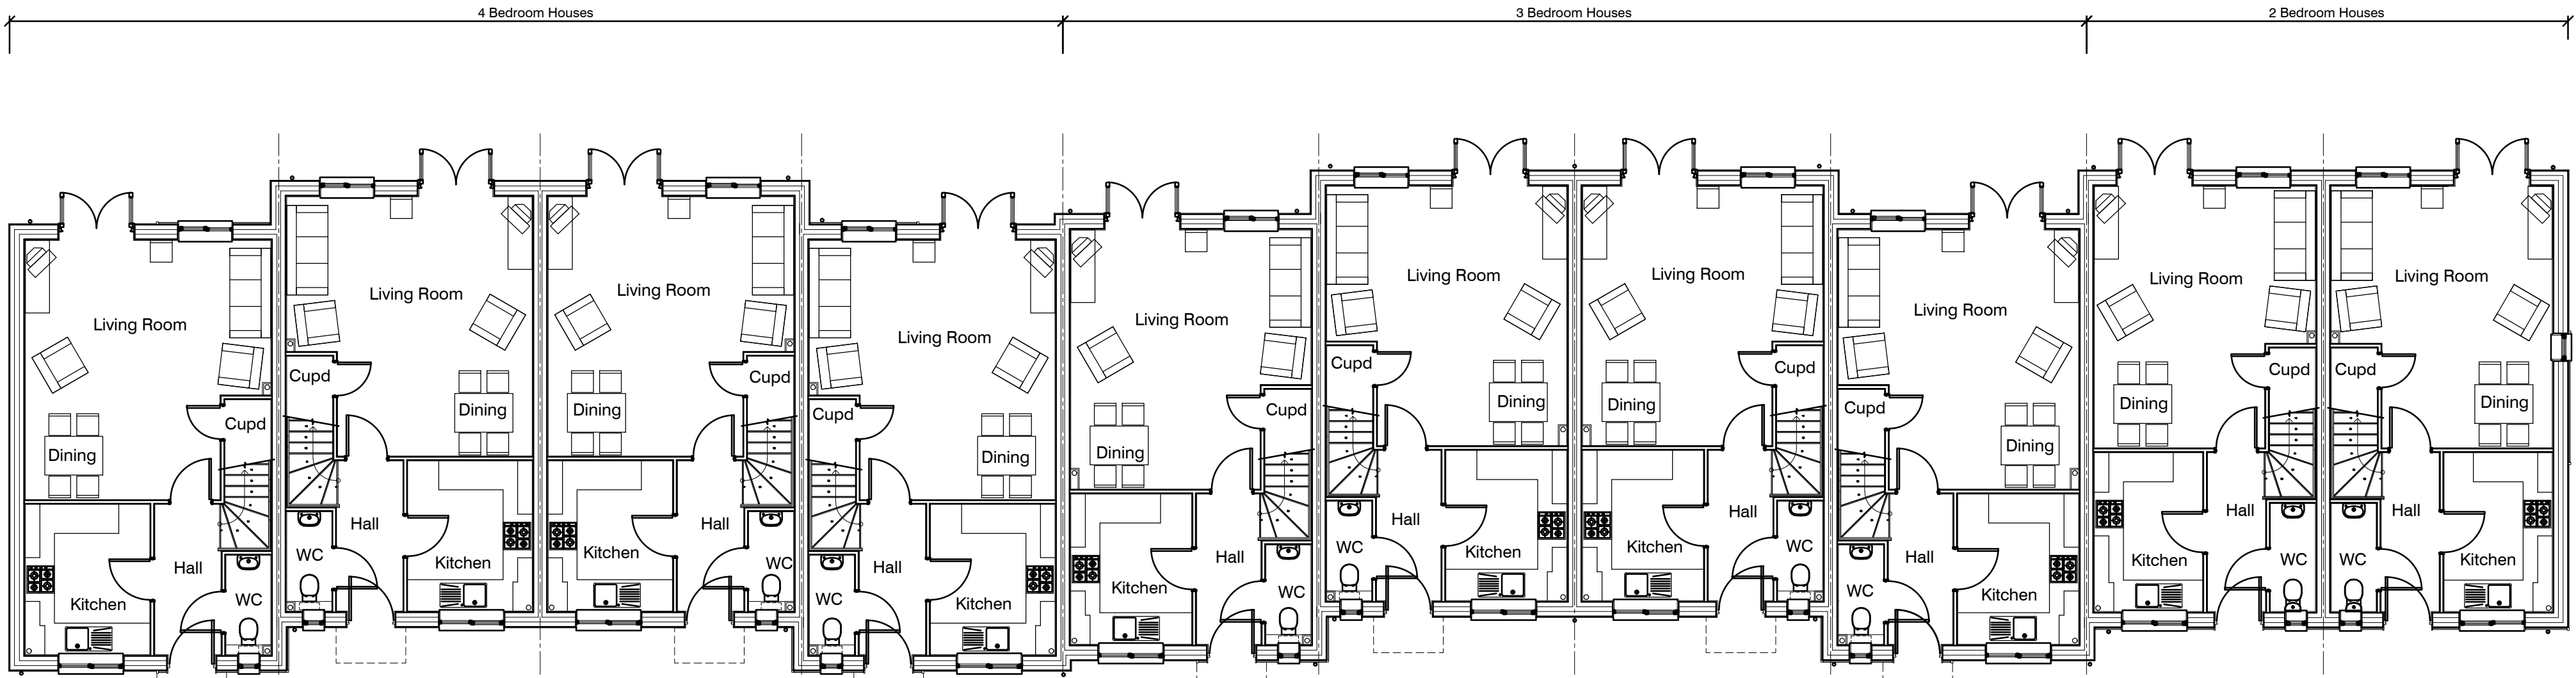

Unit 1: Type A Unit 2: Type A Unit 3: Type A Unit 4: Type A Unit 5: Type B Unit 6: Type B Unit 7: Type B Unit 8: Type B Unit 9: Type C Unit 10: Type C

GROUND FLOOR

NOTES:

DIMENSIONS TO BE CHECKED ON SITE BEFORE COMMENCING WORK. ANY DISCREPANCIES SHALL BE REPORTED TO MILDREN HOMES IMMEDIATELY.

DO NOT SCALE FROM THESE DRAWINGS EXCEPT FOR PLANNING PURPOSES. USE FIGURED DIMENSIONS ONLY.

WHERE APPLICABLE THIS DRAWING IS TO BE READ IN CONJUNCTION WITH OTHER CONSULTANTS' DRAWINGS.

THIS DRAWING IS THE COPYRIGHT OF MILDREN HOMES LTD.

REV	DATE	AMENDMENT
-----	------	-----------



ARENA BUSINESS CENTRE 25 BARNES WALLIS ROAD
FAREHAM HAMPSHIRE PO15 5TT
0845 894 4690
INFO@MILDRENHOMES.CO.UK
WWW.MILDRENHOMES.CO.UK

PROJECT

St Michaels & All Angels Church Site
Queens Field East
West Meads

TITLE

PROPOSED FLOOR PLANS

DATE	DRAWN	SCALE	CHECKED
APR 2014	MRL	1:100 @ A1	GBC
JOB NUMBER	DRAWING NUMBER	REVISION	
0085	P102	-	