

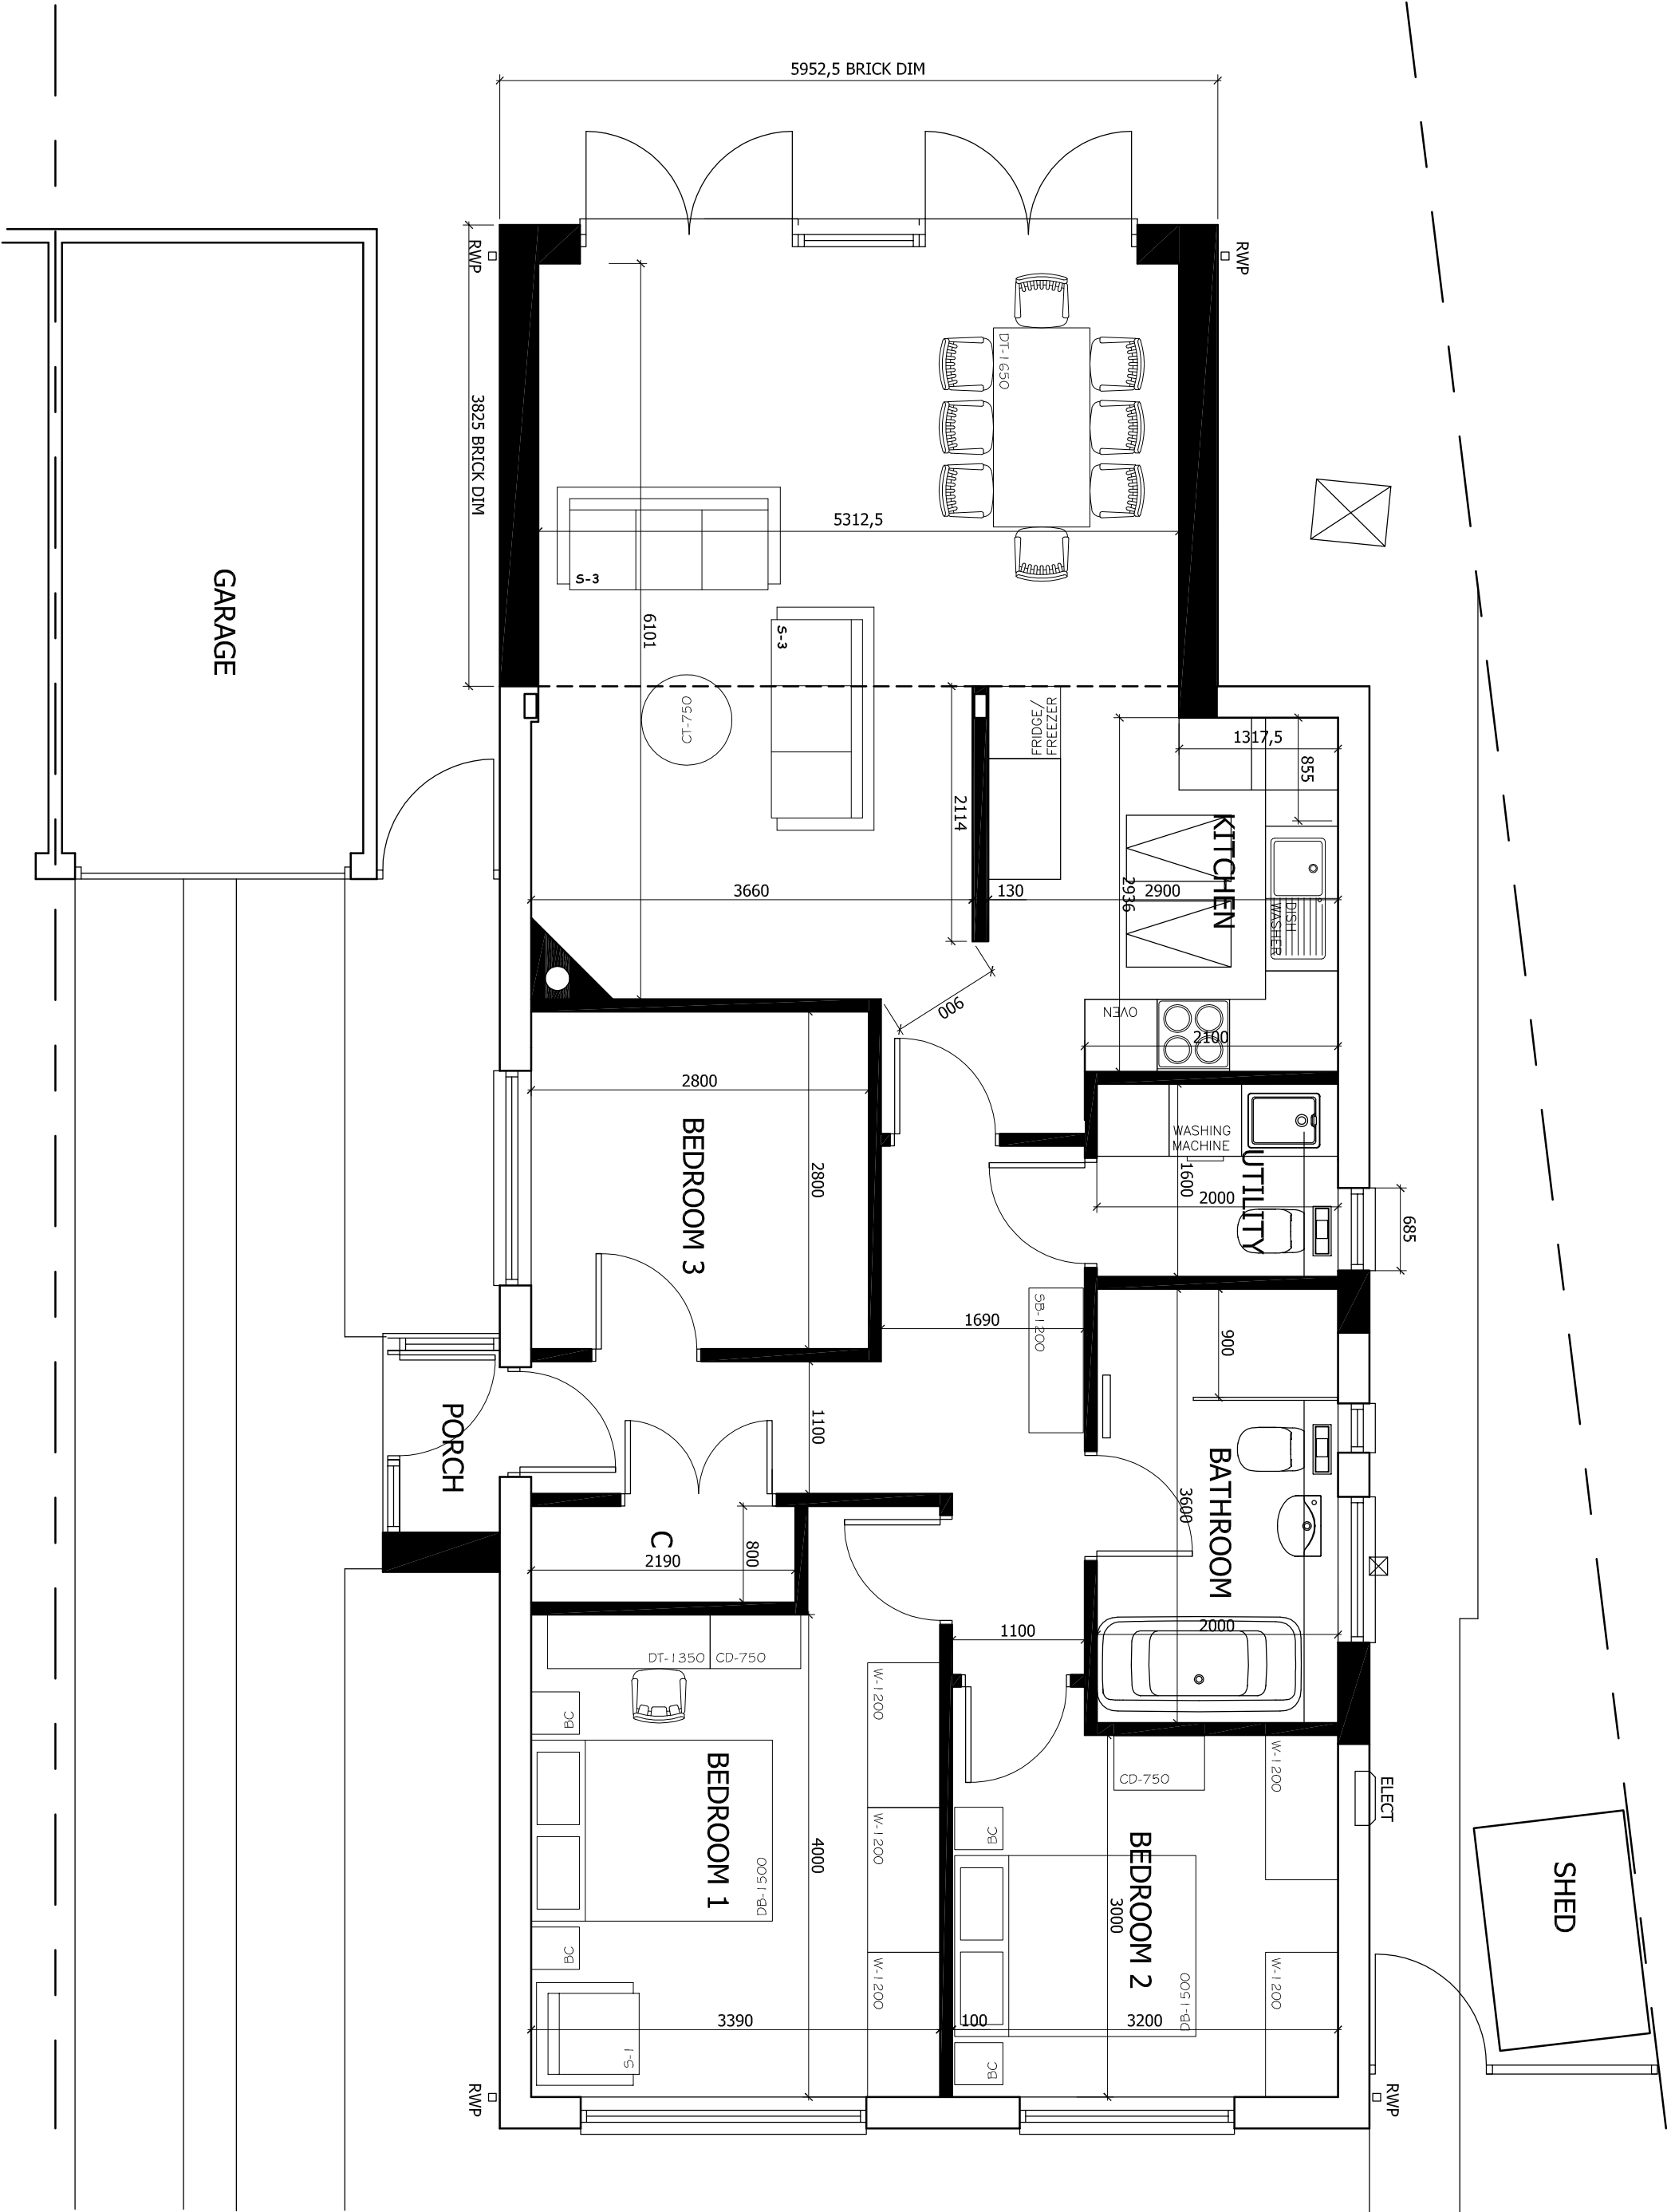


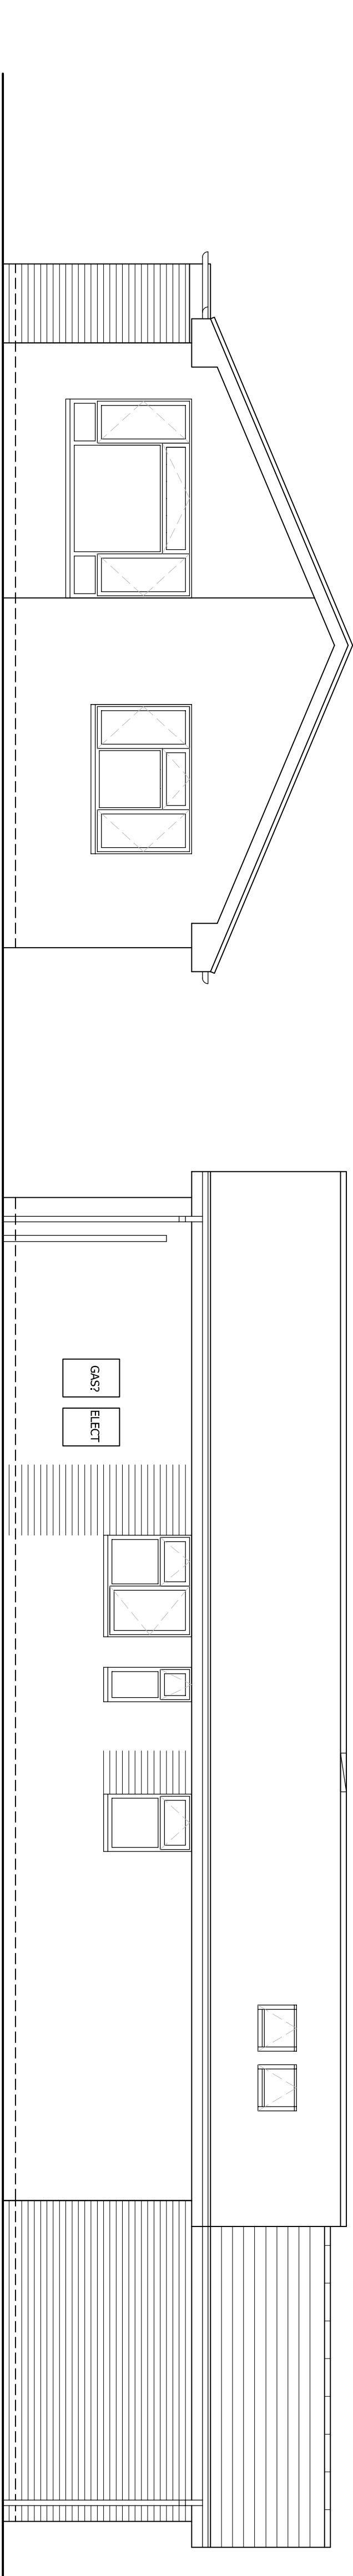


FLOOR PLAN


ROOF PLAN

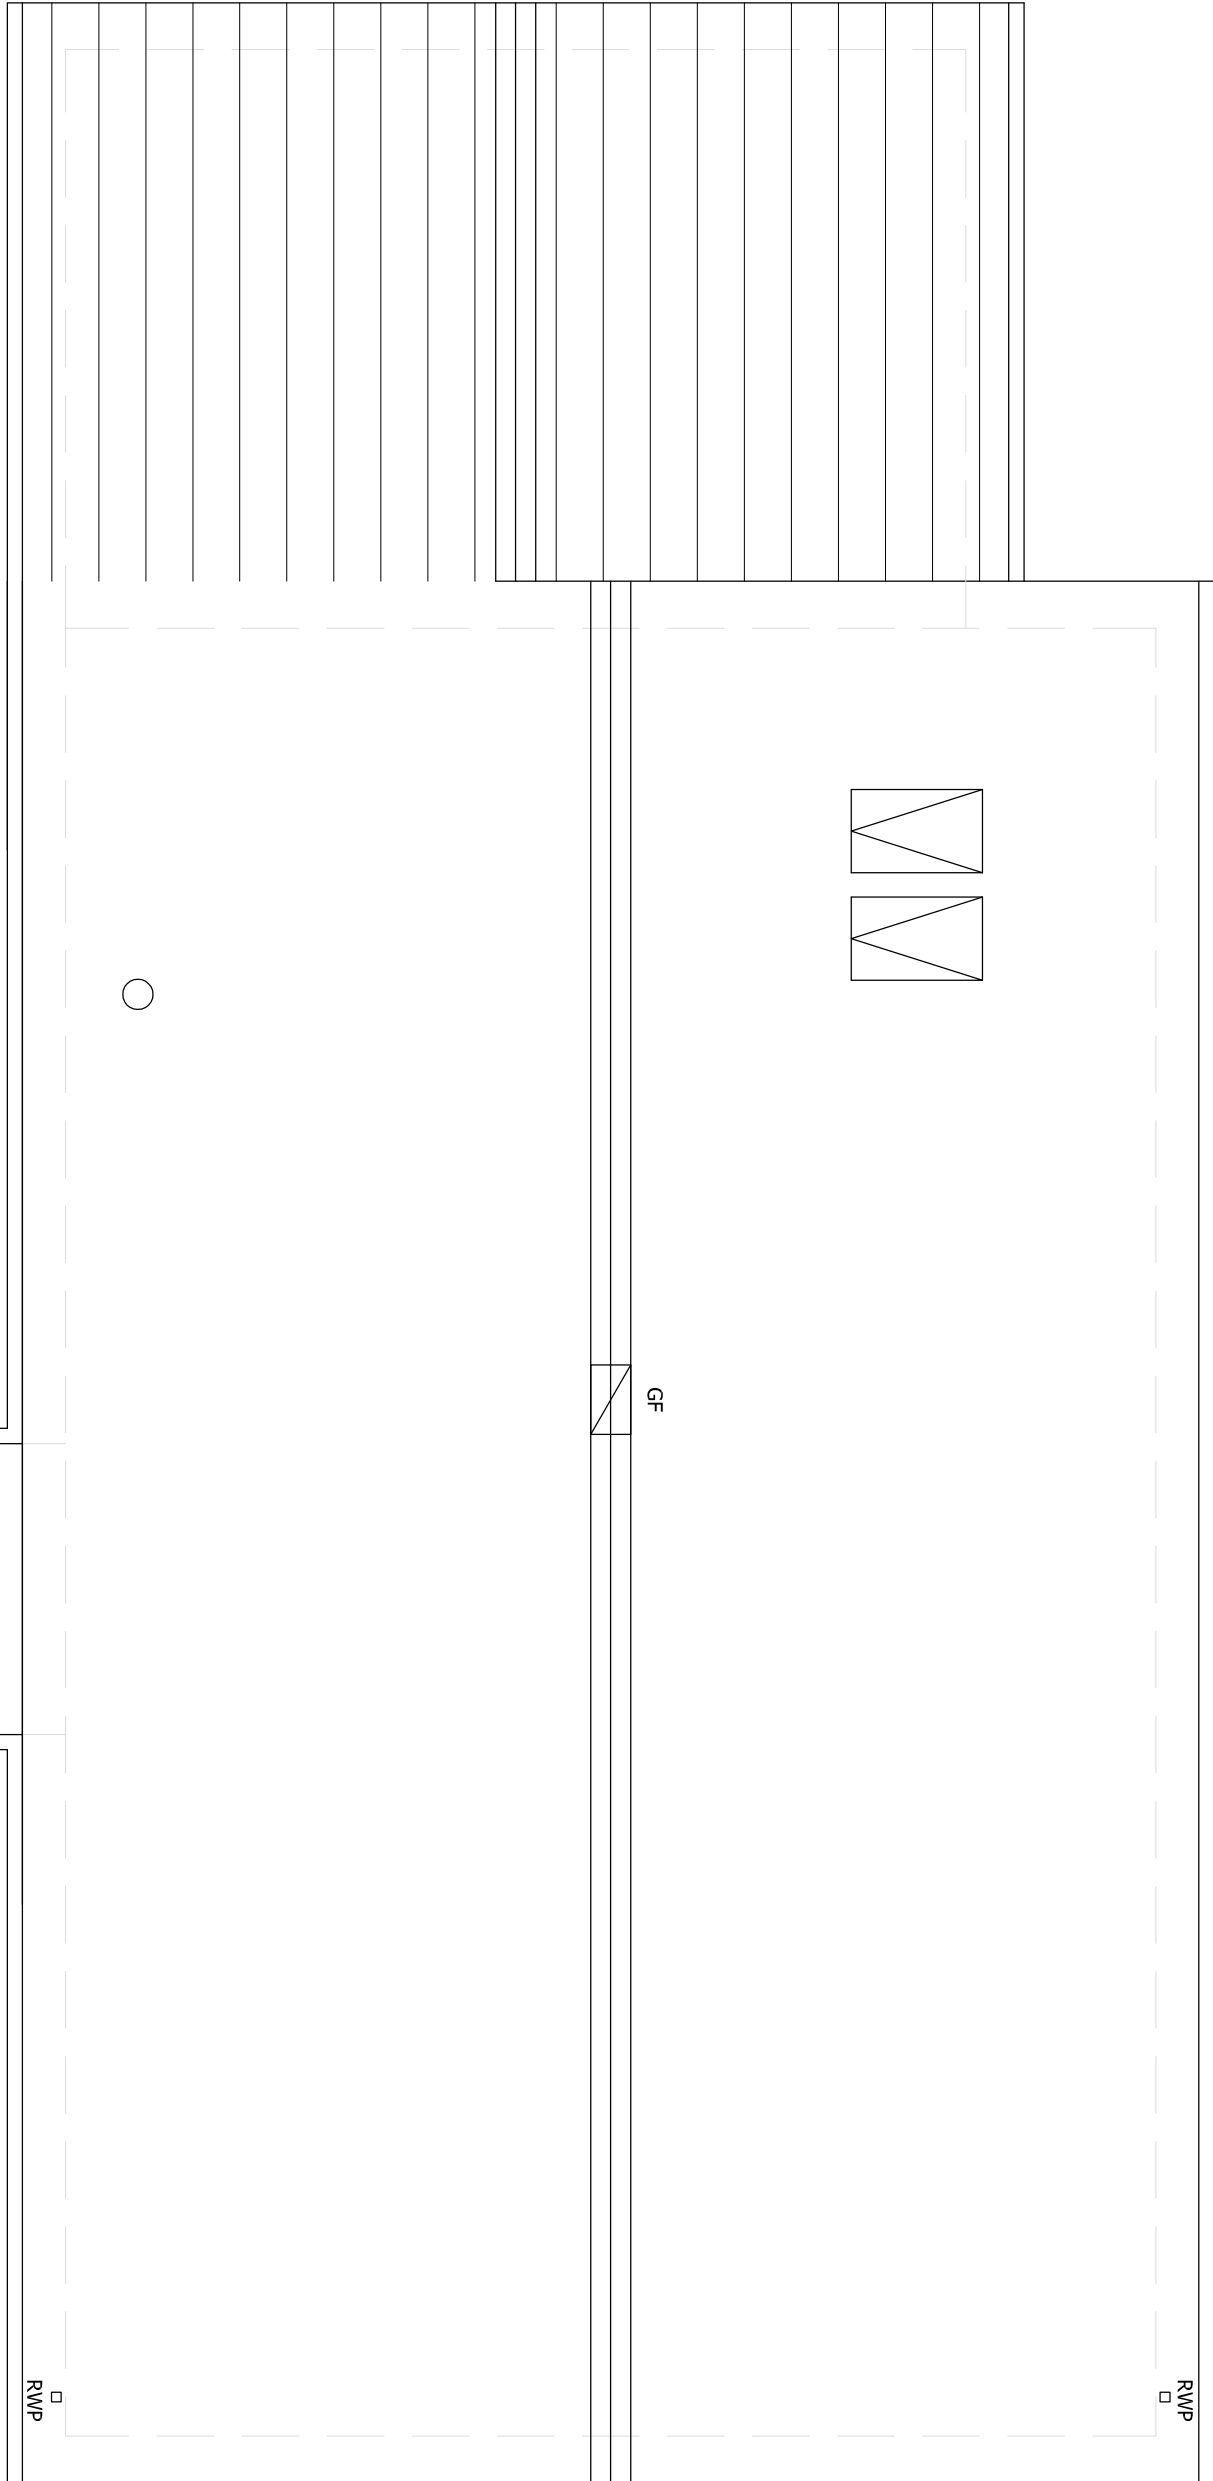


WEST ELEVATION

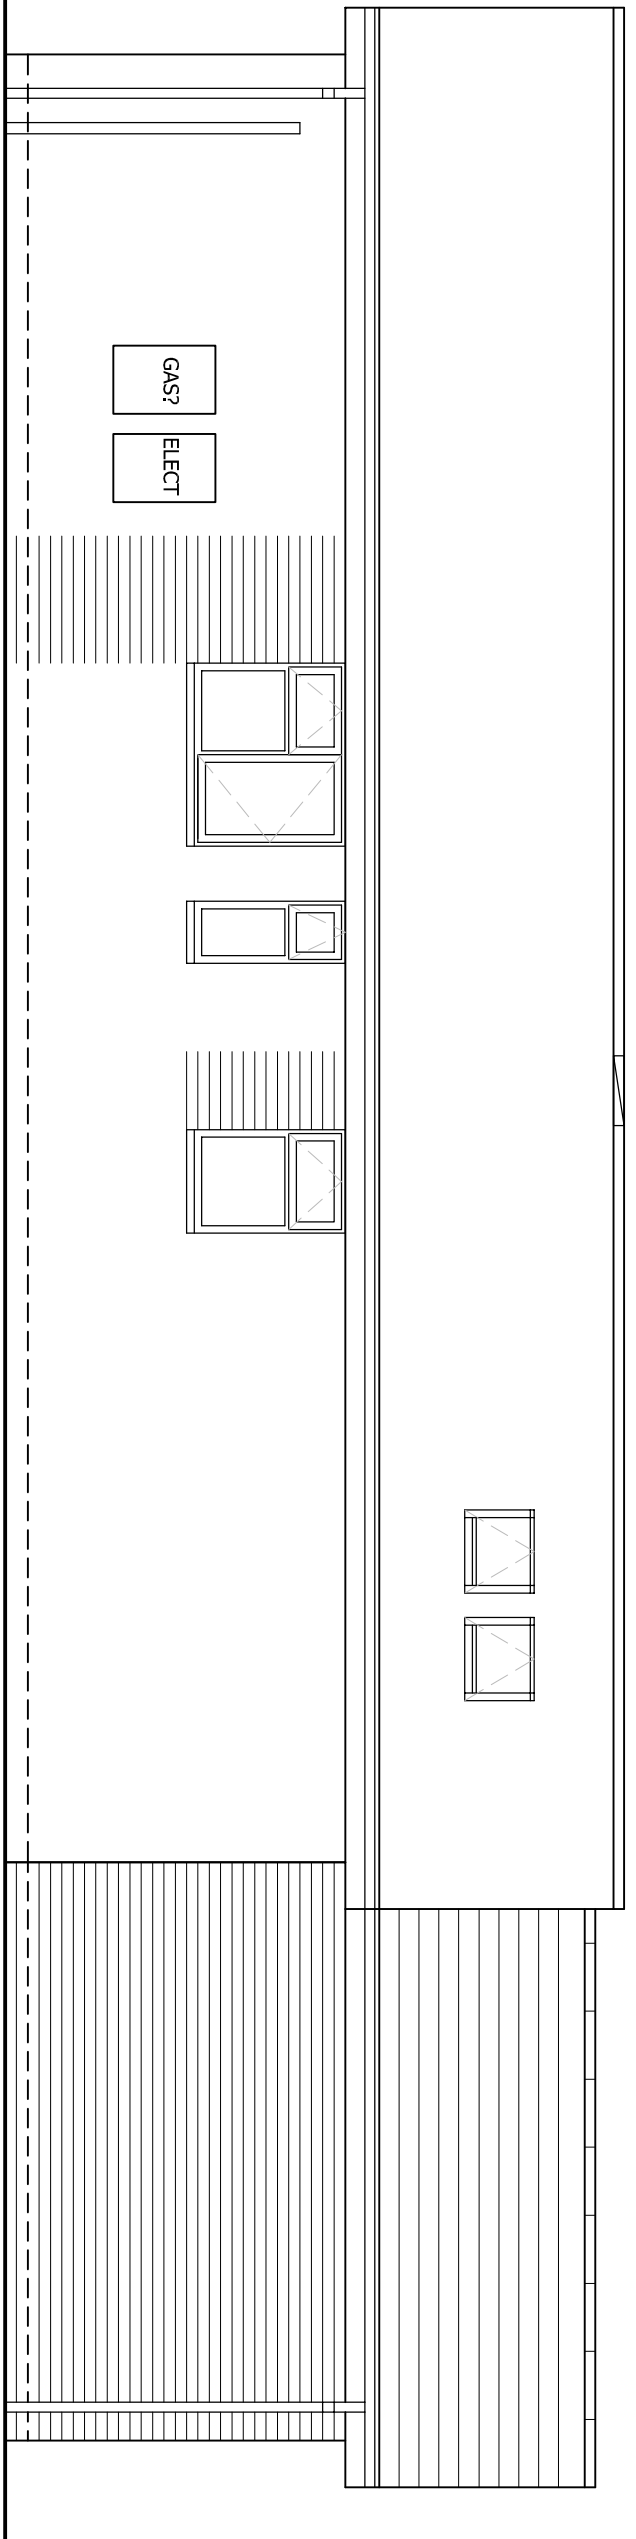


SOUTH ELEVATION

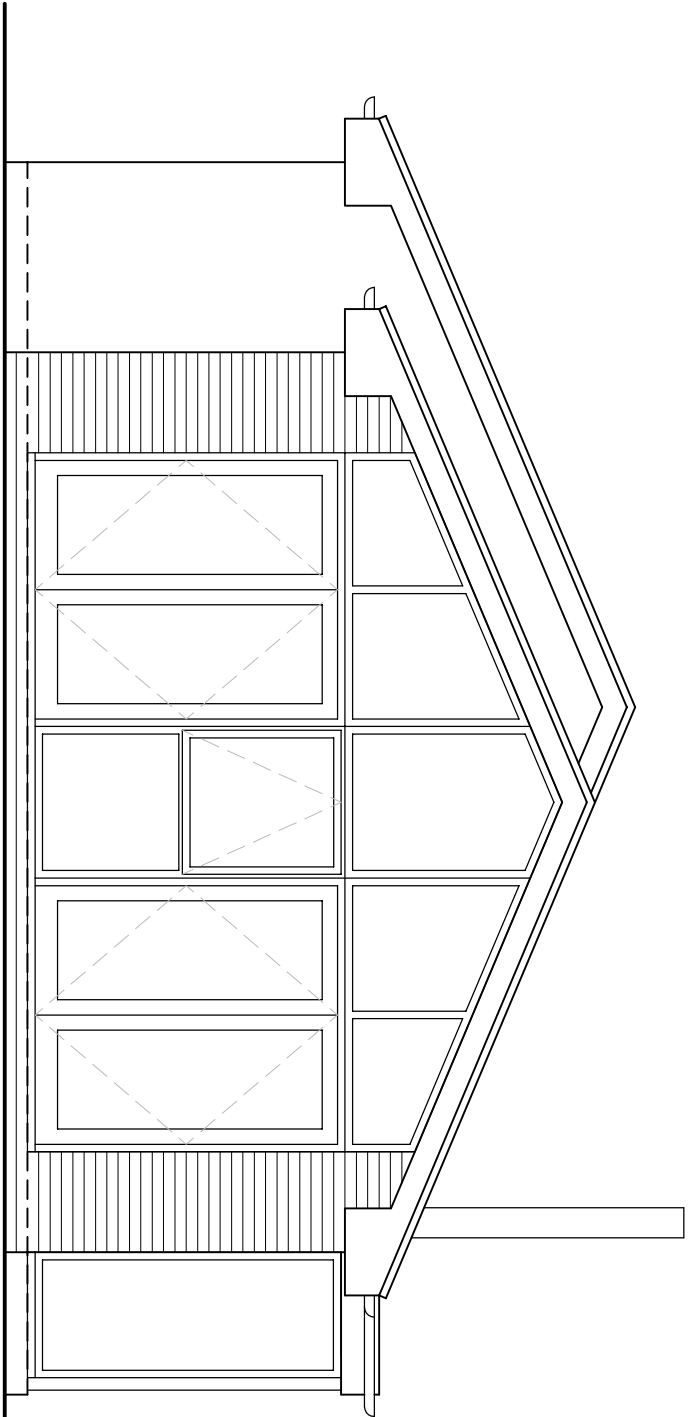

EAST ELEVATION

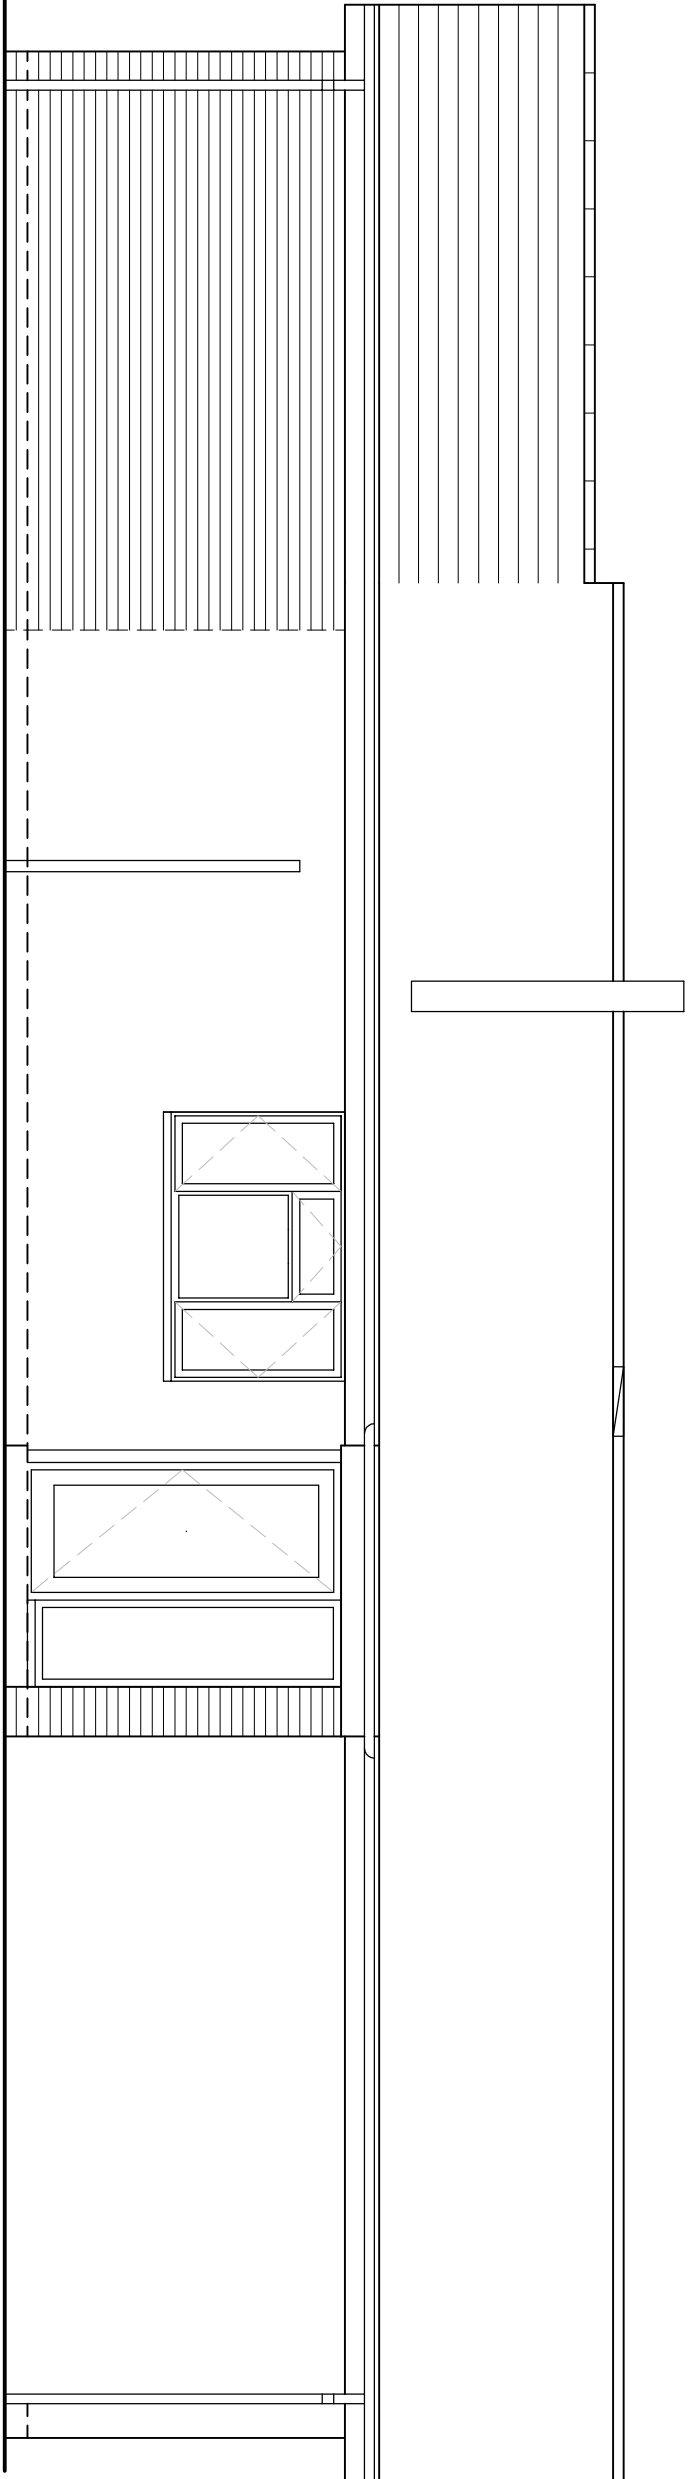

NORTH ELEVATION

 

REV. APPROVED BY DATE

bayside 19 Pinfold Close
Weymouth, Dorset Regis
West Sussex PO21 3NL
Tel: 01243 265200
studio@bayside-architectural.co.uk
www.bayside-architectural.co.uk

CLIENT'S NAME
Mr & Mrs Cripp
JOB TITLE
9 Copthome Way
Bognor Regis
DRAWING TITLE
Proposed Plans & Elevations

SCALE 1:50
JOB NO 013
STATUS
DATE 04/18
REV PL-03
REV A
DRAWN SCB

DO NOT SCALE FROM THIS DRAWING EXCEPT FOR PLANNING PURPOSES ONLY.
ALL DIMENSIONS MUST BE CHECKED ON SITE BY CONTRACTOR. ANY DISCREPANCIES SHOULD BE
ALL DIMENSIONS ARE IN MILLIMETRES, IF IN DOUBT USE
© BAYSIDE ARCHITECTURAL DESIGN LIMITED

