


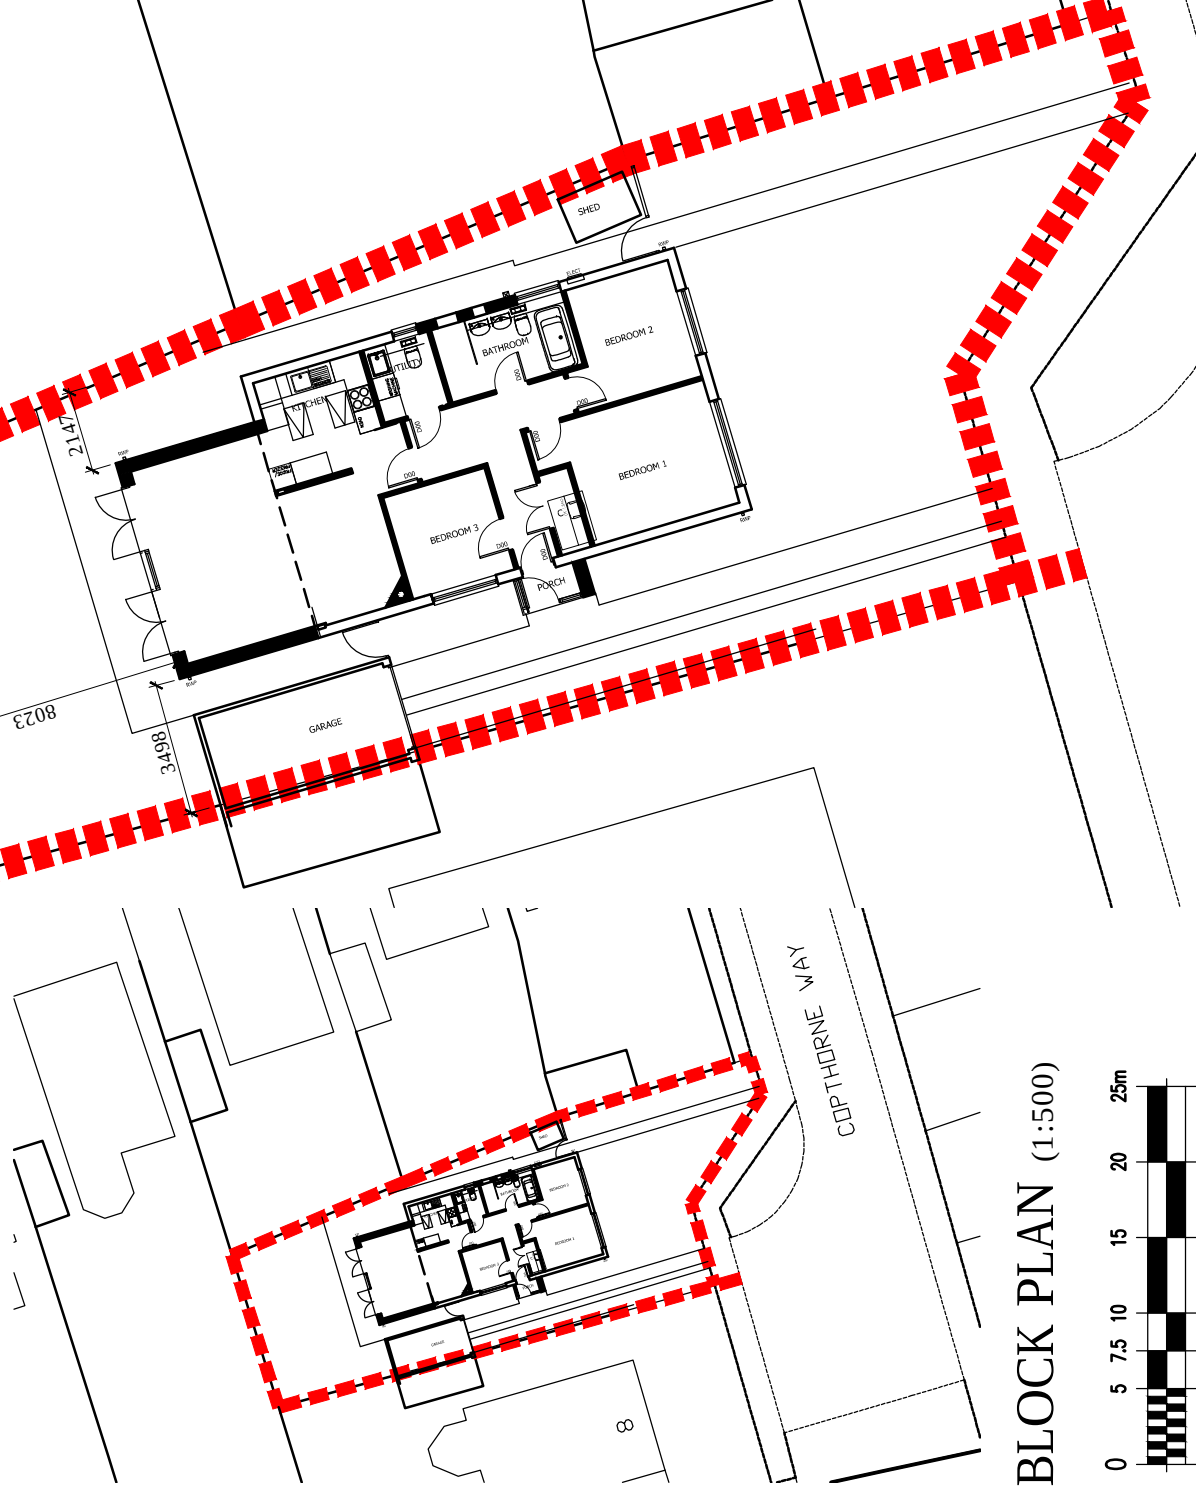

BLOCK PLAN (1:500)

SITE PLAN (1:200)

bayside

ARCHITECTURAL DESIGN LIMITED

The Studio, 19 Pyrford Close
Nye timber, Bognor Regis
West Sussex PO21 3NL
Tel: 01243 263320
E-Mail: studio@bayside-architectural.co.uk
Website: www.bayside-architectural.co.uk



CIAT

DO NOT SCALE FROM THIS DRAWING EXCEPT FOR PLANNING PURPOSES ONLY.

ALL DIMENSIONS MUST BE CHECKED ON SITE BY CONTRACTOR. ANY DISCREPANCIES SHOULD BE HIGHLIGHTED TO BAD LTD AS SOON AS POSSIBLE FOR CONFIRMATION BEFORE WORK PROCEEDS. ALL DIMENSIONS ARE IN MILLIMETERS. IF IN DOUBT ASK.

© BAYSIDE ARCHITECTURAL DESIGN LIMITED

CLIENT'S NAME Mr & Mrs Cripp JOB TITLE q Conthorne Way	DRAWING TITLE Site & Block Plan	SCALE 1:500/200@A4	DATE 04/1
		STATUS PLANNING	