






FLOOR PLAN

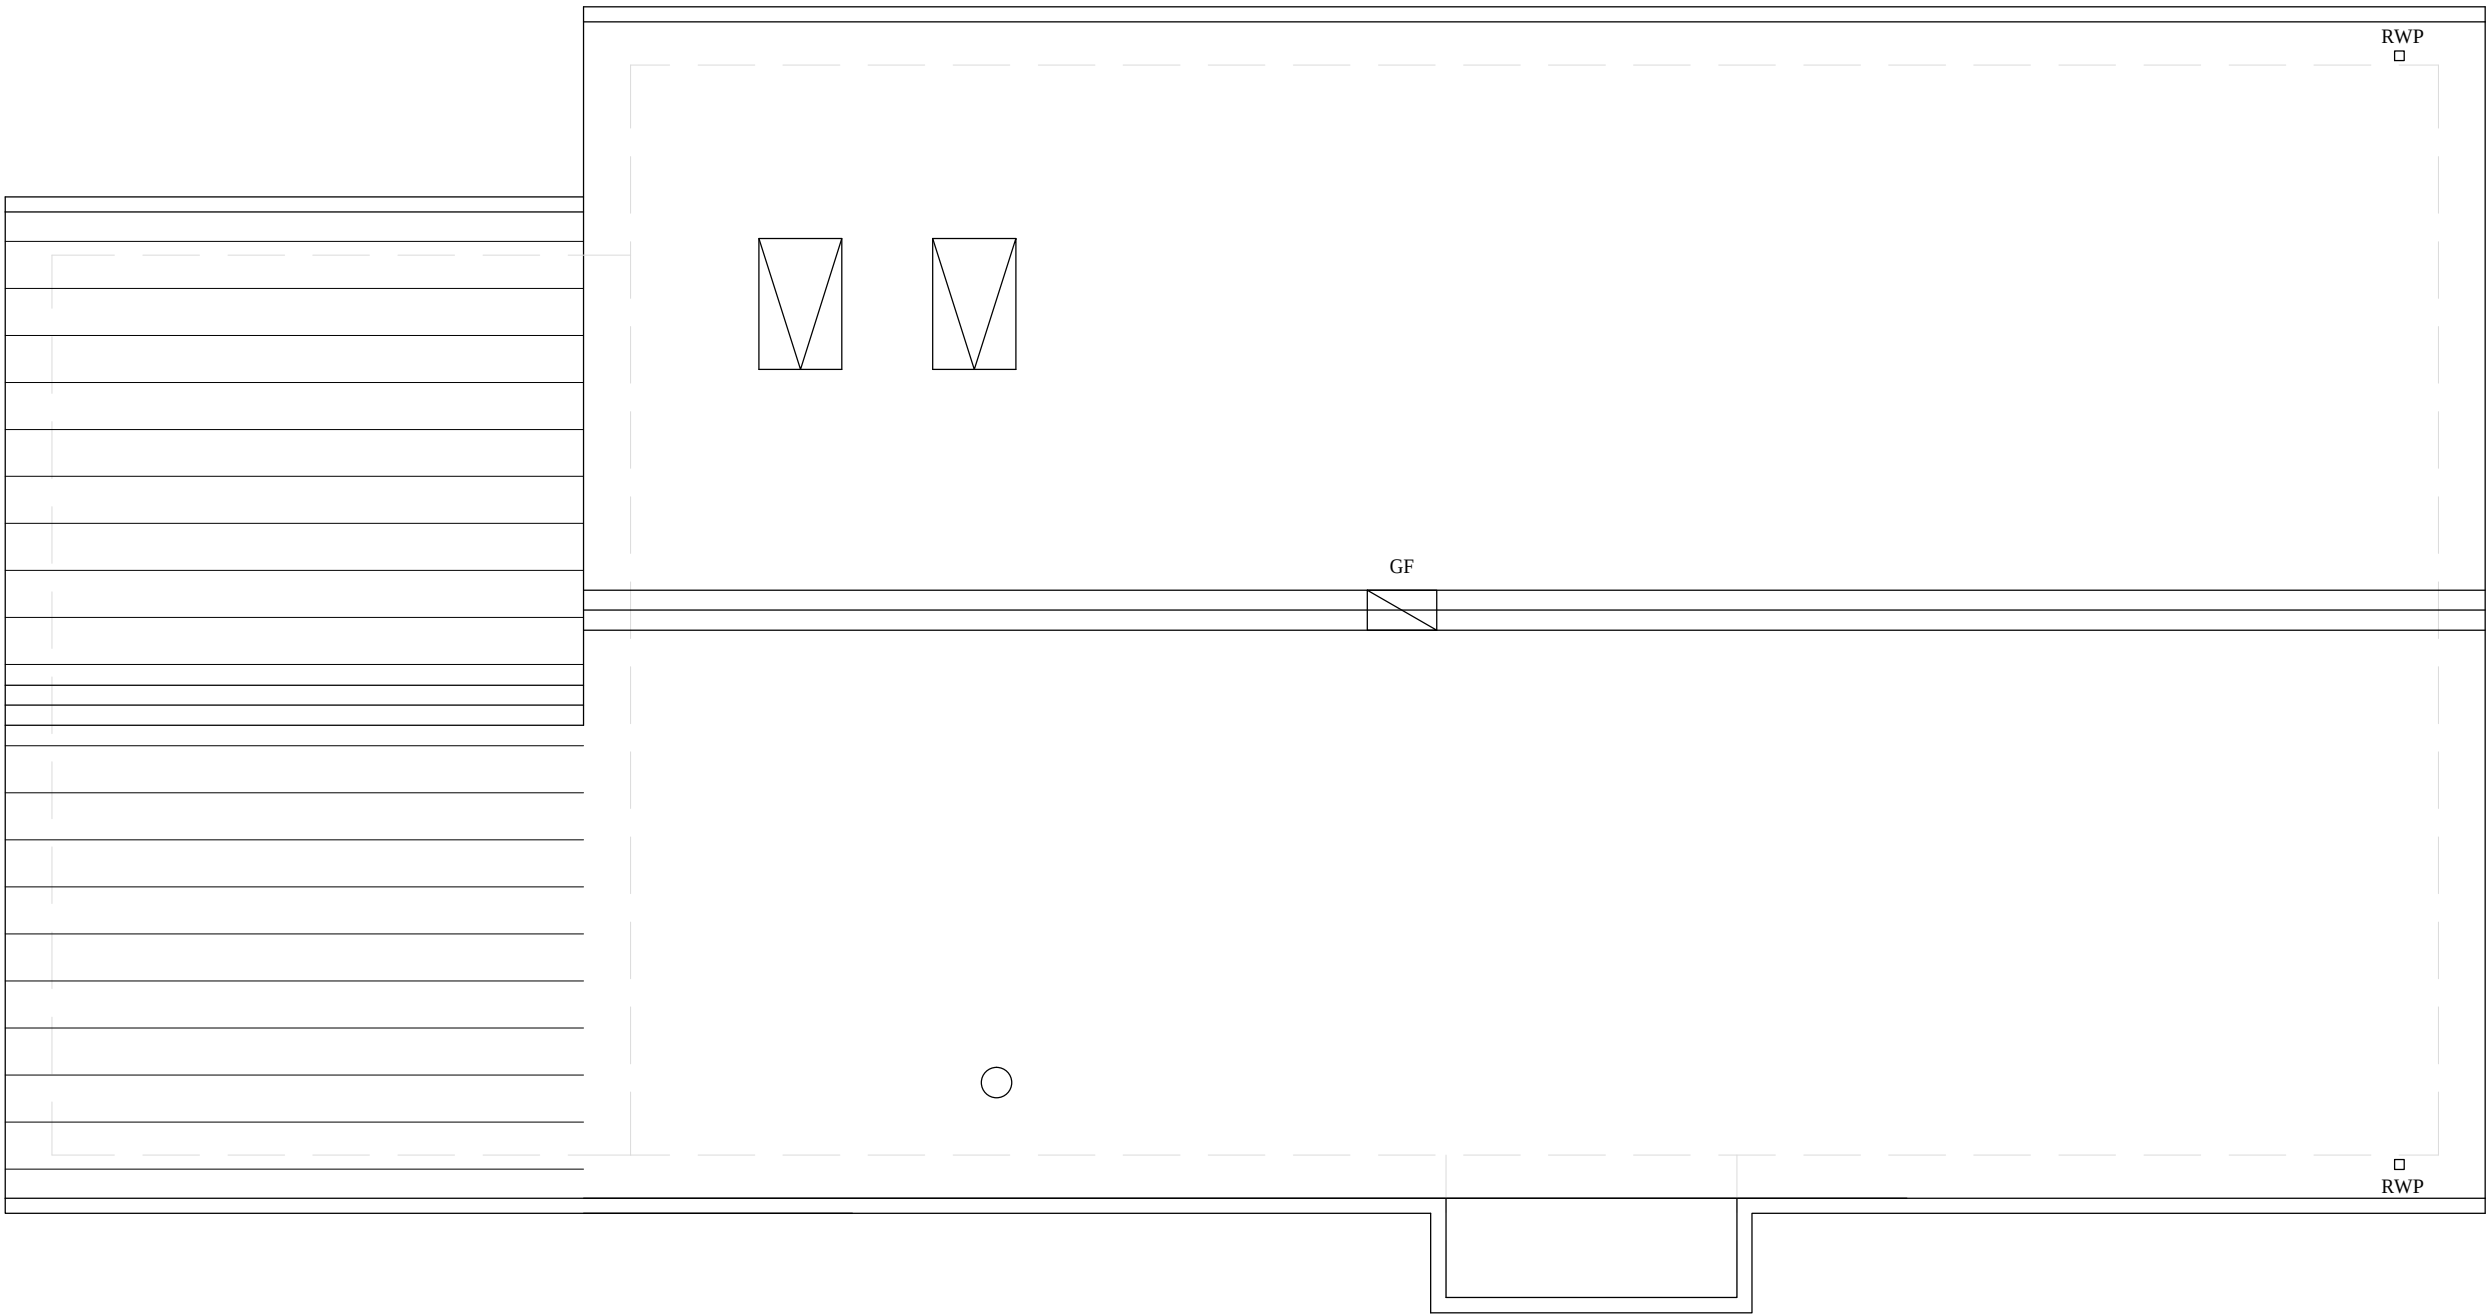


ROOF PLAN

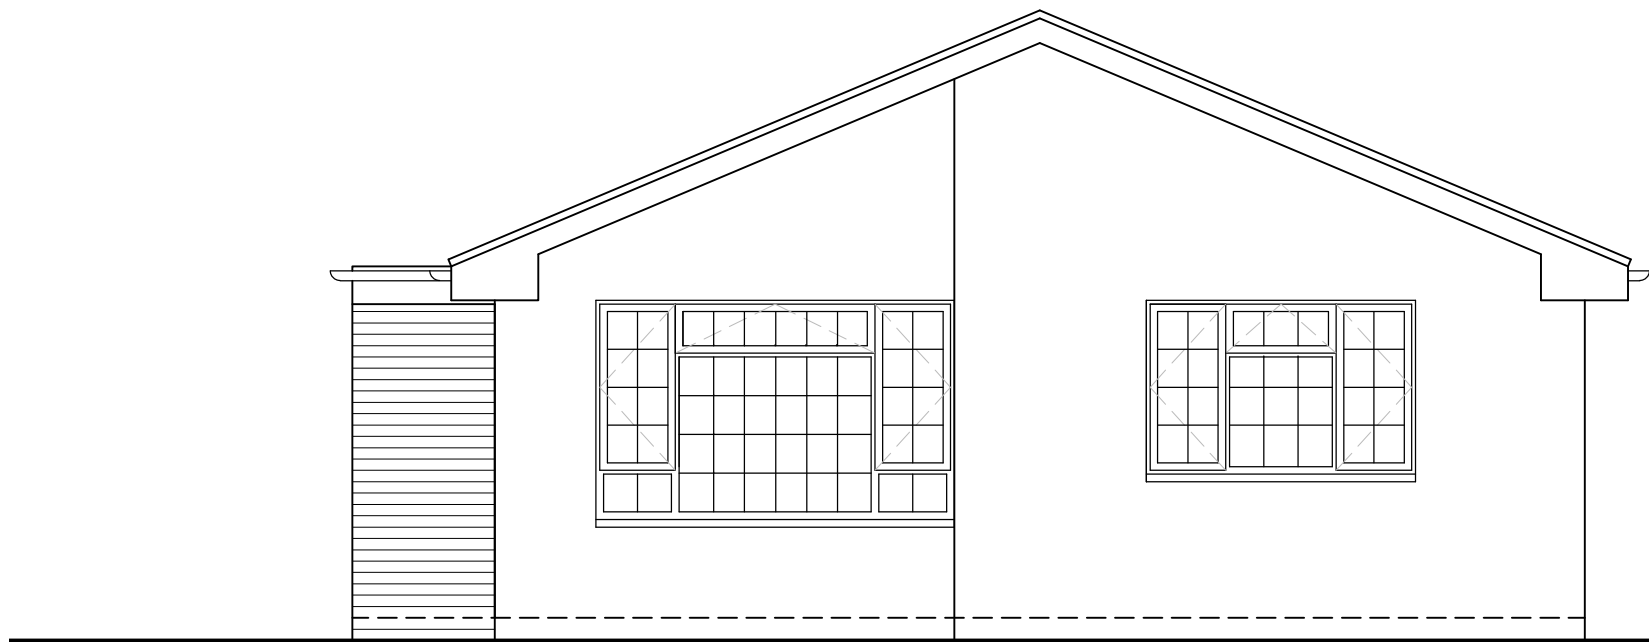


WEST ELEVATION

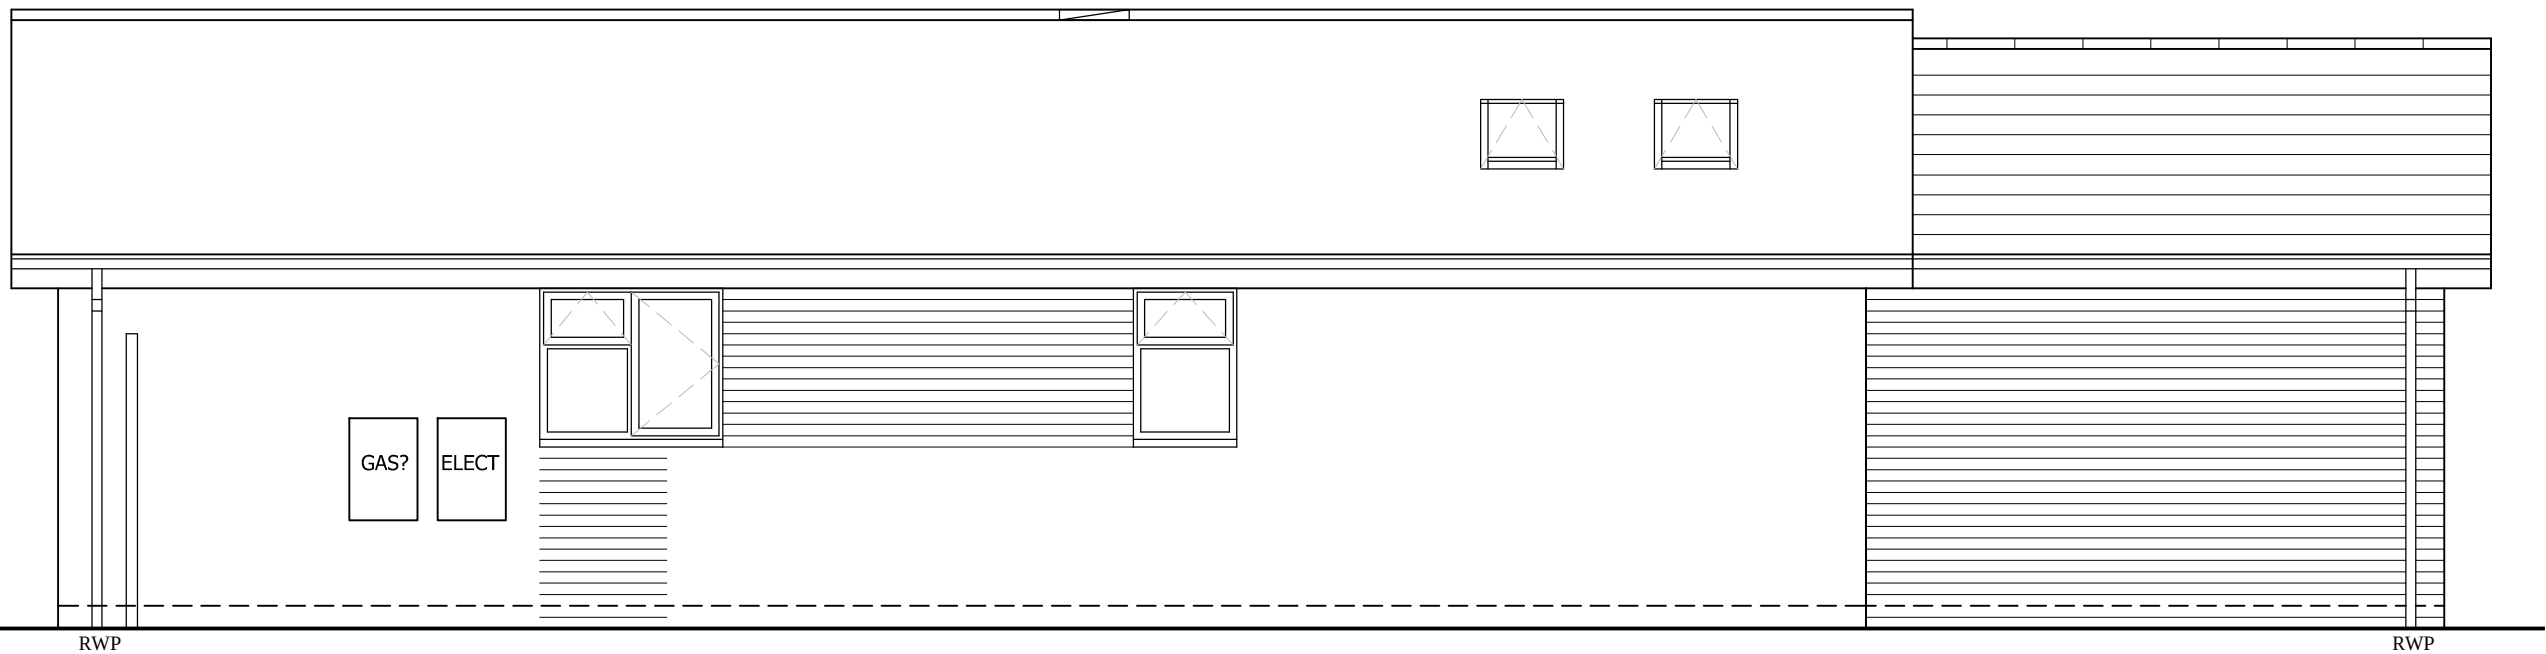


SOUTH ELEVATION

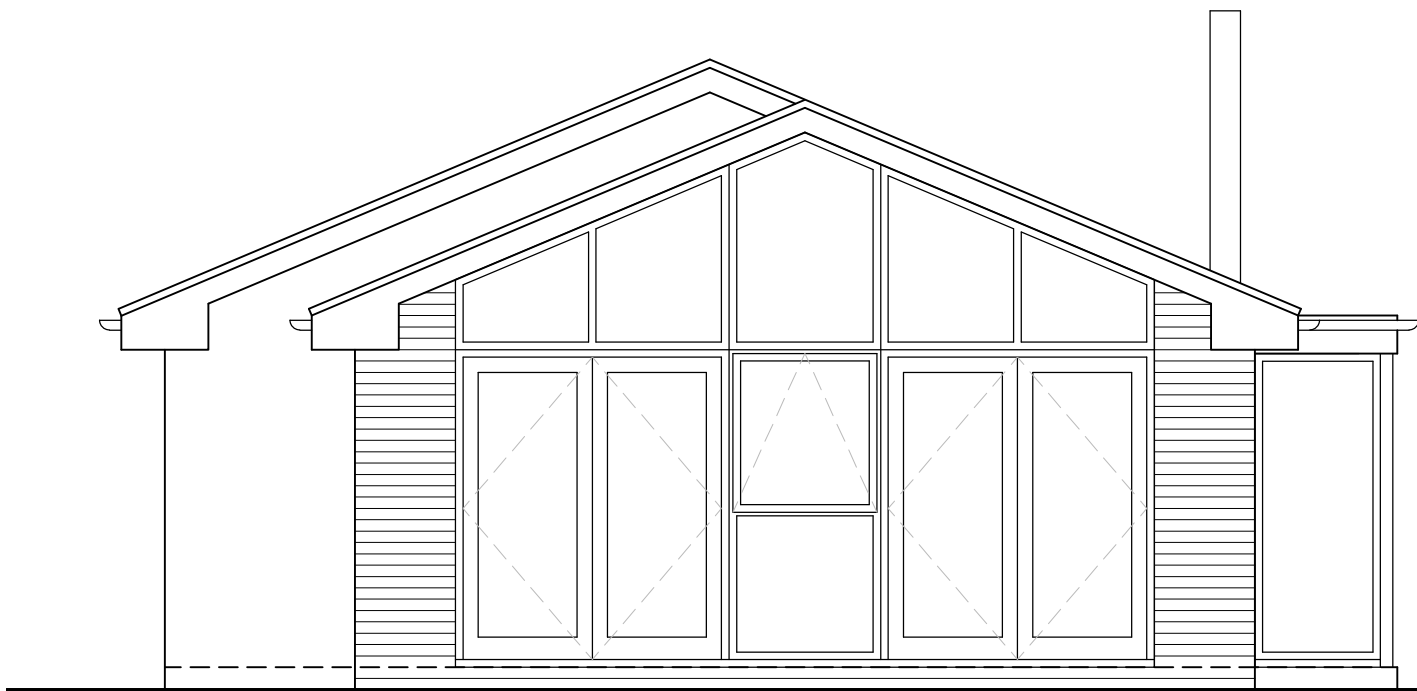

EAST ELEVATION

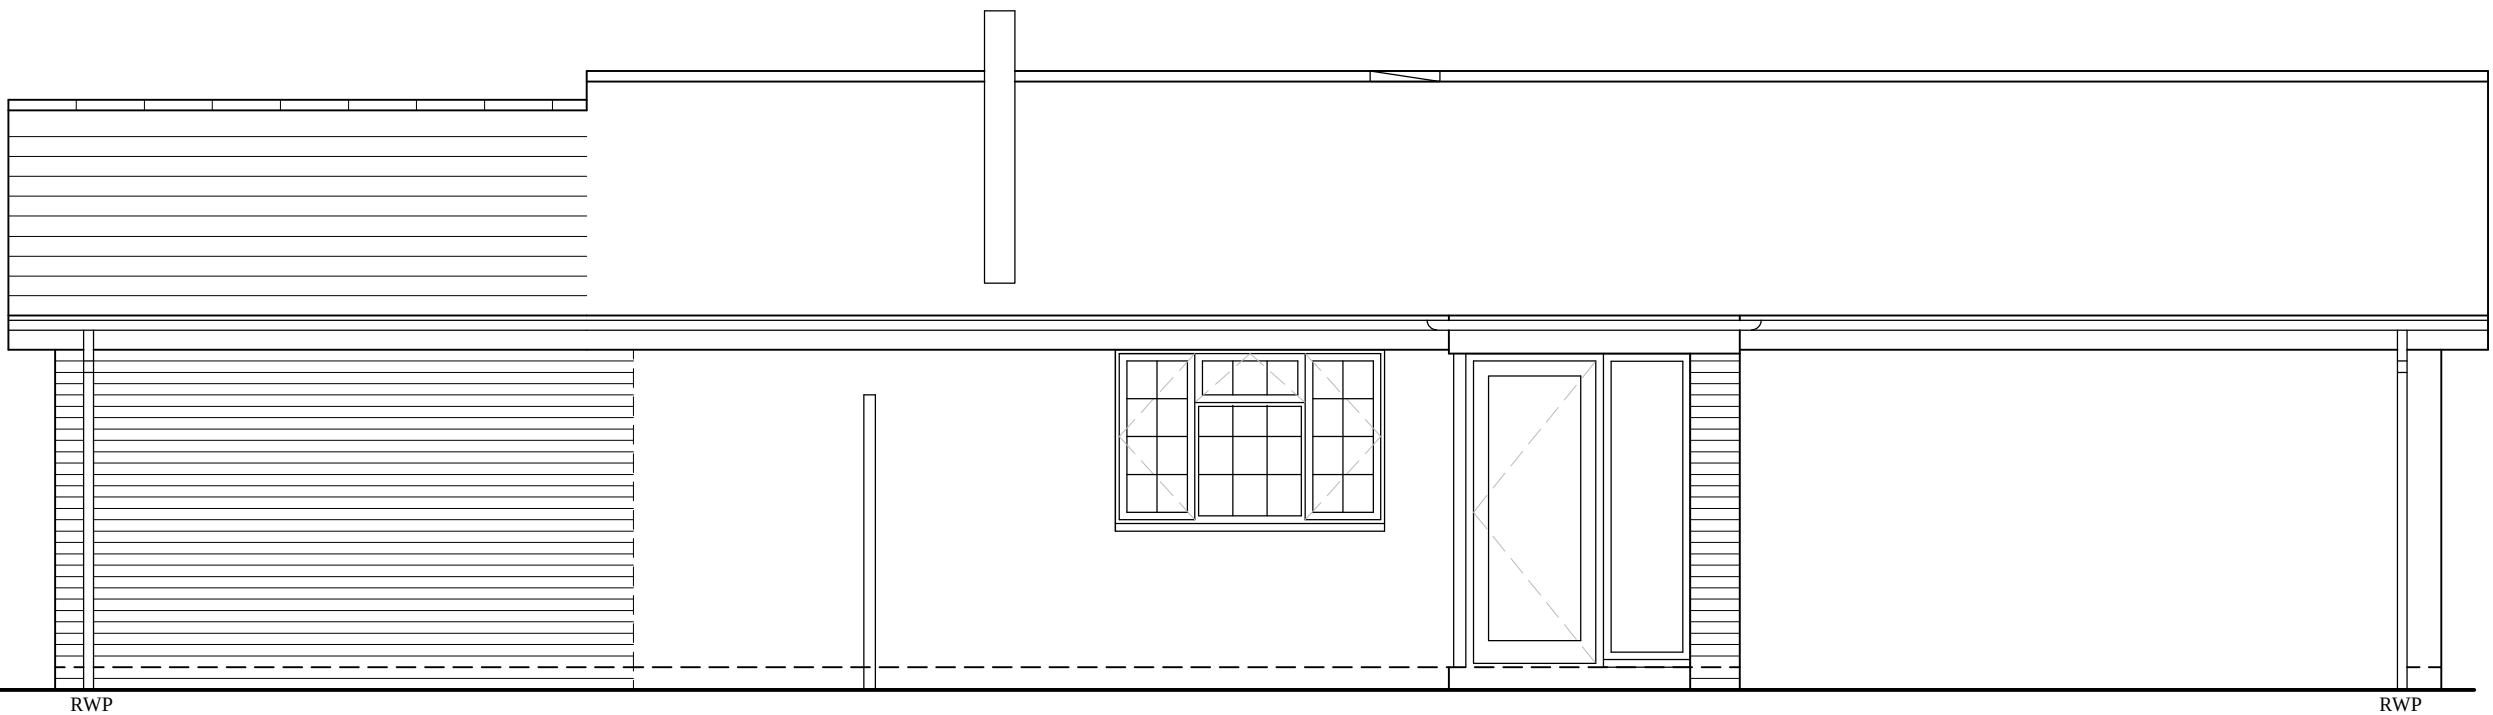

NORTH ELEVATION

 

REV.	AMENDMENT	BY	DATE
------	-----------	----	------

bayside
ARCHITECTURAL DESIGN LIMITED
19 Poyford Close
Nyerimber, Bognor Regis
West Sussex PO21 3NL
Tel: 01243 263320
studio@bayside-architectural.co.uk
www.bayside-architectural.co.uk

CLIENT'S NAME
Mr & Mrs Cripp
JOB TITLE
**9 Copthorne Way
Bognor Regis**
DRAWING TITLE
Proposed Plans & Elevations

SCALE@A1	1:50	DATE	04/18
JOB NO.	013	DRAWING NO.	PL-03
STATUS		REV.	B
		DRAWN	SCB

DO NOT SCALE FROM THIS DRAWING EXCEPT FOR PLANNING PURPOSES ONLY.
ALL DIMENSIONS MUST BE CHECKED ON SITE BY CONTRACTOR. ANY DISCREPANCIES SHOULD BE
HIGHLIGHTED AS SOON AS POSSIBLE FOR CONFIRMATION BEFORE WORK PROCEEDS.
ALL DIMENSIONS ARE IN MILLIMETERS. IF IN DOUBT ASK.