



PROPOSED

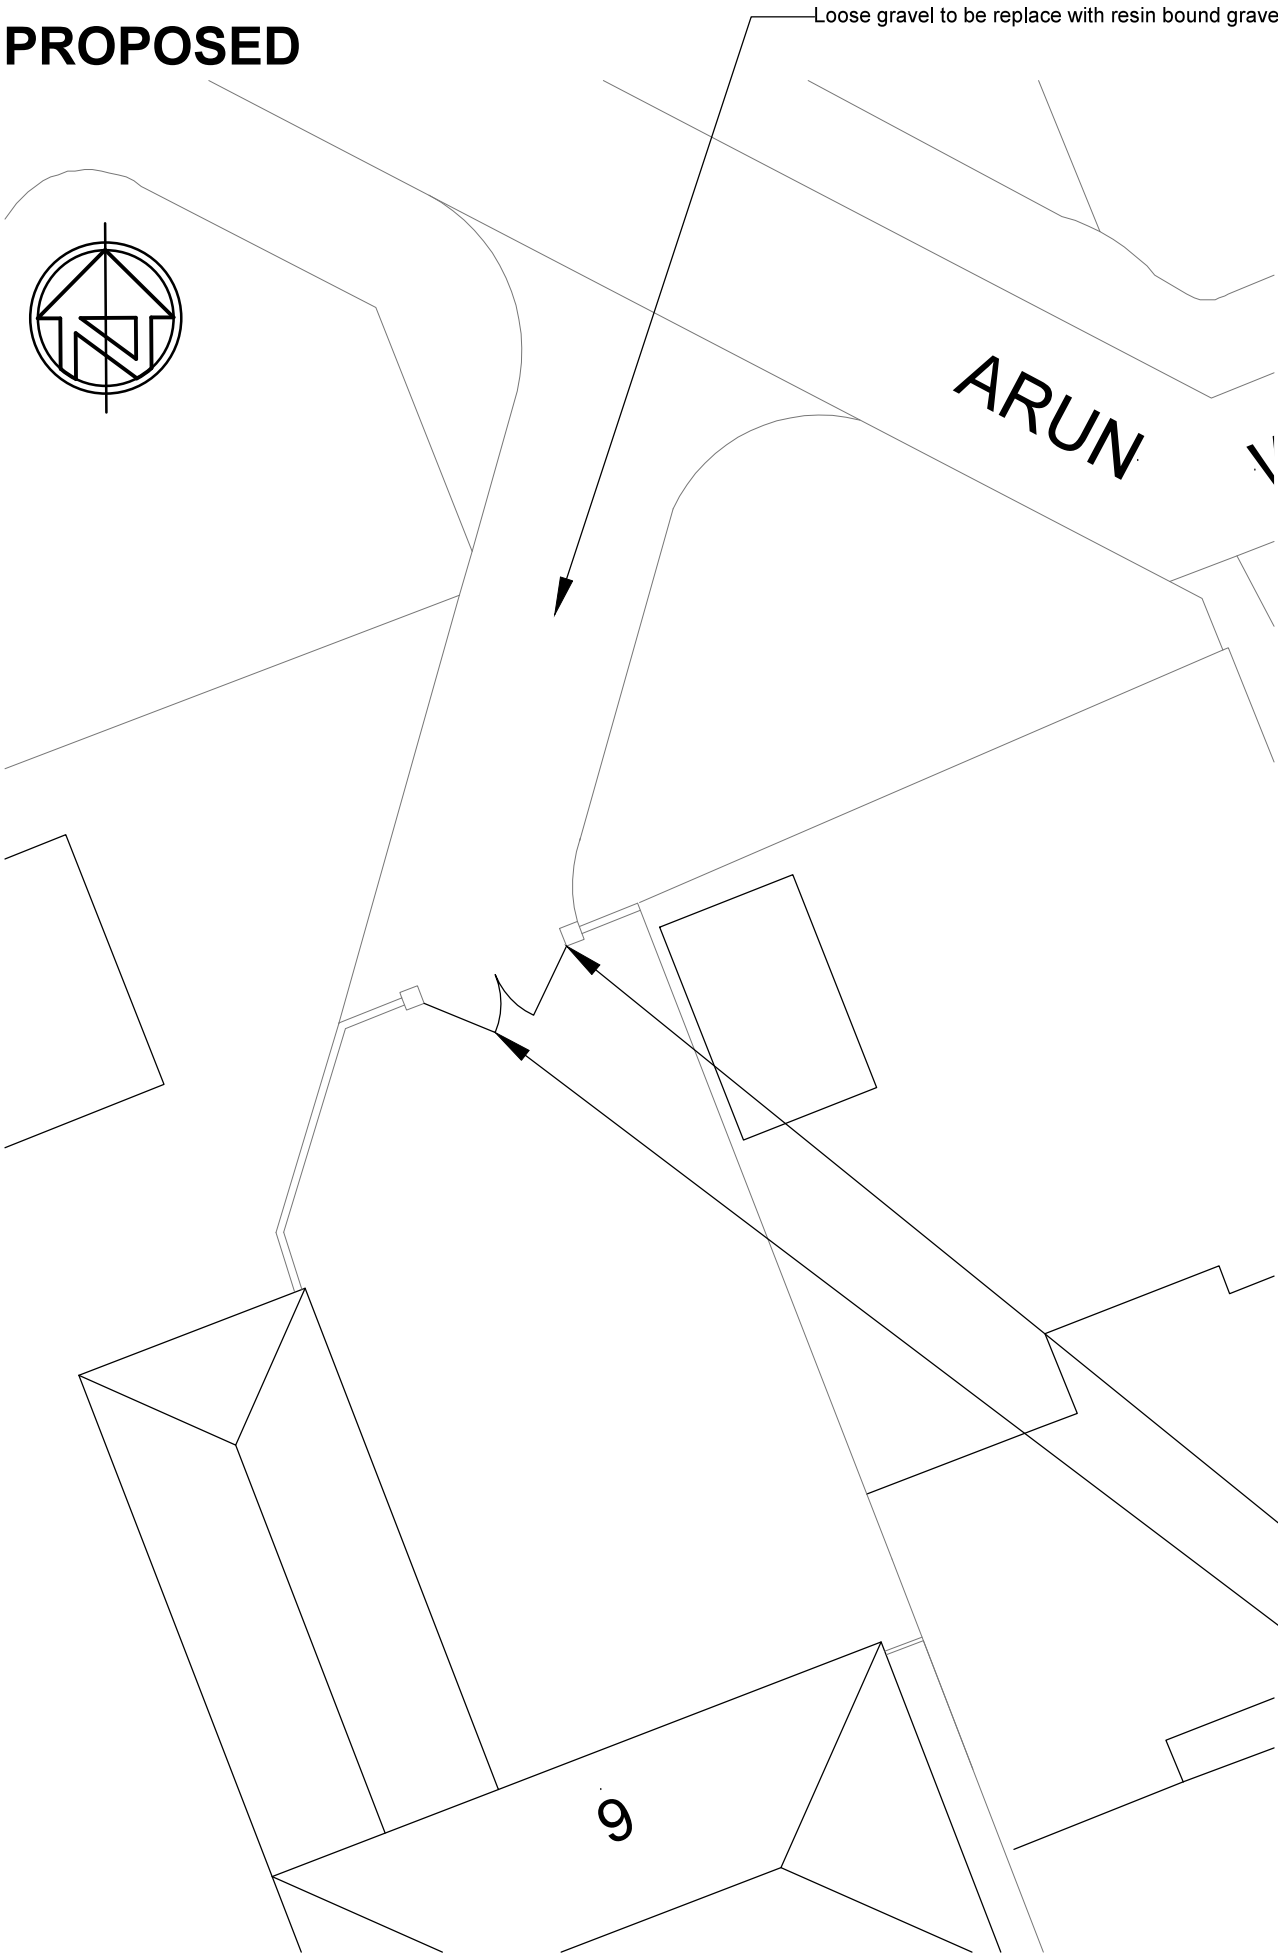


EXISTING

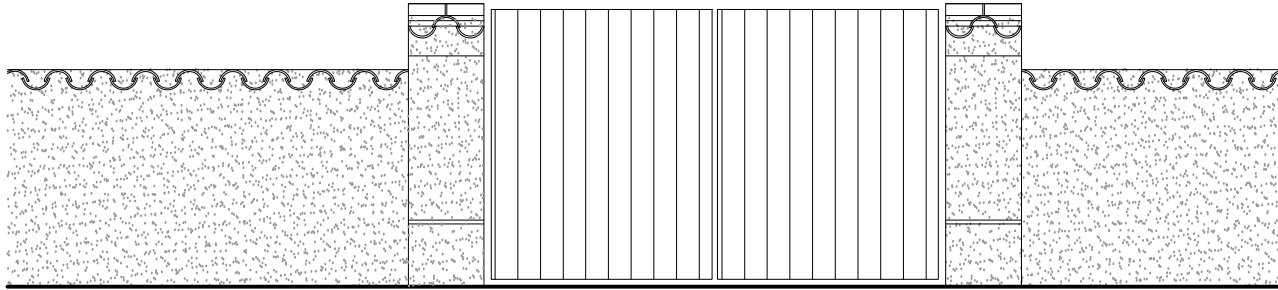


Front Wall - Elevation 1:50 @ A3

PROPOSED

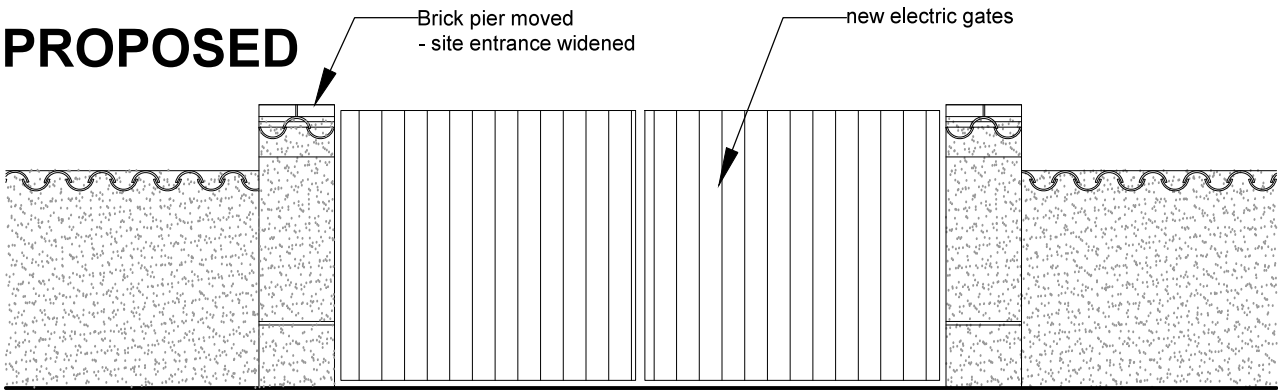

Front Wall - Elevation 1:50 @ A3

PROPOSED - New Wall Southern Boundary

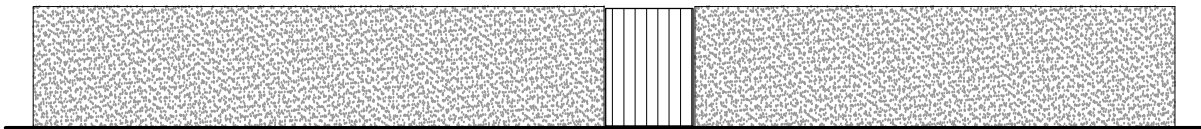

Rear Wall - Elevation 1:100 @ A3

- Brick Pier moved and driveway access widened
- New electric gates to be installed



©jbarchitecture, all rights reserved.
Use figured dimensions only.
All dimensions are to be checked on site before any work is carried out. Please contact the Architect immediately regarding any discrepancies discovered on site.

Rev.	Notes	Date
 JB ARCHITECTURE The Bricks, Manor Farm Barns Chichester, West Sussex, PO20 7PL T: 01243 785342 E: admin@jbarch.co.uk W: www.jbarch.co.uk		
Project Hacienda, 6 Arun Way Aldwick PO21 4HF		
Drawing Front Wall & Drive Way Existing & Proposed		
Drawn By NSE		Scale @ A3
Date March 2019		Revision
Drawing No. 10147 - DPA - 09		

SITE PLAN - Proposed Driveway
1:200 @ A3