



EXISTING

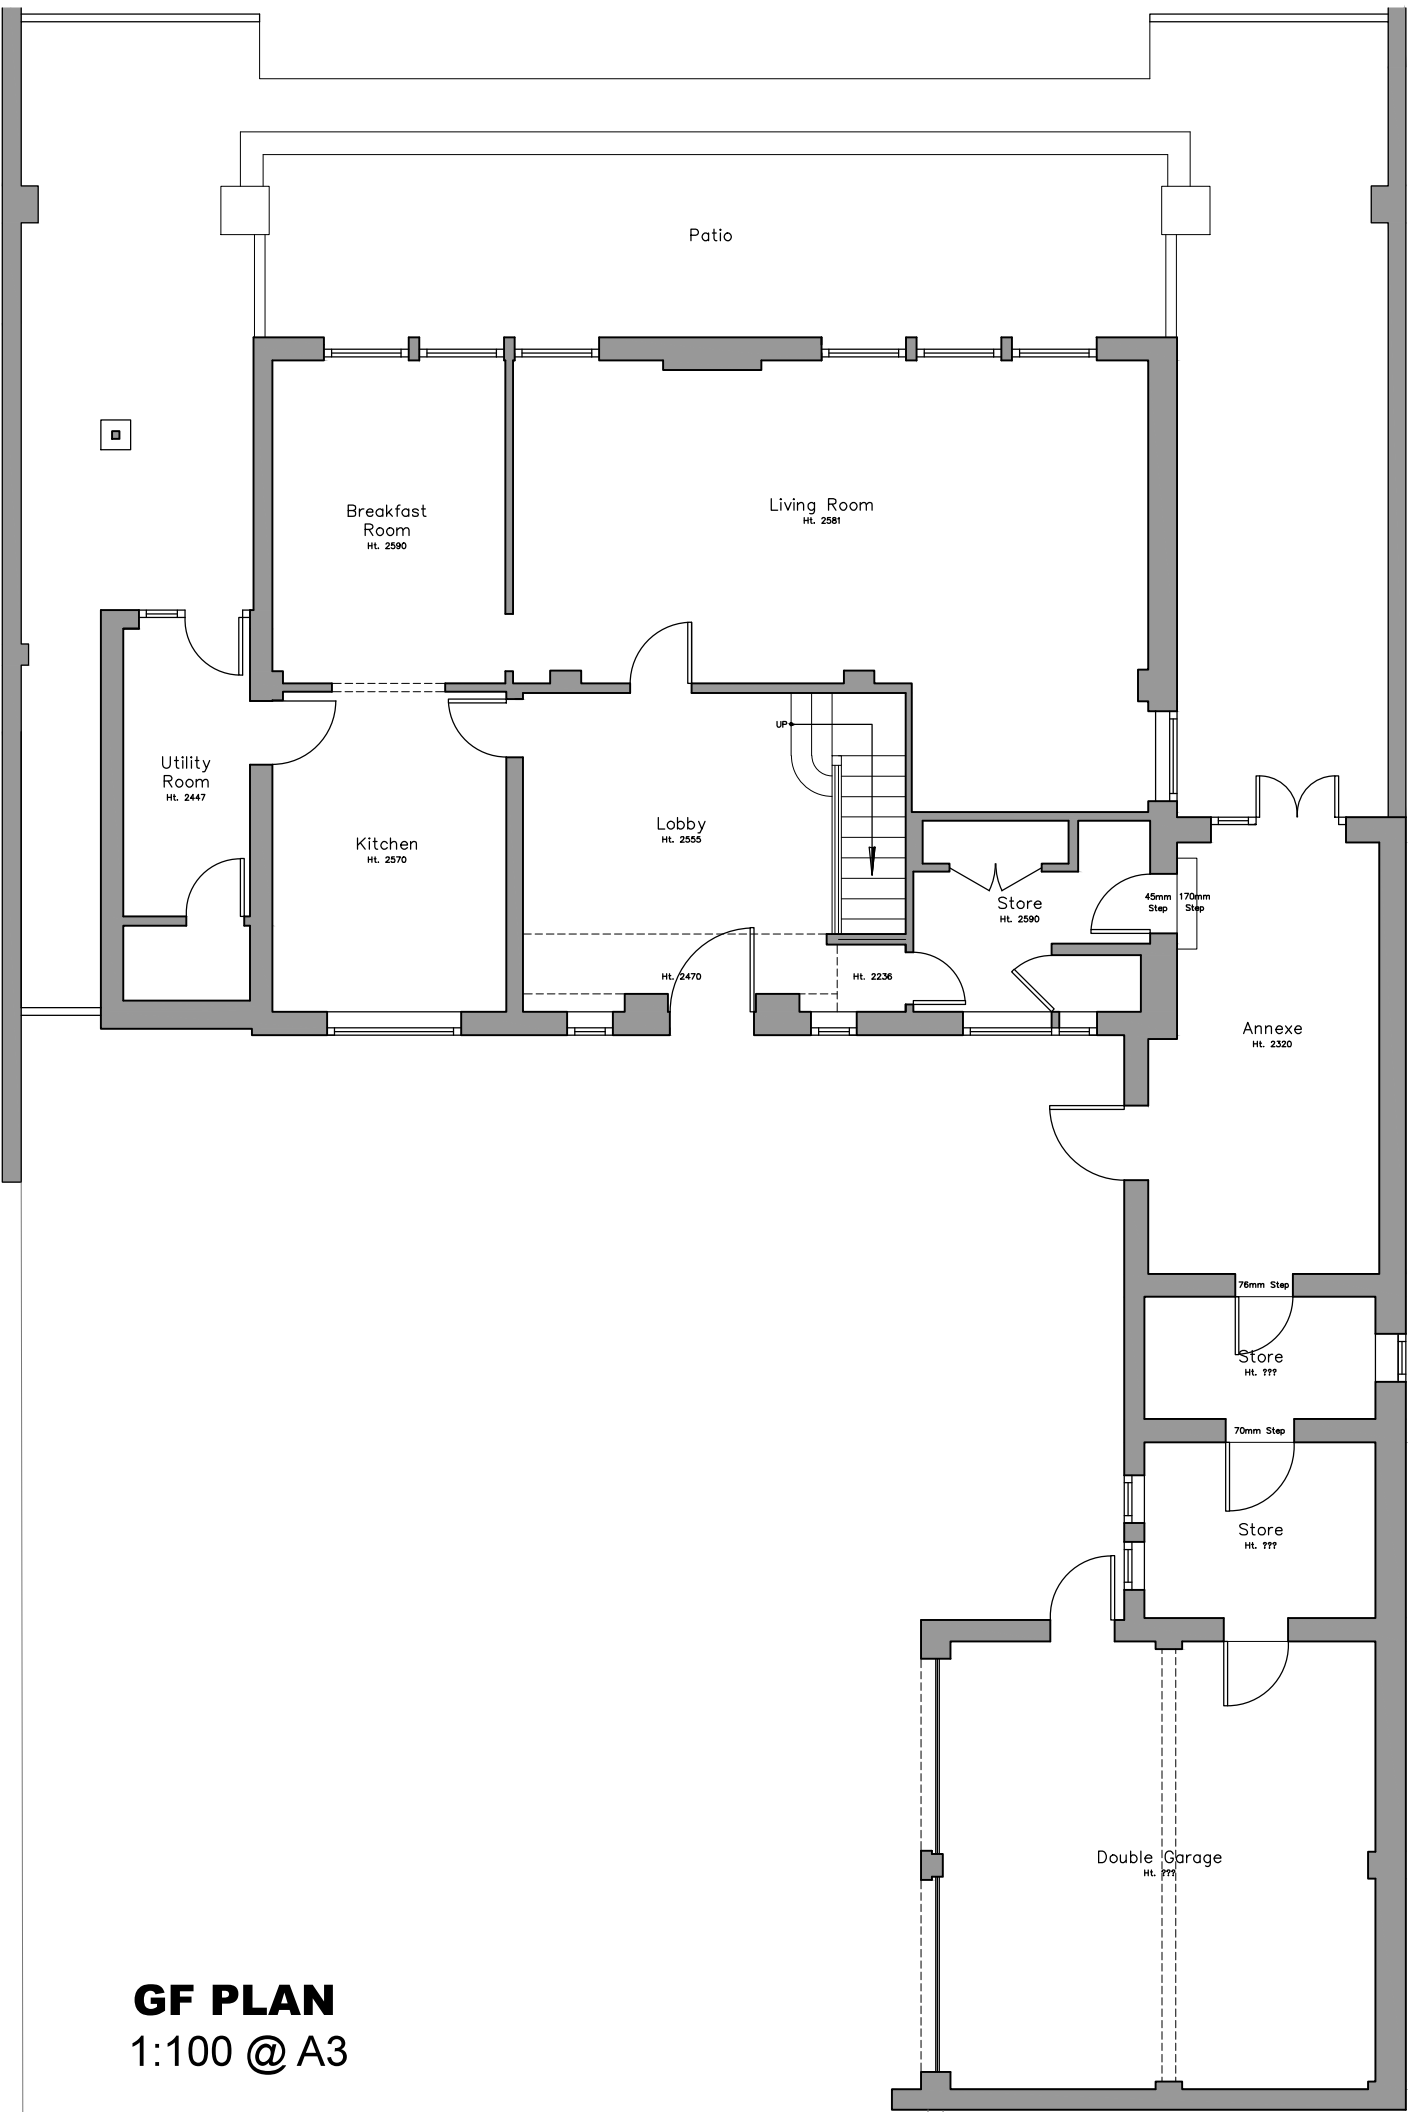

GF PLAN
1:100 @ A3

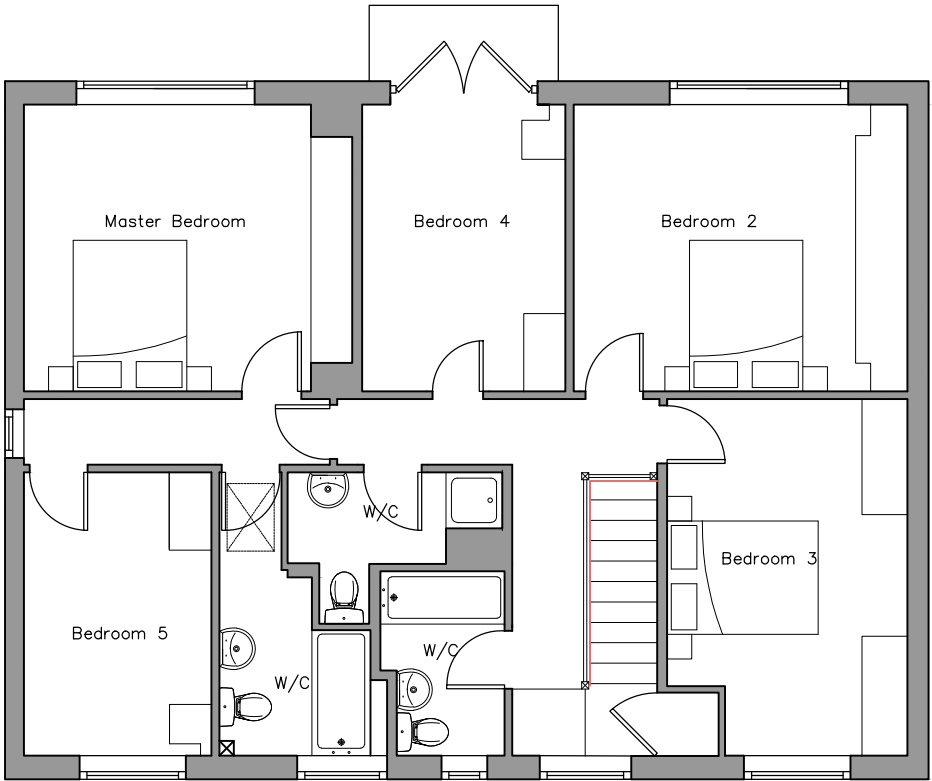

FF PLAN
1:100 @ A3



© jbachitecture, all rights reserved.
Use figured dimensions only.
All dimensions are to be checked on site before
any work is carried out. Please contact the
Architect immediately regarding any
discrepancies discovered on site.

Rev.	Notes	Date
 JB ARCHITECTURE The Bricks, Manor Farm Barns Chichester, West Sussex, PO20 7PL T: 01243 785342 E: admin@jbarch.co.uk W: www.jbarch.co.uk		
Project Hacienda, 6 Arun Way Aldwick PO21 4HF		
Drawing Existing Floor Plans		
Drawn By NSE		Scale 1:100 @ A3
Date March 2019		Revision
Drawing No. 10147 - DPA - 03		