



PROPOSED

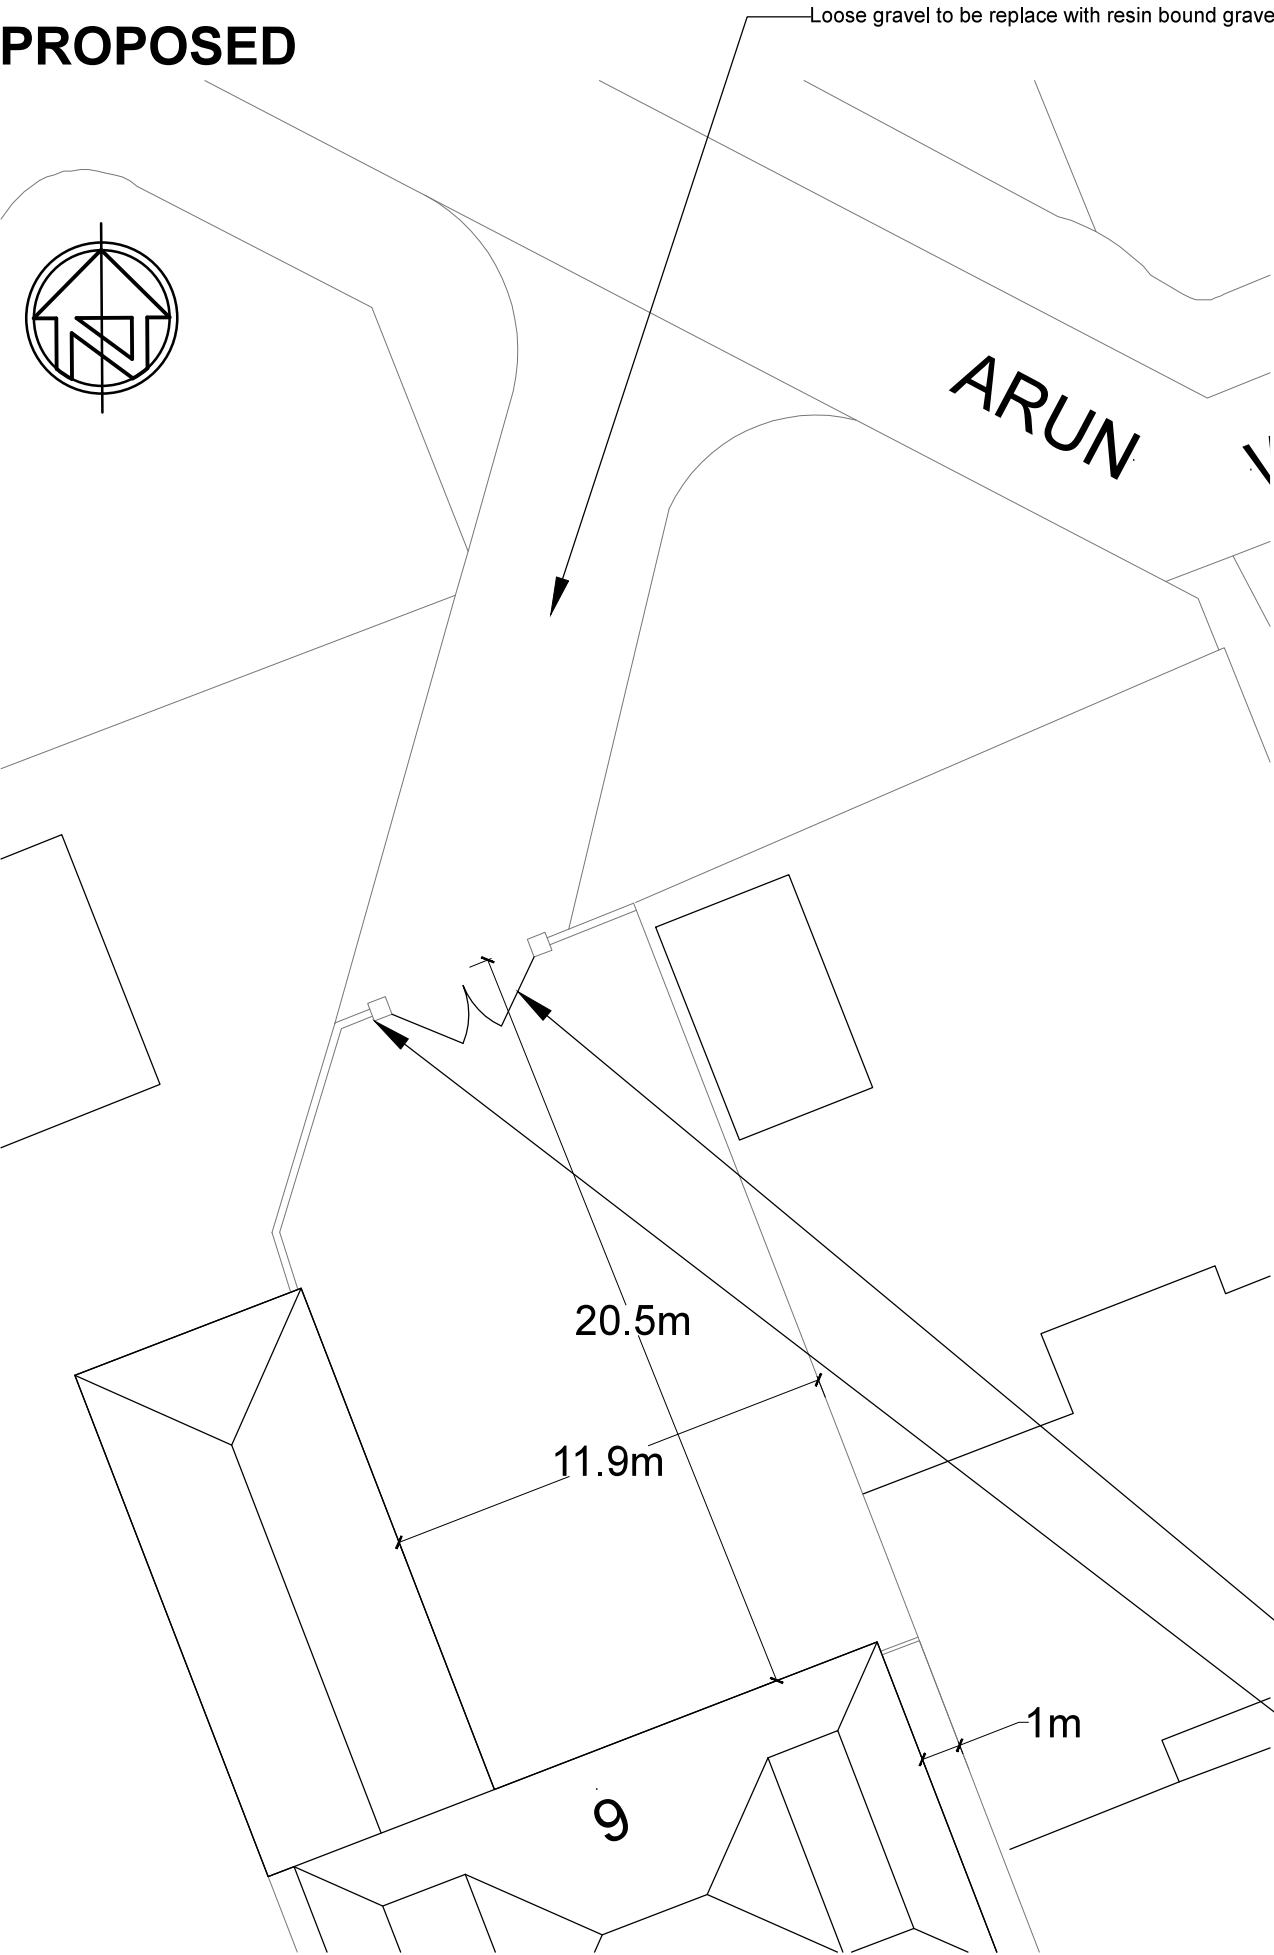


EXISTING

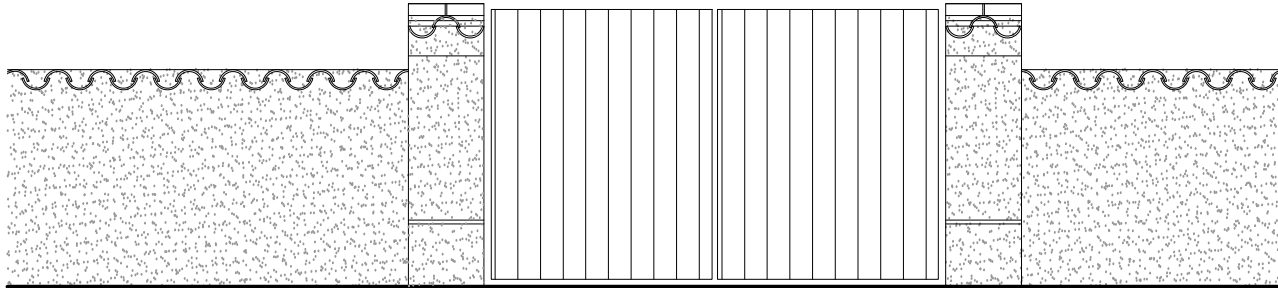

Front Wall - Elevation 1:50 @ A3

PROPOSED

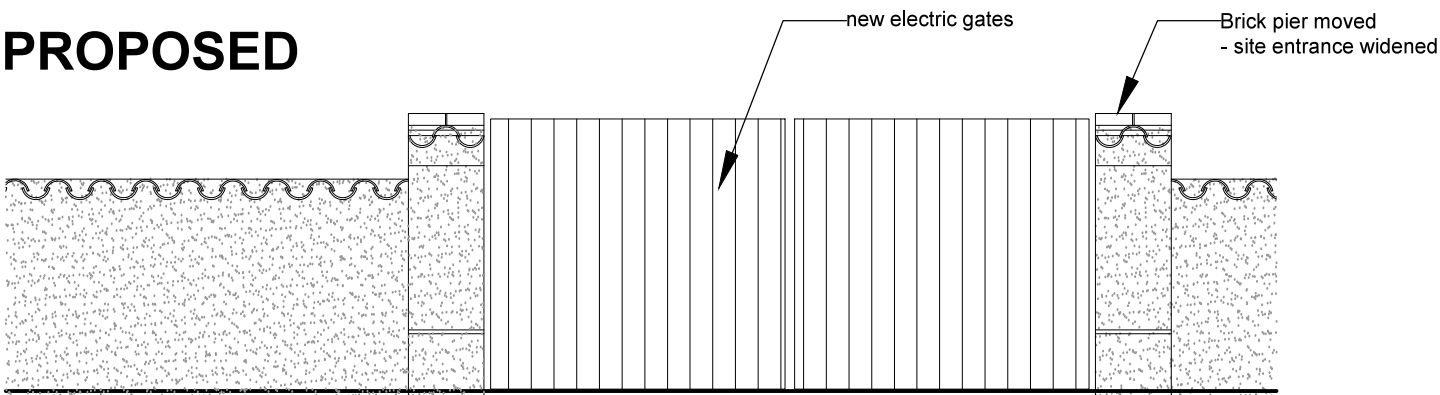

Front Wall - Elevation 1:50 @ A3

PROPOSED - New Wall Southern Boundary



Rear Wall - Elevation 1:100 @ A3

New electric gates to be installed

Brick Pier moved and driveway access widened



©jbarchitecture, all rights reserved.
Use figured dimensions only.
All dimensions are to be checked on site before
any work is carried out. Please contact the
Architect immediately regarding any
discrepancies discovered on site.

Rev.	Notes	Date
A	Amended	10.06.19



JB ARCHITECTURE
The Bricks, Manor Farm Barns
Chichester, West Sussex,
PO20 7PL

T: 01243 785342
E: admin@jbarch.co.uk
W: www.jbarch.co.uk

Project
Hacienda, 6 Arun Way
Aldwick
PO21 4HF

Drawing
Front Wall & Drive Way
Existing & Proposed

Drawn By NSE	Scale @ A3
Date March 2019	Revision A
Drawing No. 10147 - DPA - 09	

SITE PLAN - Proposed Driveway
1:200 @ A3