


PROPOSED

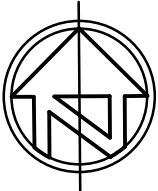

©jbarchitecture, all rights reserved.
Use figured dimensions only.
All dimensions are to be checked on site before
any work is carried out. Please contact the
Architect immediately regarding any
discrepancies discovered on site.

B	Amended Red Line	10.06.19
A	Amended	31.05.19
Rev.	Notes	Date




JB ARCHITECTURE
The Bricks, Manor Farm Barns
Chichester, West Sussex,
PO20 7PL

T: 01243 785342
E: admin@jbarch.co.uk
W: www.jbarch.co.uk

Project
Hacienda, 6 Arun Way
Aldwick
PO21 4HF

Drawing
Proposed Site Plan

Drawn By NSE	Scale 1:1250 @ A3
Date March 2019	Revision B
Drawing No. 10147 - DPA - 02	

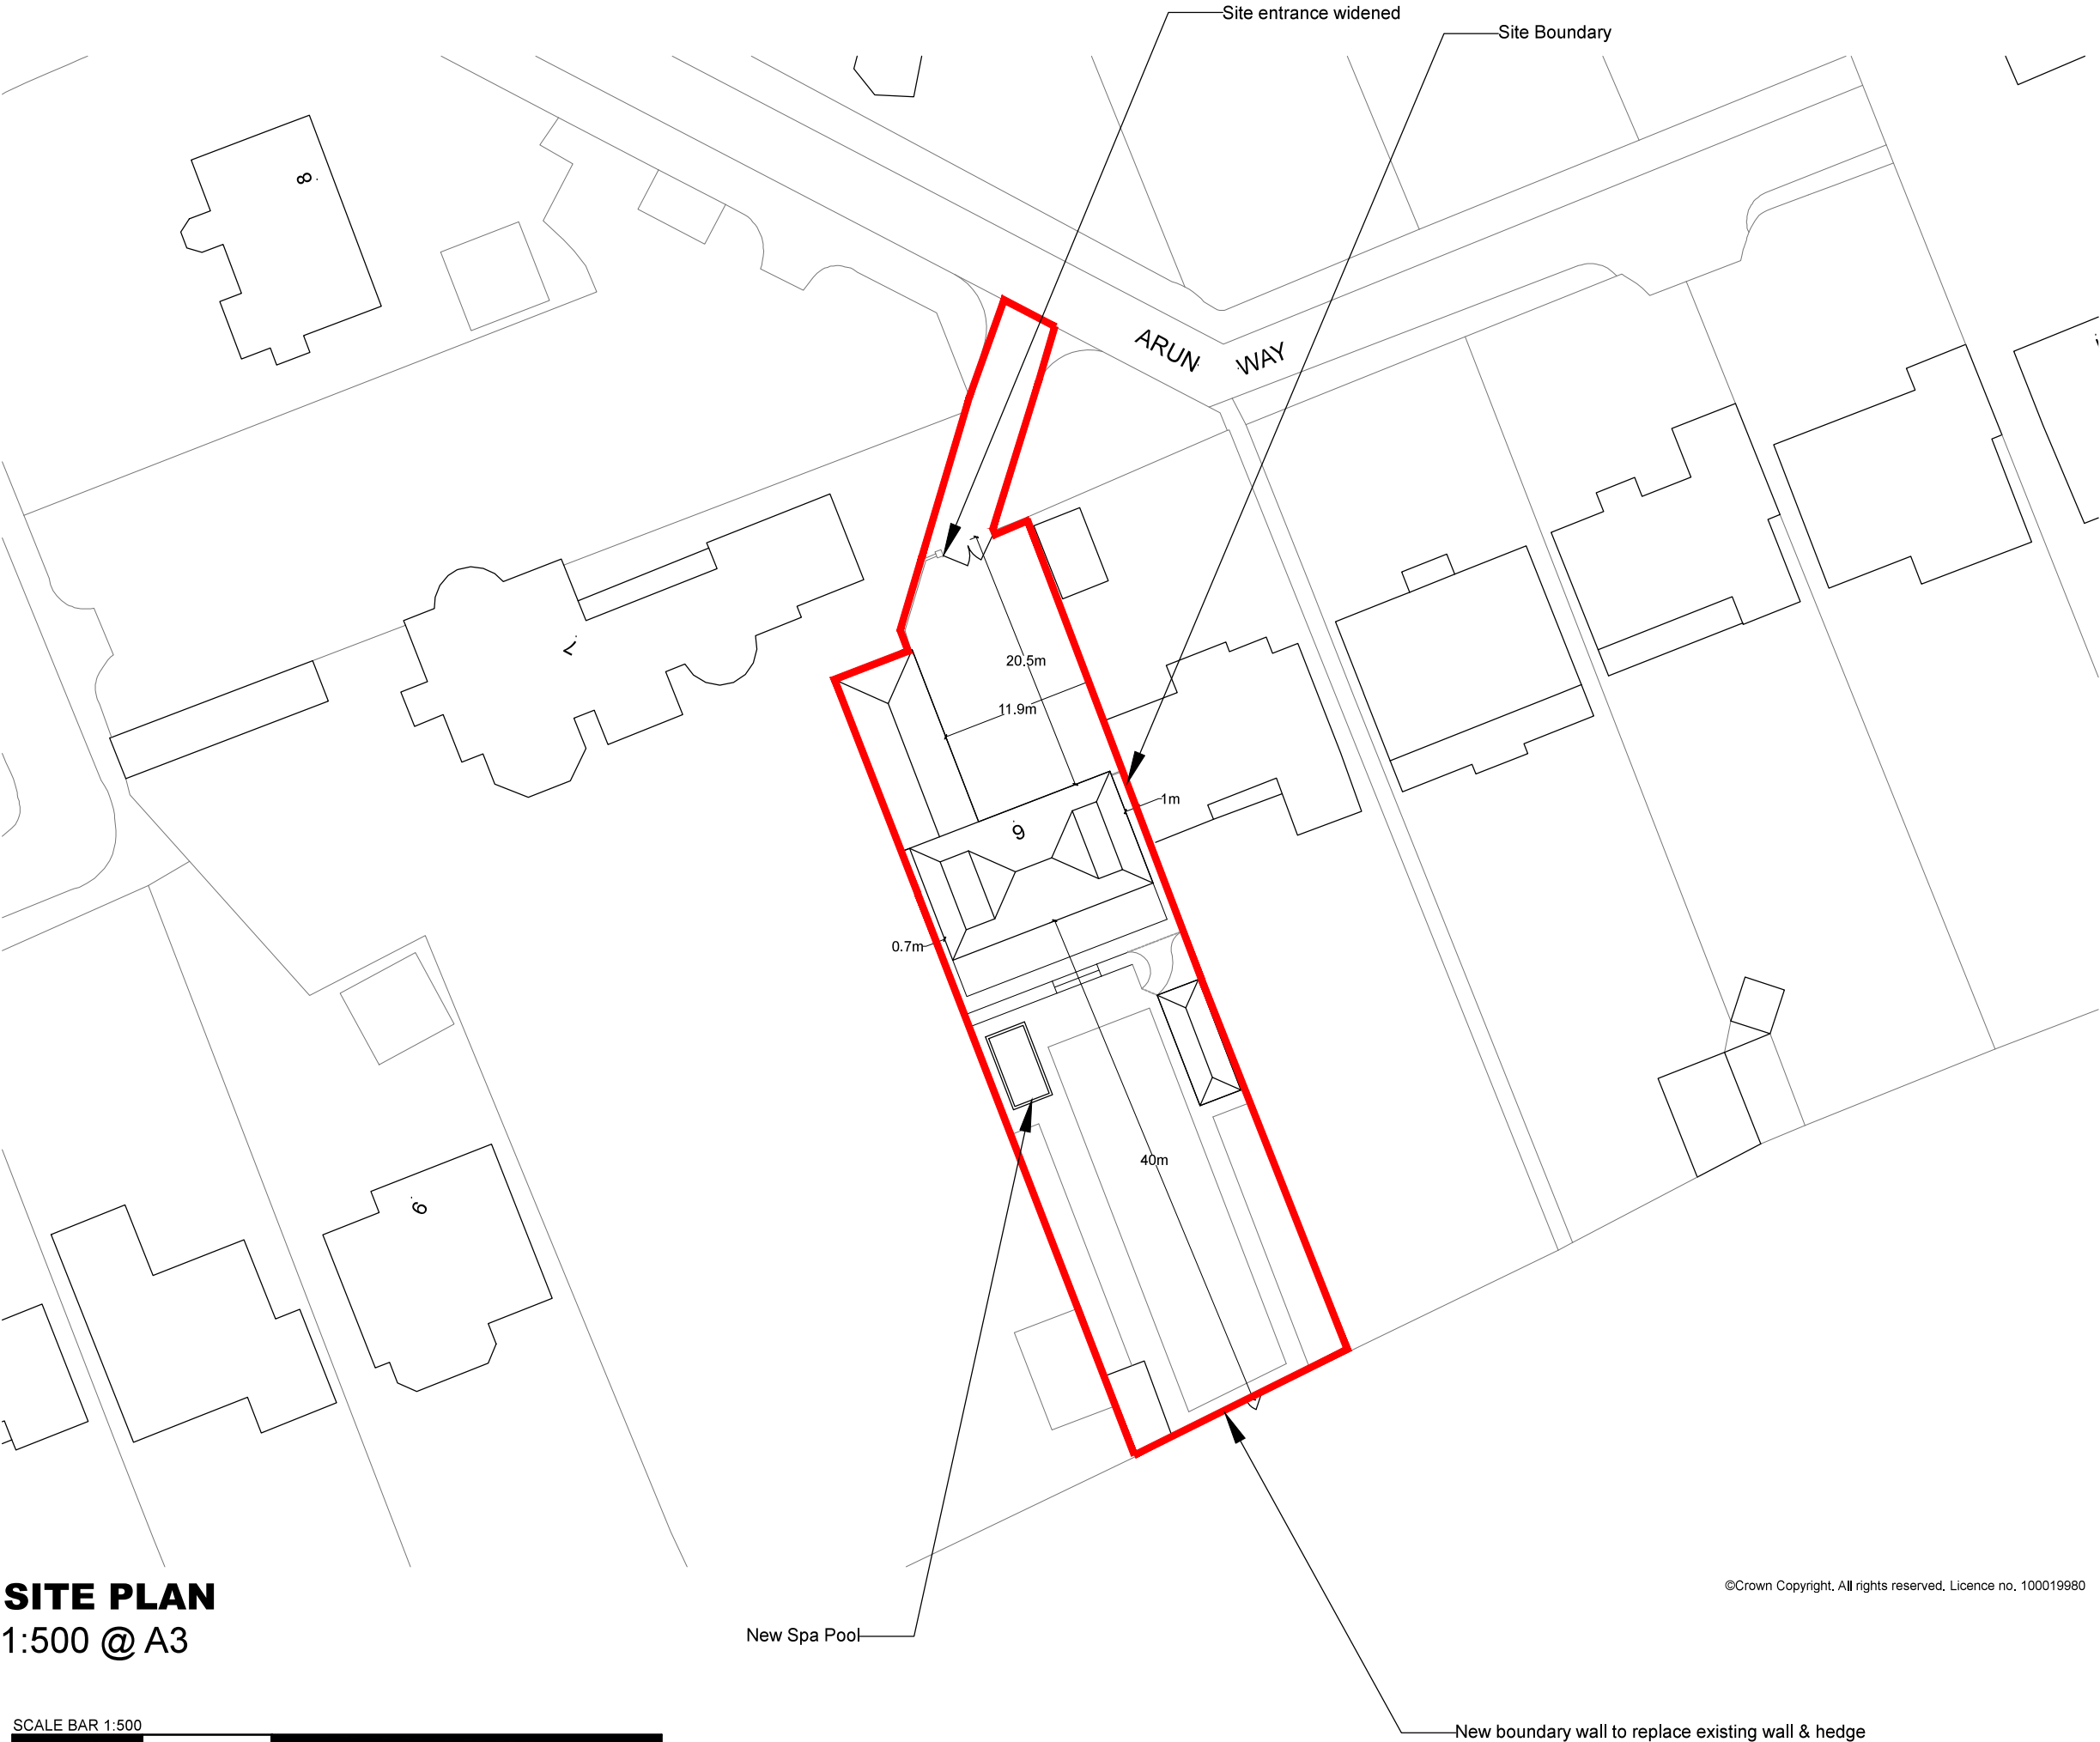

SITE PLAN
1:500 @ A3



©Crown Copyright, All rights reserved, Licence no. 100019980