


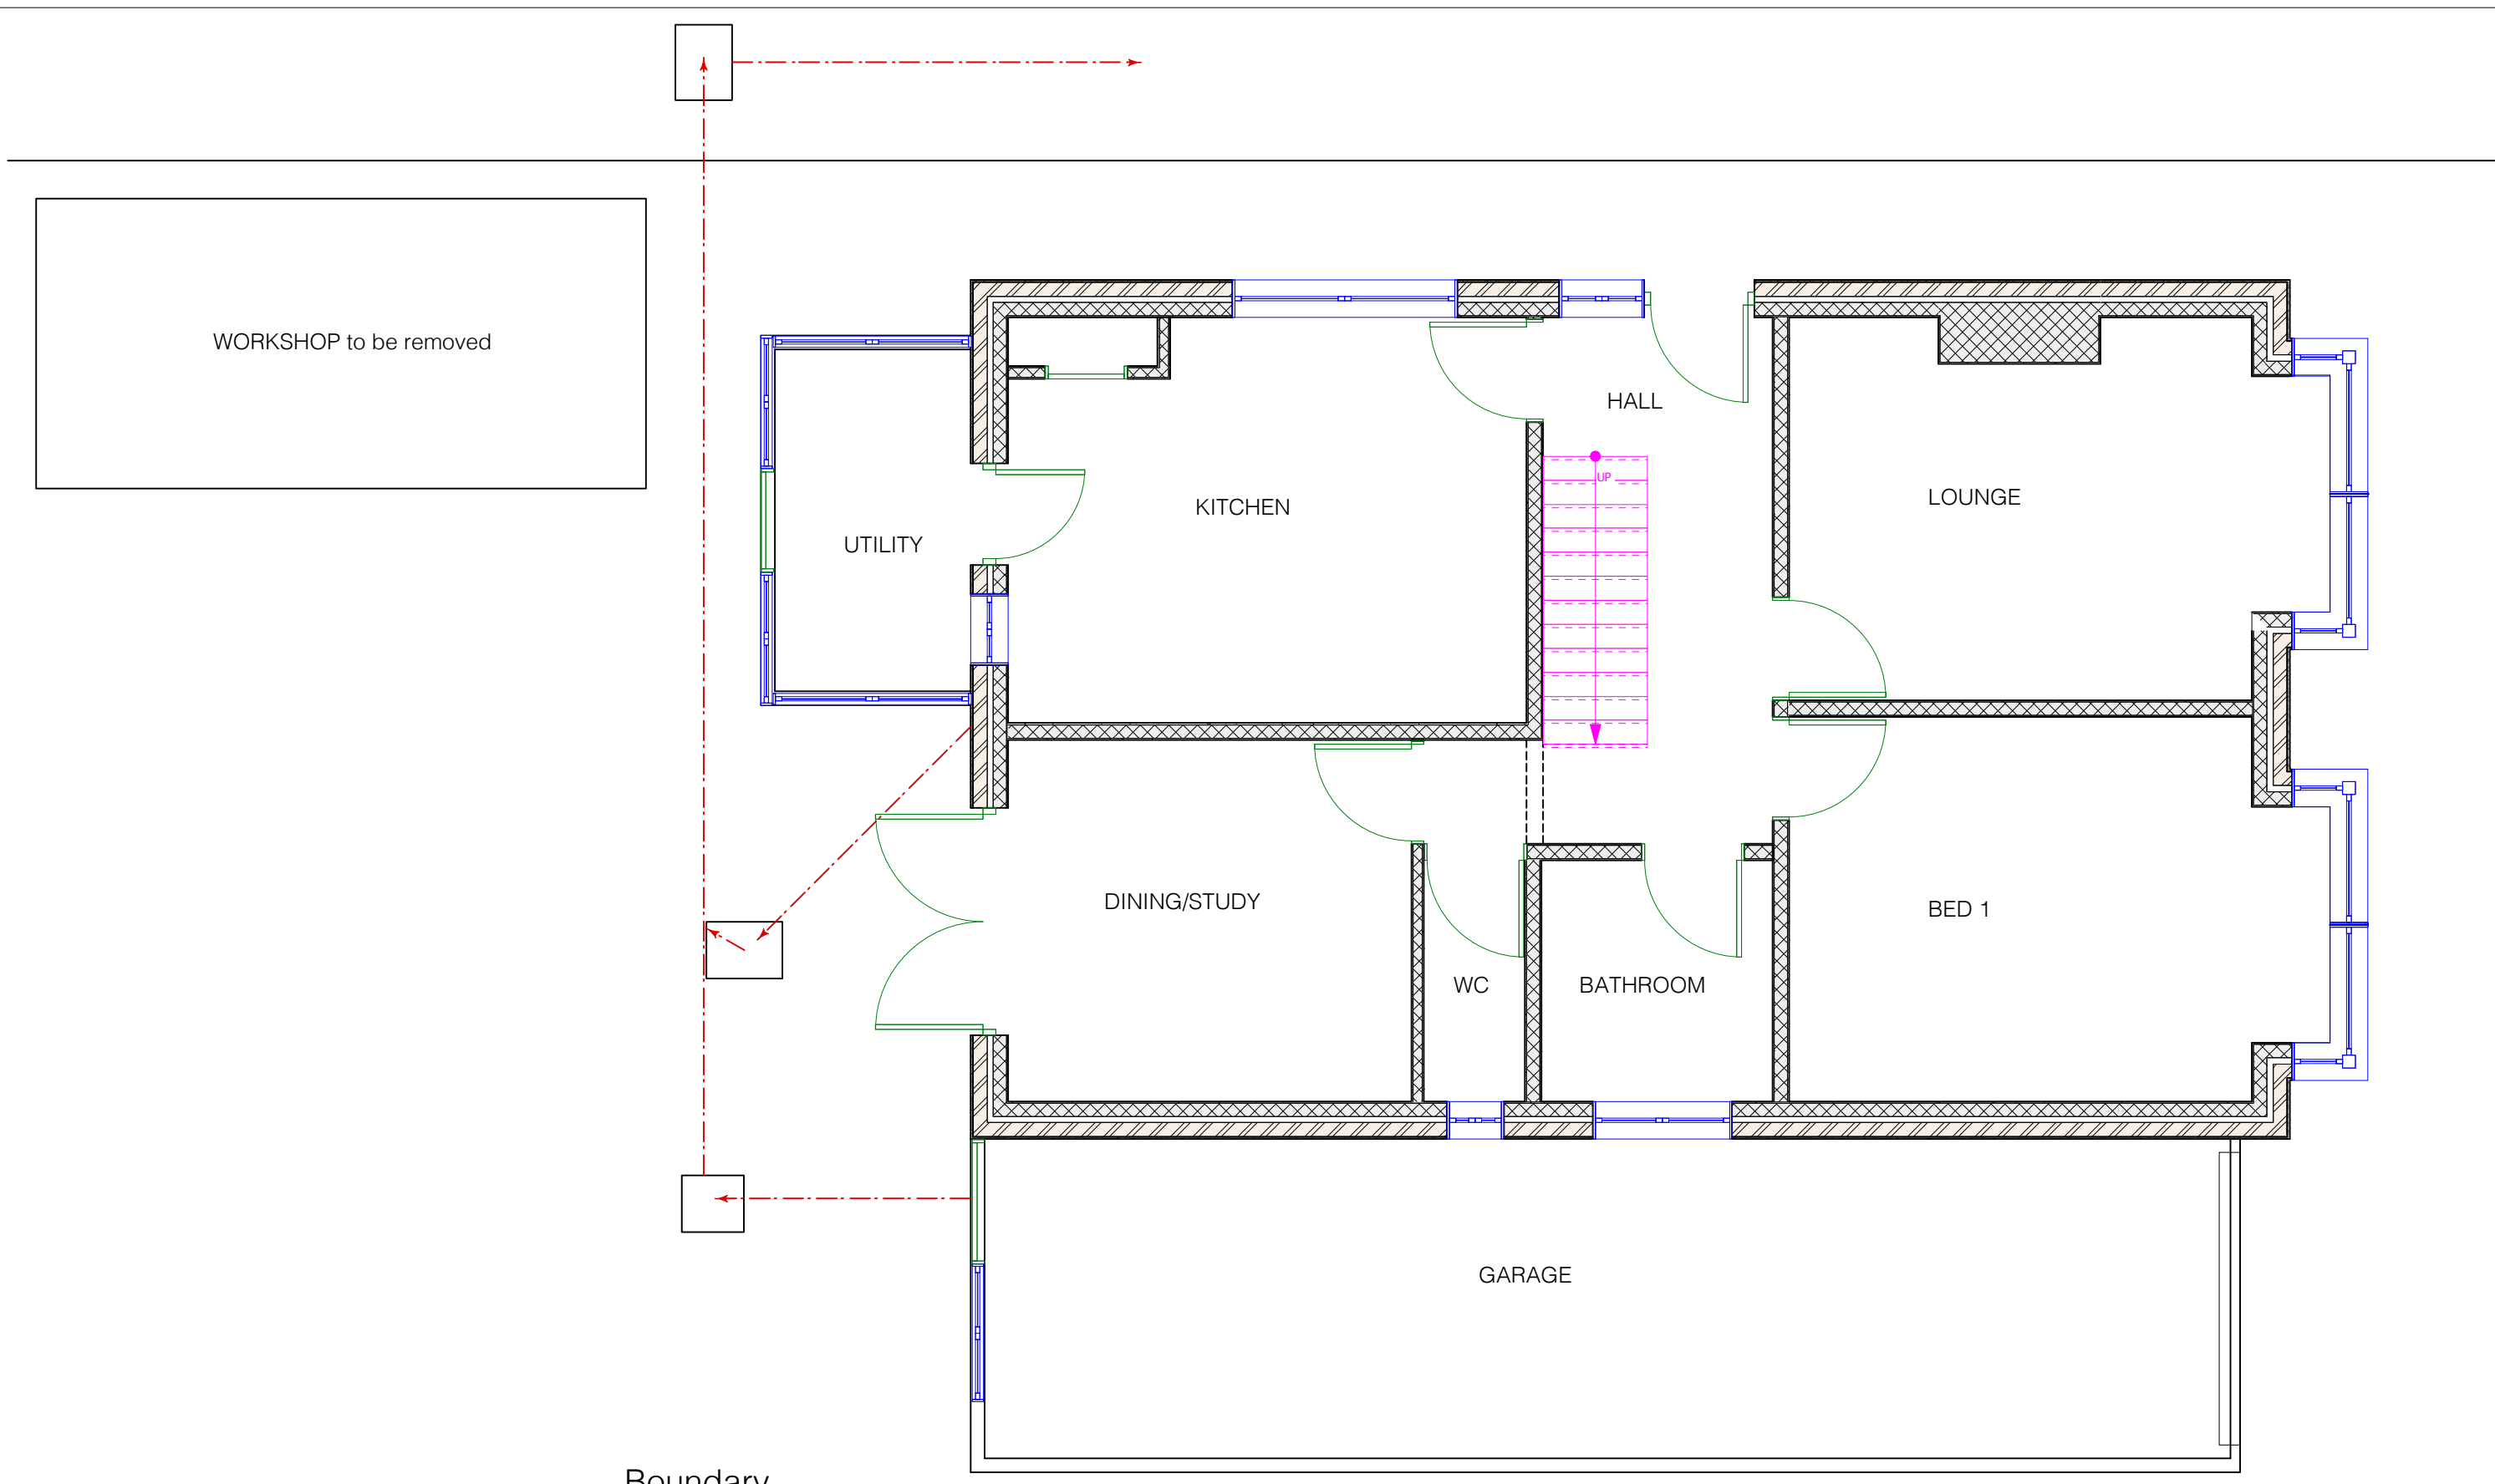

EXISTING GROUND FLOOR




*the design
to build on*

**PB
PROPERTIES**



*Hazelwood, Harbolets Road,
West Chiltington RH20 2LG
Tel: 01798 813298
paul@pbproperties.co.uk*

Design By Paul Maggs	Drawn by: PHM	Date: May 2103
Client: Mr & Mrs Foy	Drawing No. D 0513/01	Scales @ A3 1:50
Site Address: 42 Rose Green Road Bognor Regis PO21 3EP	REV A	
Project Title: Rear 1.5 storey extension Addition of 2 no roof dormers to existing & increased first floor	This drawing is produced using Vectorworks CAD. Only written dimensions are to be respected.	
Copyright protected to P B Properties		

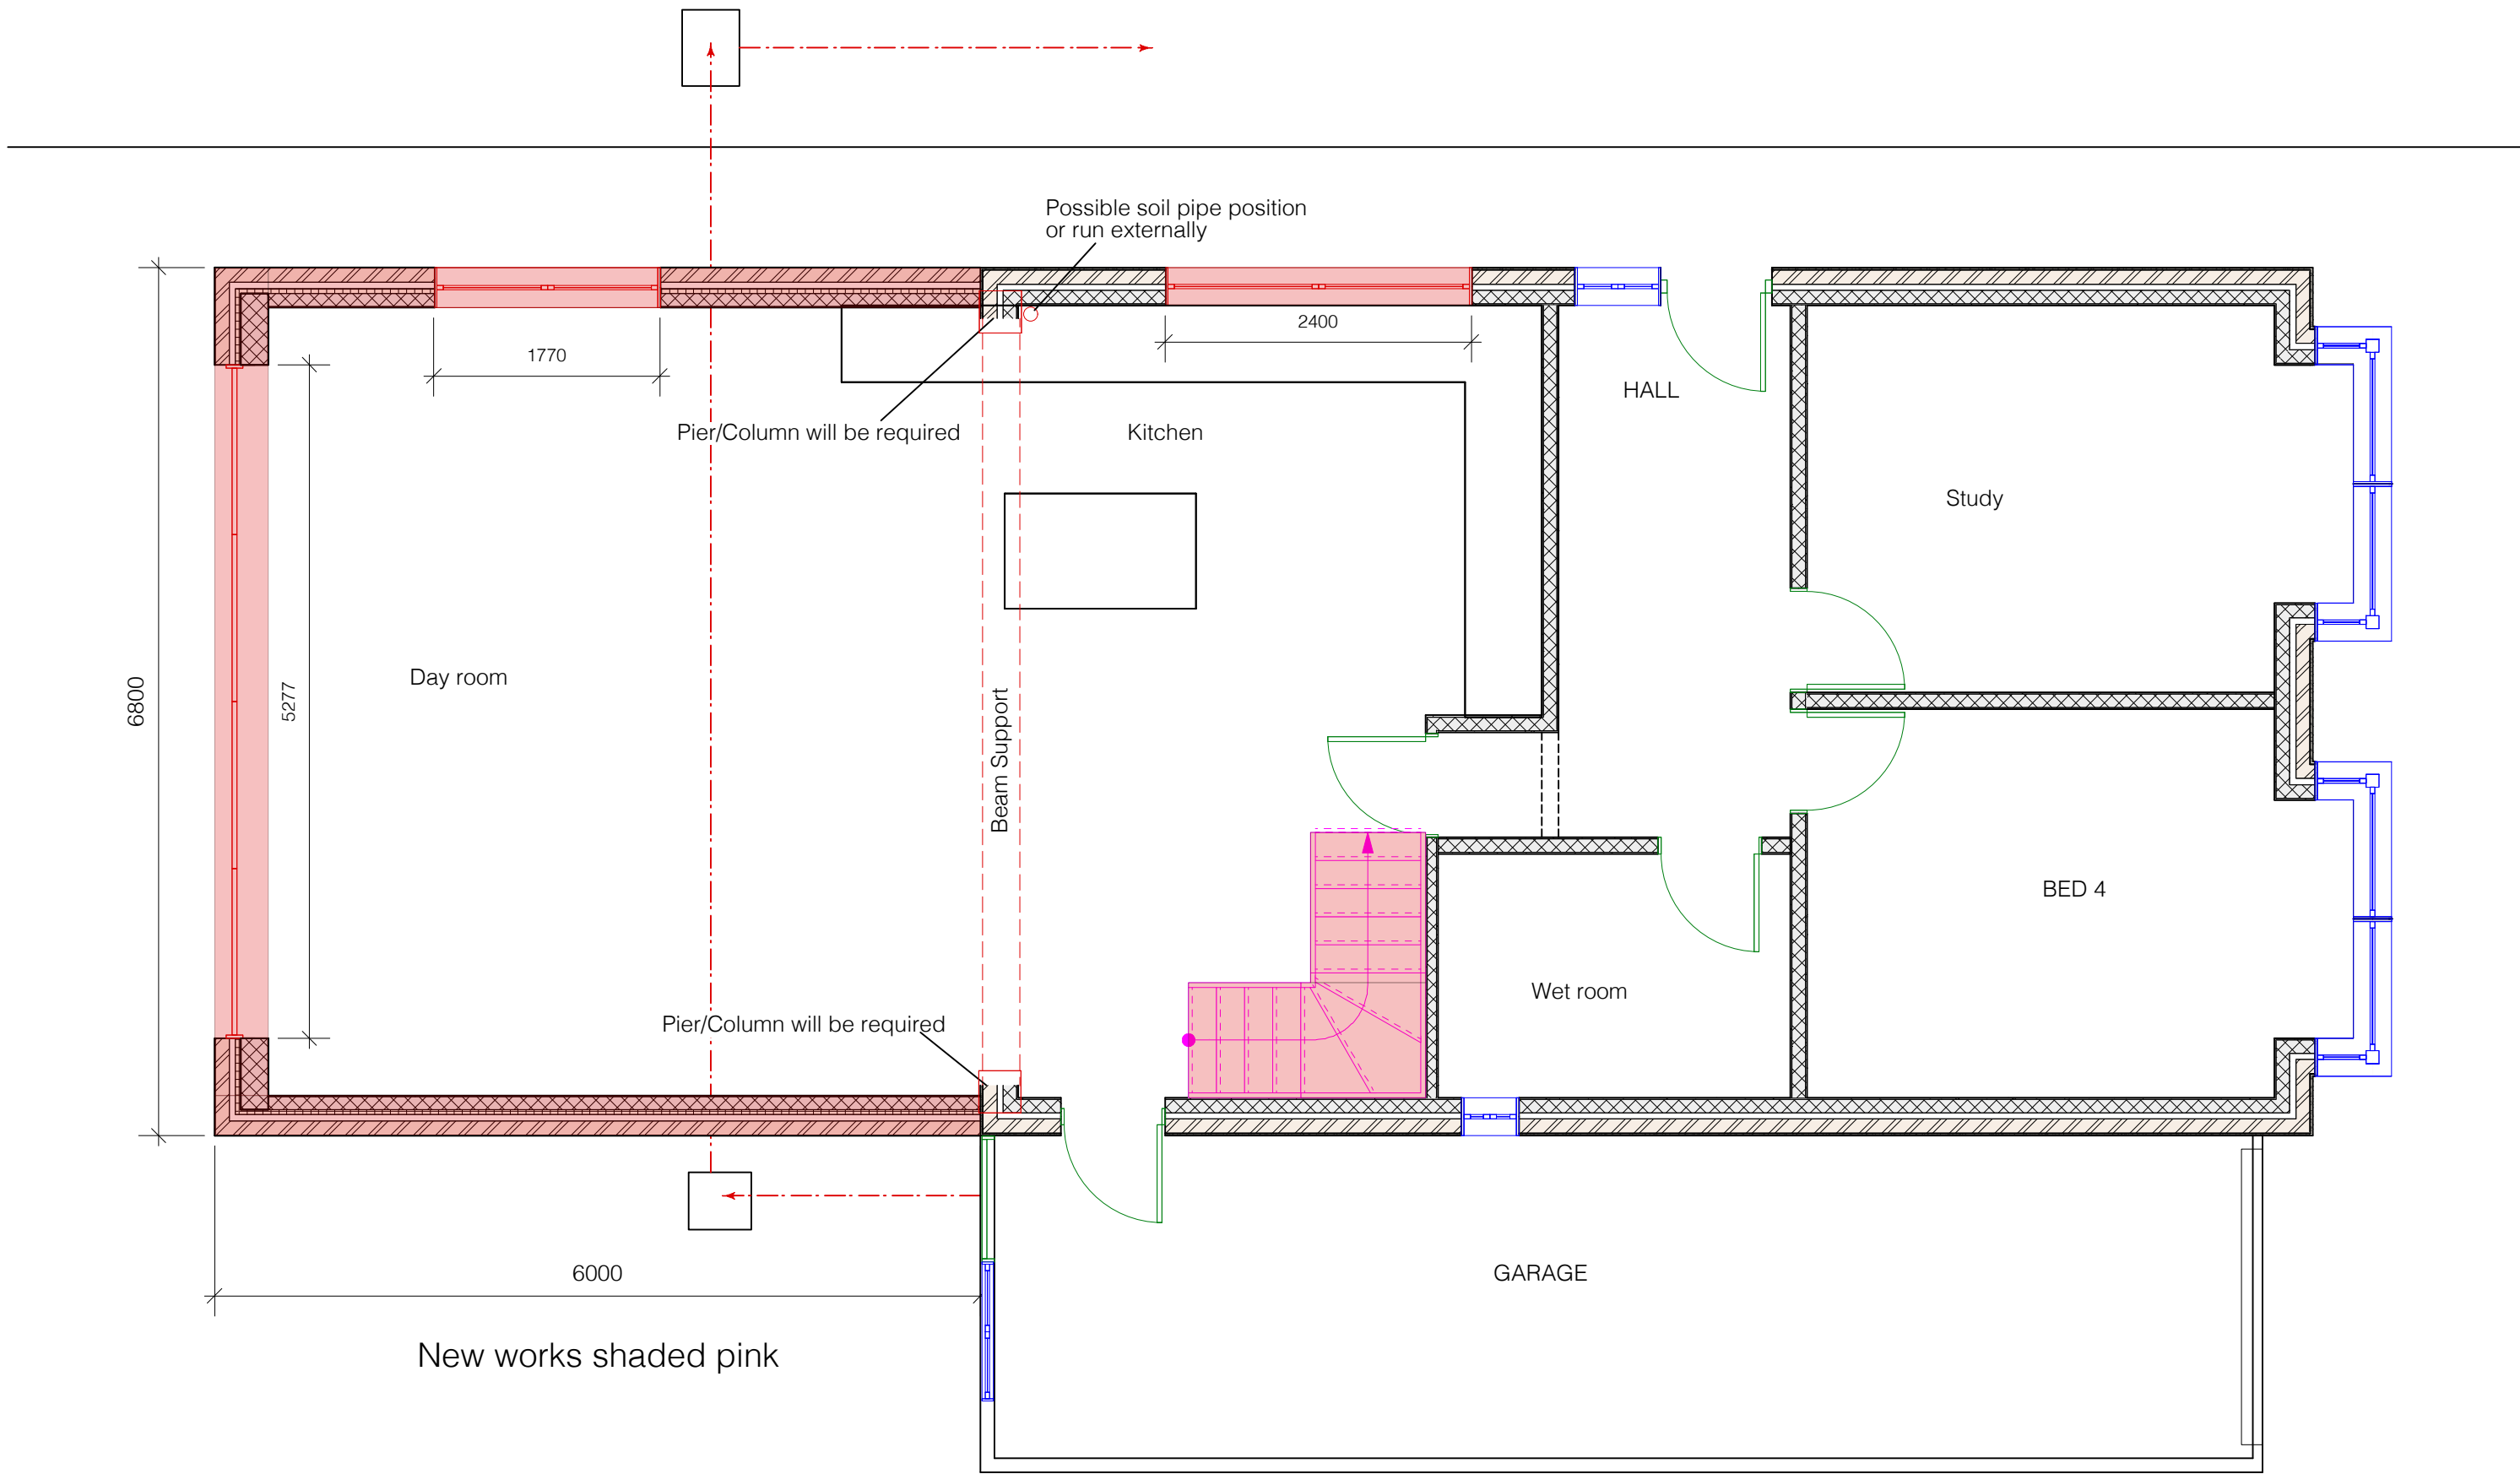


PROPOSED GROUND FLOOR

 <i>the design to build on</i> Hazelwood, Harbolets Road, West Chiltington RH20 2LG Tel: 01798 813298 paul@pbproperties.co.uk	Design By Paul Maggs	Drawn by: PHM	Date: May 2103
	Client: Mr & Mrs Foy	Drawing No. D 0513/02	Scales @ A3 1:50
	Site Address: 42 Rose Green Road Bognor Regis PO21 3EP	REV A	
	Project Title: Rear 1.5 storey extension Addition of 2 no roof dormers to existing & increased first floor		
	This drawing is produced using Vectorworks CAD. Only written dimensions are to be respected.		
Copyright protected to P B Properties			

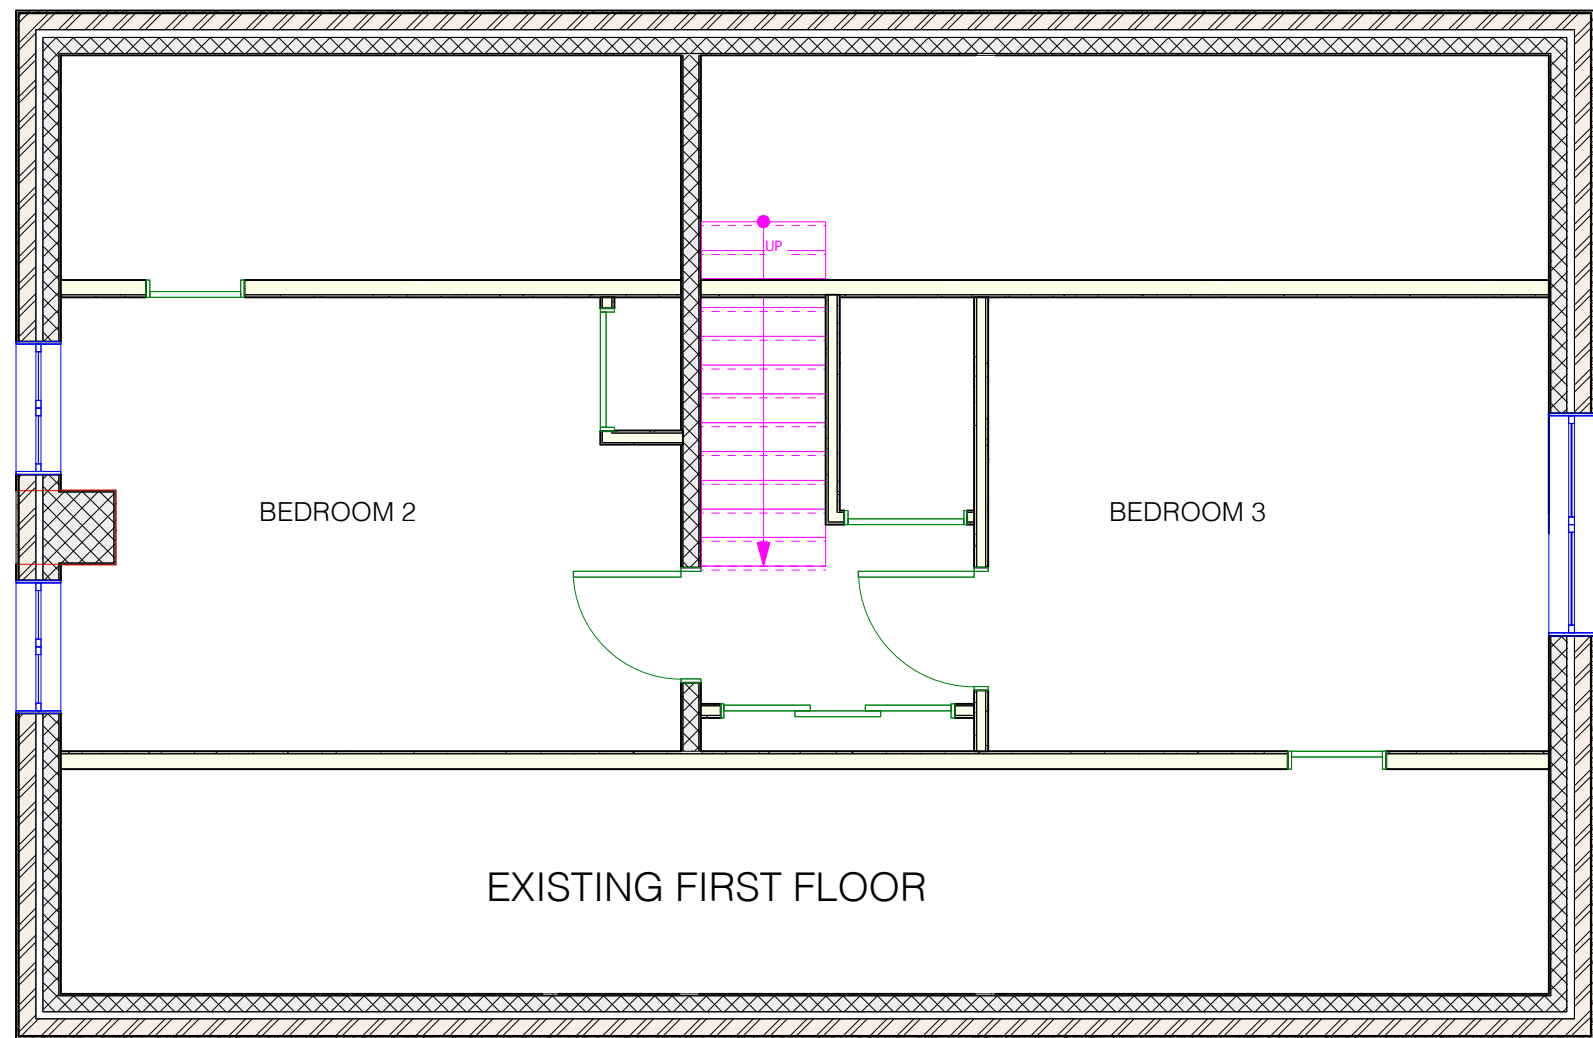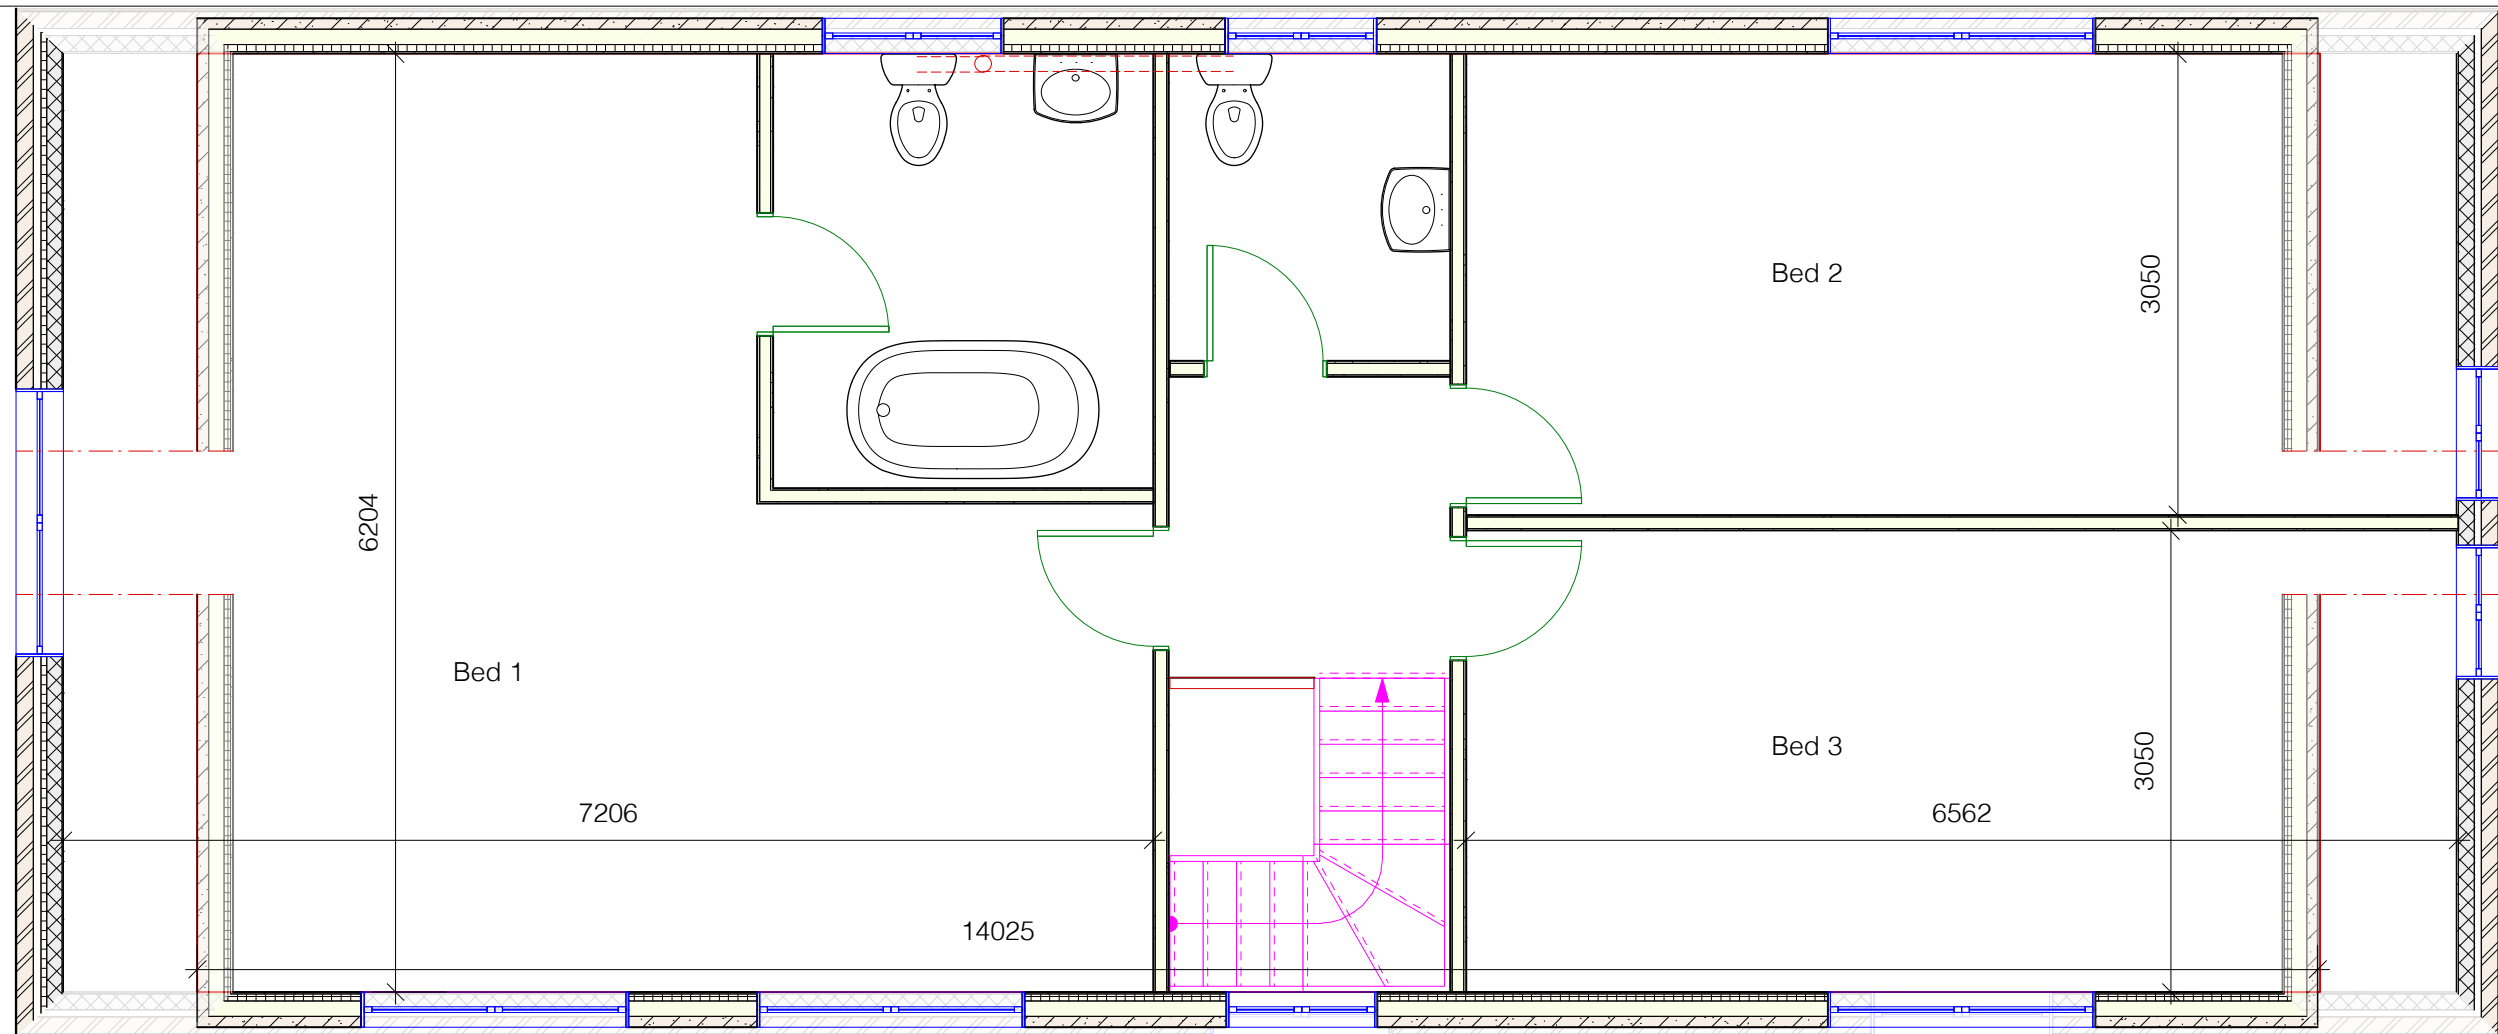

PROPOSED FIRST FLOOR

 <i>the design to build on</i> PB PROPERTIES Hazelwood, Harbolets Road, West Chiltington RH20 2LG Tel: 01798 813298 paul@pbproperties.co.uk	Design By Paul Maggs	Drawn by: PHM	Date: May 2103
	Client: Mr & Mrs Foy	Drawing No. D 0513/03	Scales @ A3 1:50
	Site Address: 42 Rose Green Road Bognor Regis PO21 3EP	REV A	
	Project Title: Rear 1.5 storey extension Addition of 2 no roof dormers to existing & increased first floor		
	This drawing is produced using Vectorworks CAD. Only written dimensions are to be respected.		
Copyright protected to P B Properties			

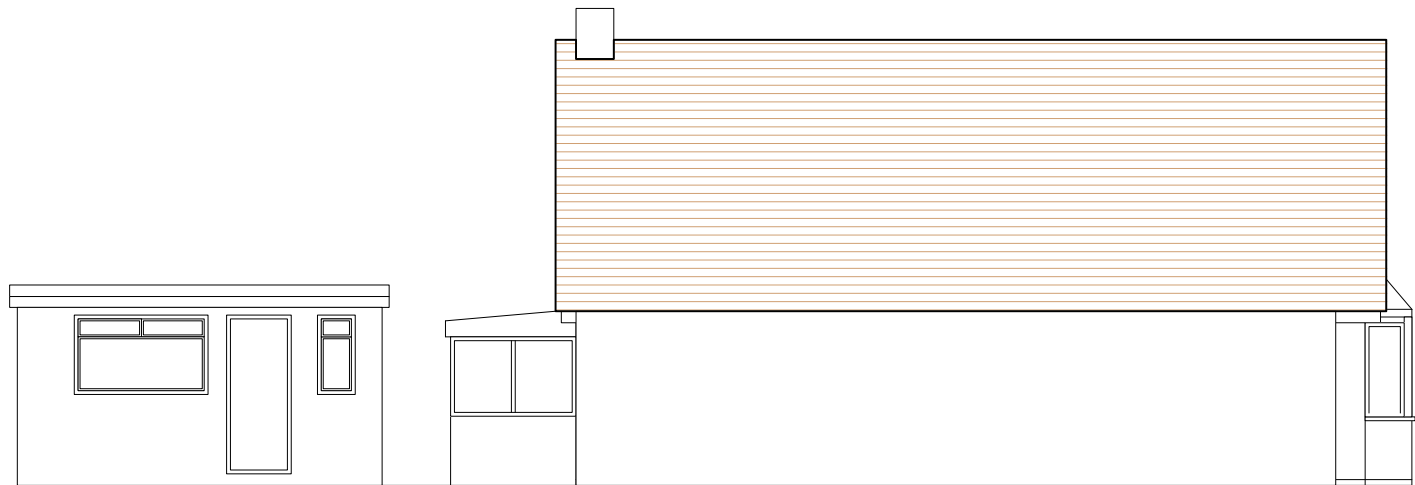

WEST



SOUTH




EAST




NORTH

EXISTING ELEVATIONS 0 1 2 3 4 5 M


 <i>the design to build on</i> PB PROPERTIES <i>Hazelwood, Harbolets Road, West Chiltington RH20 2LG Tel: 01798 813298 paul@pbproperties.co.uk</i>	Design By Paul Maggs	Drawn by: PHM	Date: May 2103
	Client: Mr & Mrs Foy	Drawing No. D 0513/04	Scales @ A3 1:100
	Site Address: 42 Rose Green Road Bognor Regis PO21 3EP	REV A	
	Project Title: Rear 1.5 storey extension Addition of 2 no roof dormers to existing & increased first floor	This drawing is produced using Vectorworks CAD. Only written dimensions are to be respected.	
		Copyright protected to P B Properties	

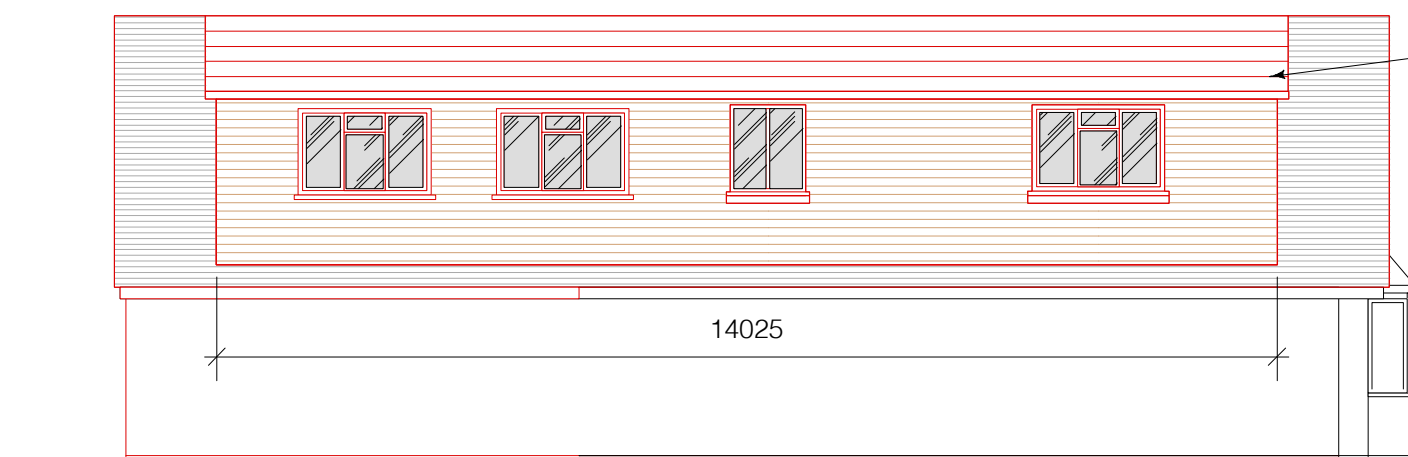

WEST

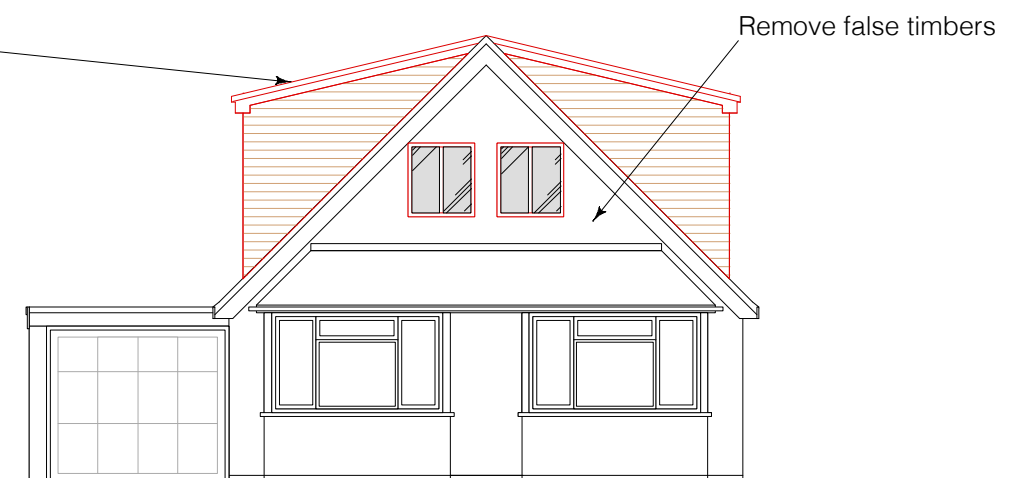

SOUTH

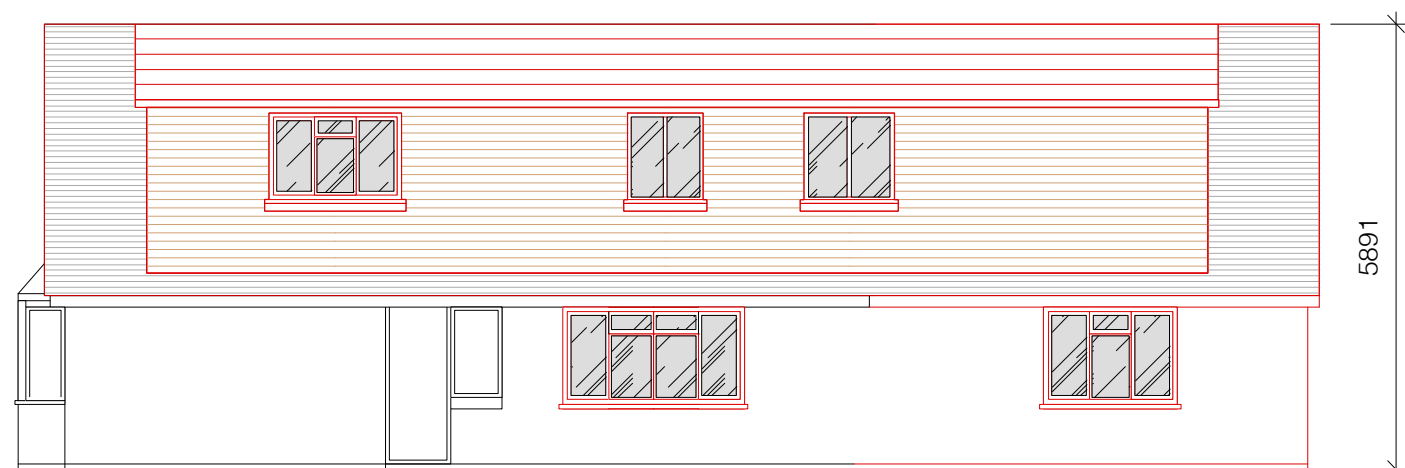

EAST

Face brickwork to rear elevation



NORTH



PROPOSED ELEVATIONS OPTIONS WITH LOW PITCH ROOF

0 1 2 3 4 5 M

NEW WORKS SHOWN RED and /or colour shaded


the design to build on
PB PROPERTIES
 Hazelwood, Harbolets Road,
 West Chiltington RH20 2LG
 Tel: 01798 813298
 paul@pbproperties.co.uk

Design By Paul Maggs	Drawn by: PHM	Date: May 2103
Client: Mr & Mrs Foyn	Drawing No. D 0513/05	Scales @ A3 1:100
Site Address: 42 Rose Green Road Bognor Regis PO21 3EP	REV A	
Project Title: Rear 1.5 storey extension Addition of 2 no roof dormers to existing & increased first floor	This drawing is produced using Vectorworks CAD. Only written dimensions are to be respected.	
	Copyright protected to P B Properties	

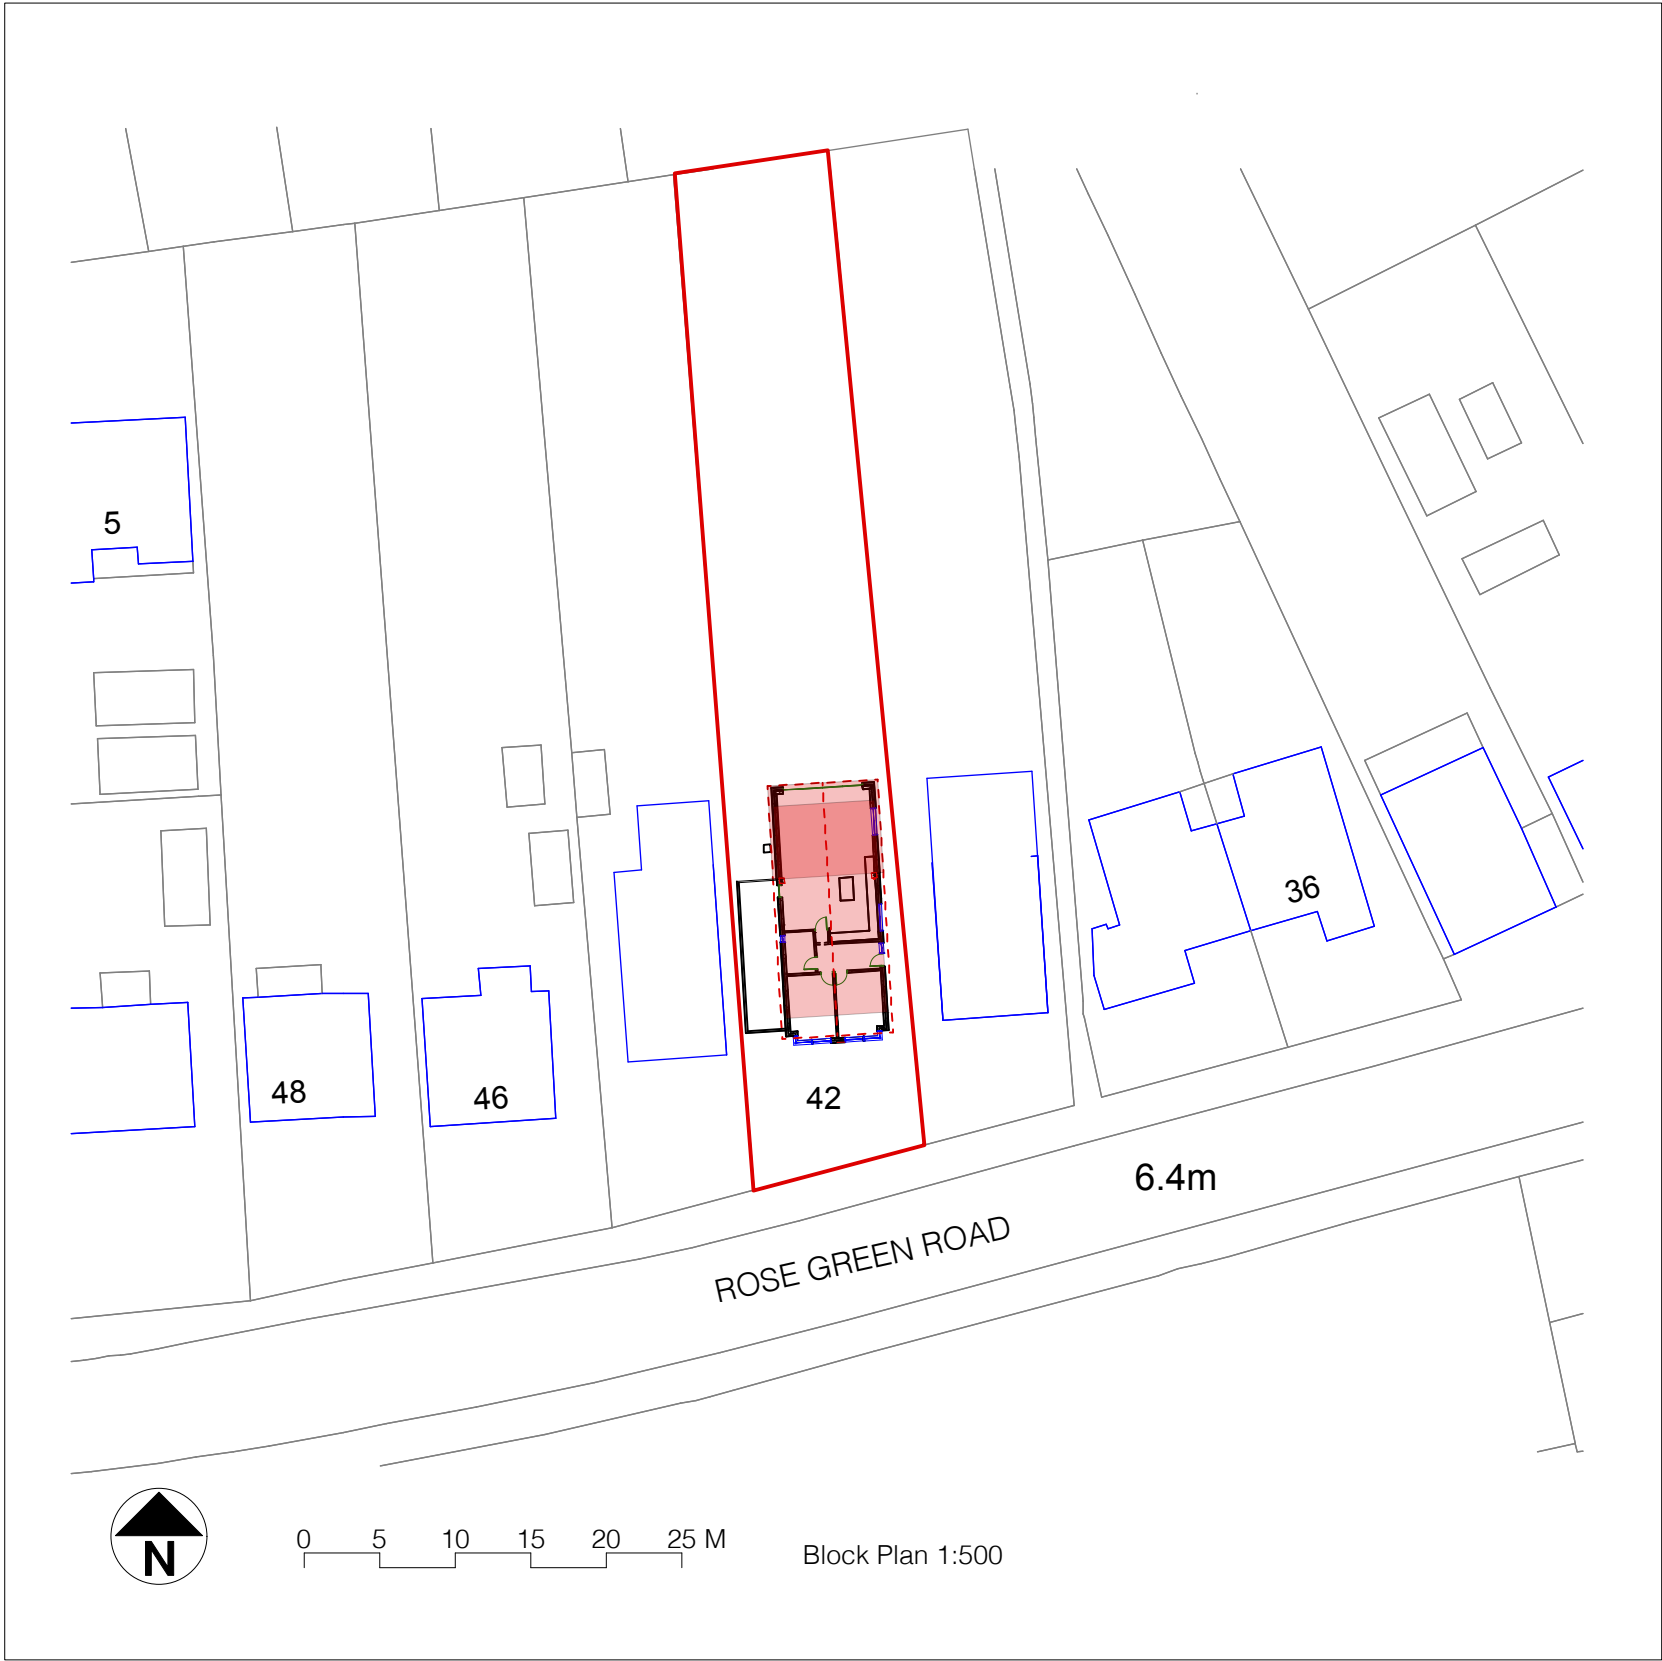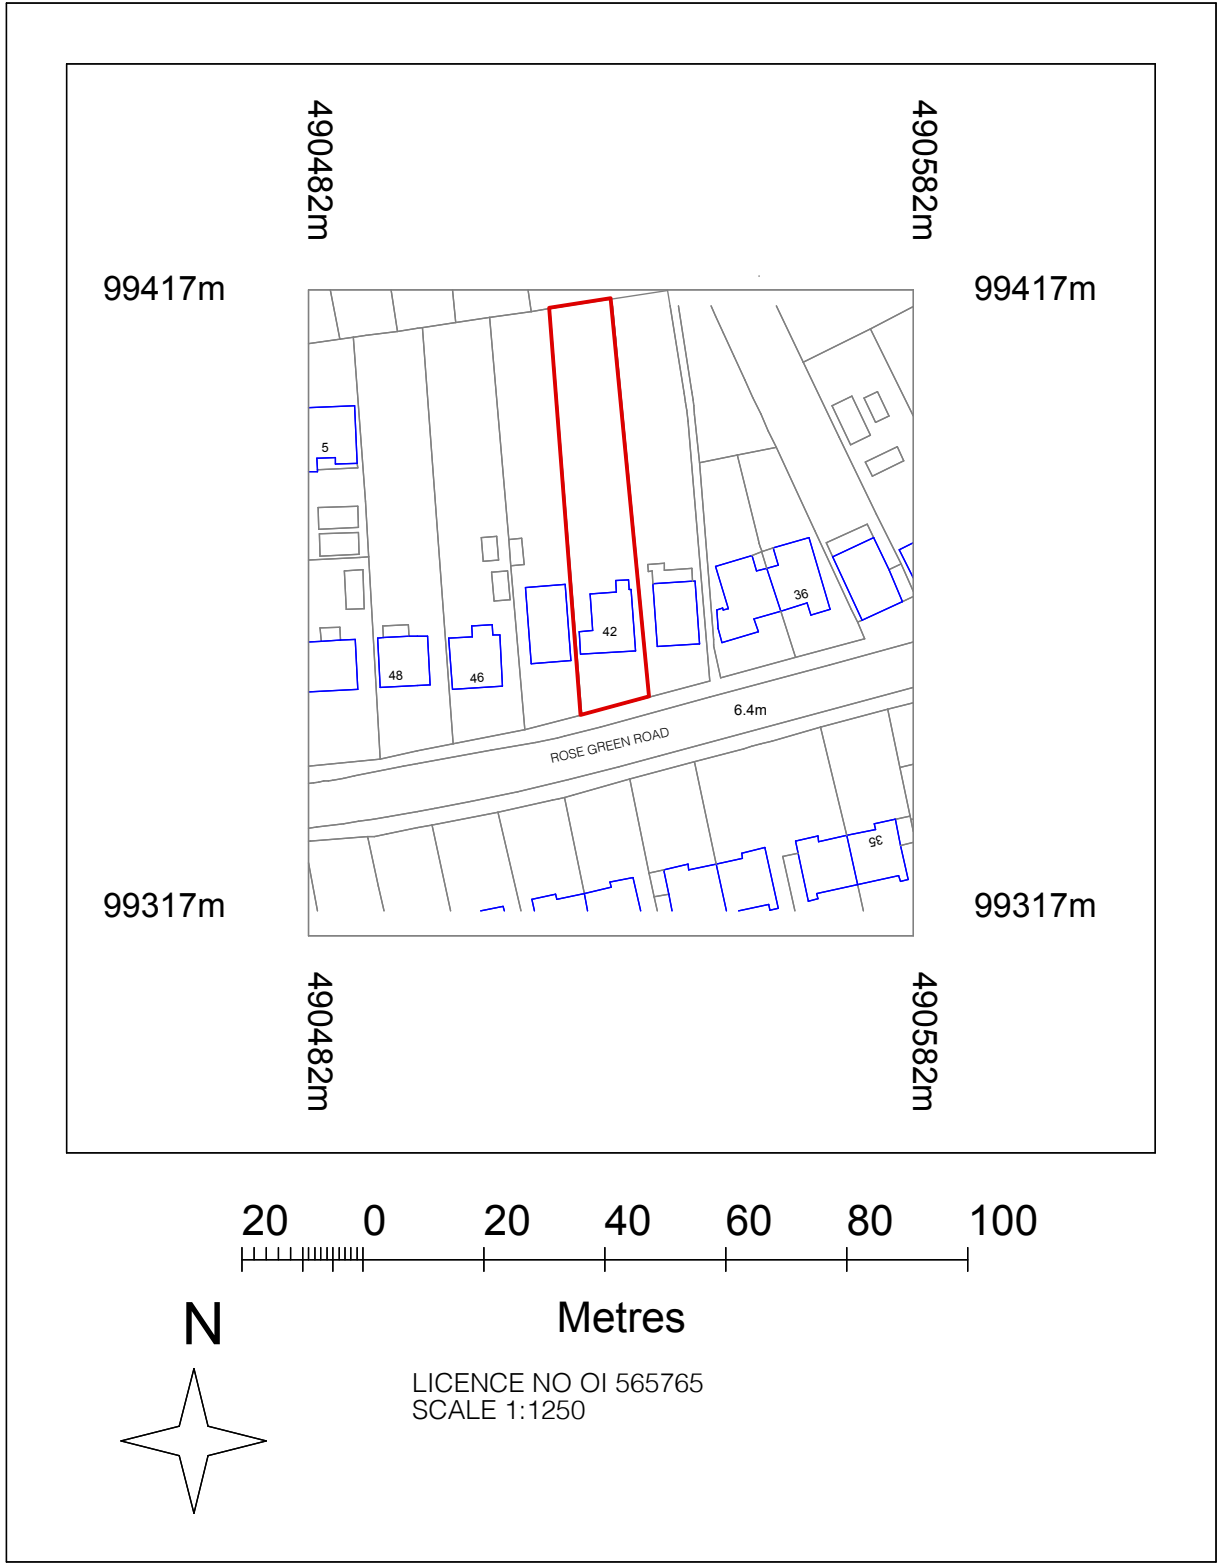

 <i>the design to build on</i> PB PROPERTIES Hazelwood, Harbolets Road, West Chiltington RH20 2LG Tel: 01798 813298 paul@pbproperties.co.uk	Design By Paul Maggs	Drawn by: PHM	Date: May 2103
	Client: Mr & Mrs Foy	Drawing No. D 0513/06	Scales @ A3 1:1250, 1:500
	Site Address: 42 Rose Green Road Bognor Regis PO21 3EP	REV A	
	Project Title: Rear 1.5 storey extension Addition of 2 no roof dormers to existing & increased first floor	This drawing is produced using Vectorworks CAD. Only written dimensions are to be respected.	
		Copyright protected to P B Properties	