



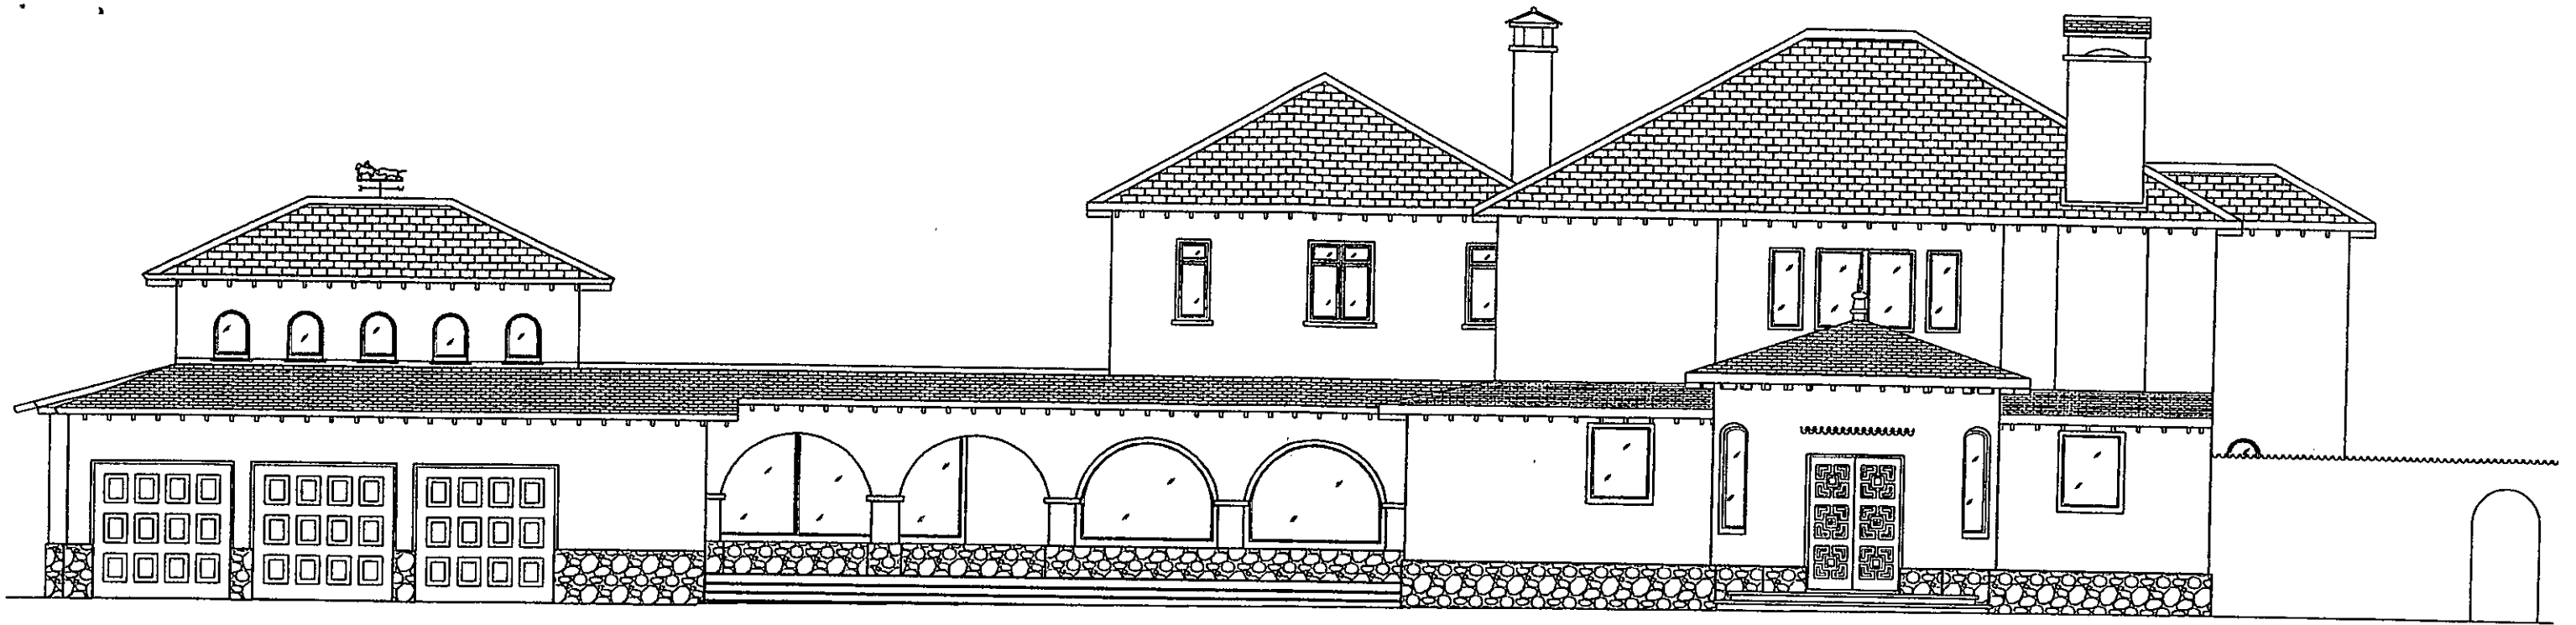

EXISTING FRONT ELEVATION

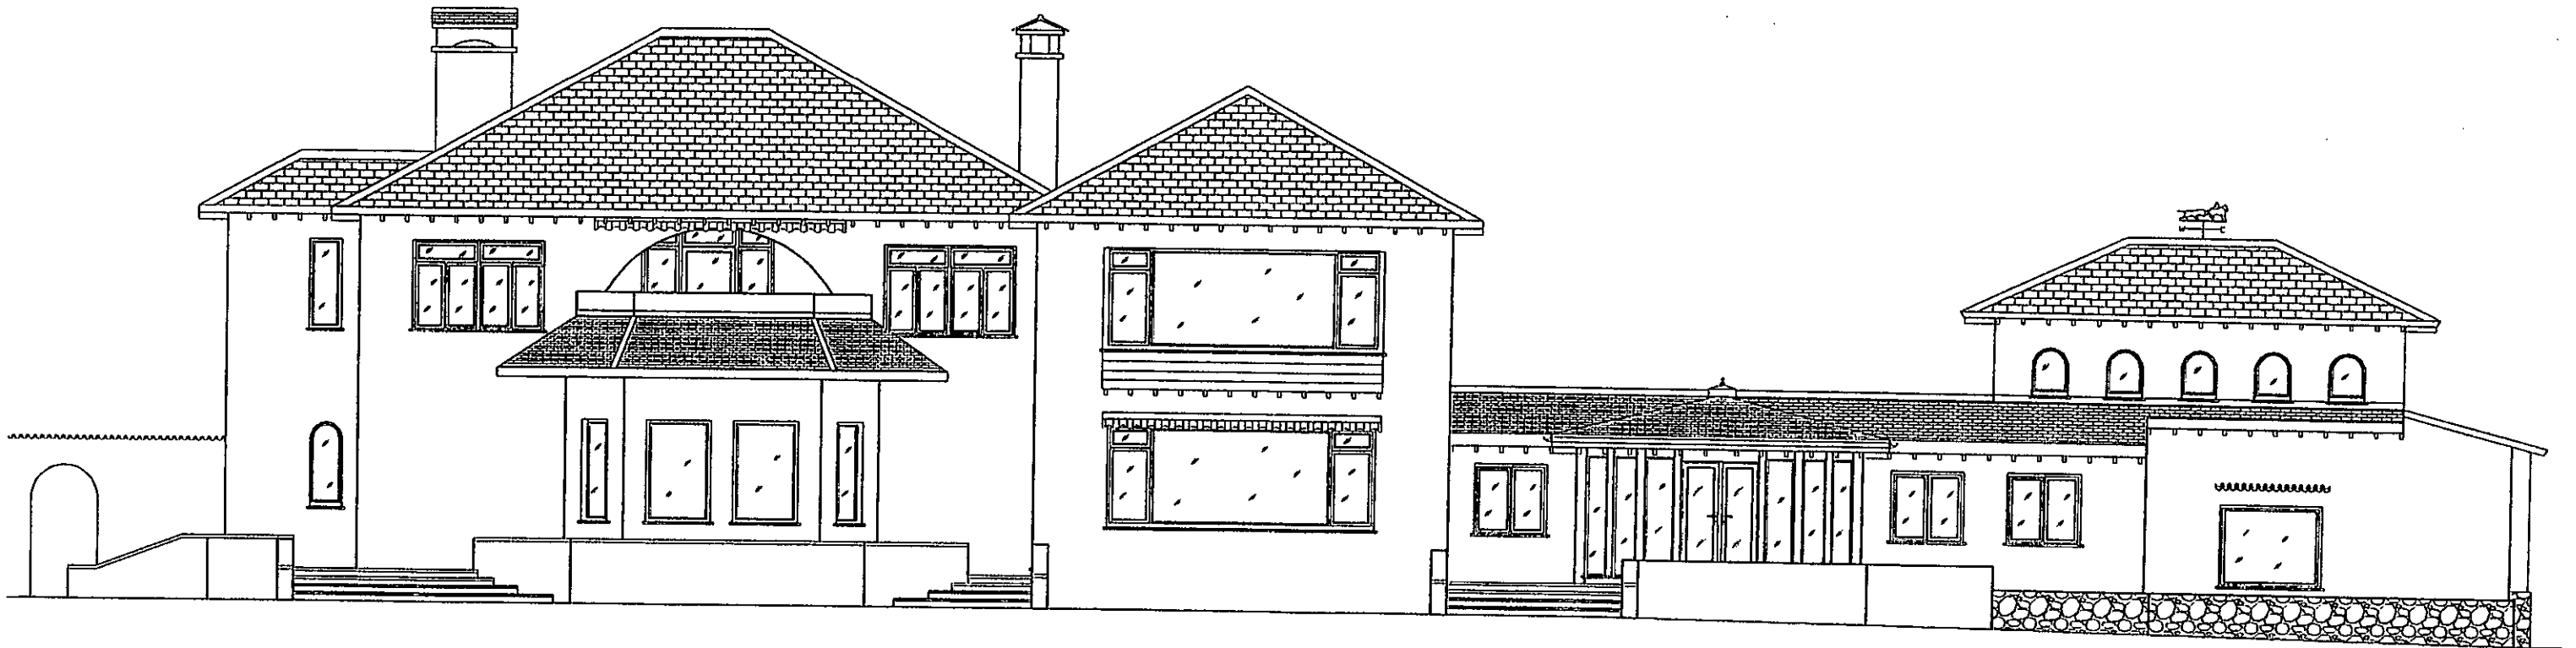

EXISTING REAR ELEVATION

Figures dimensions only to be taken from this drawing.
Any errors or omissions to be reported to the architect/engines.

			client :	GEOFF & LYNNE TOMS	DUFFY ASSOCIATES 78 Now King's Road London SW6 4LT tel 0207 042 0290 email: deanduffy@duffyassociates.co.uk
			drawing title :	MAIN HOUSE - EXISTING ELEVATIONS	
			property :	7 Arun Way, Bognor Regis, PO21 4HF	
					scale : 1:100 @ A3
					date : 28/04/2015
					drawing number : 3/8
					drawn by : 3/8
					Copyright retained by DUFFY ASSOCIATES LTD