


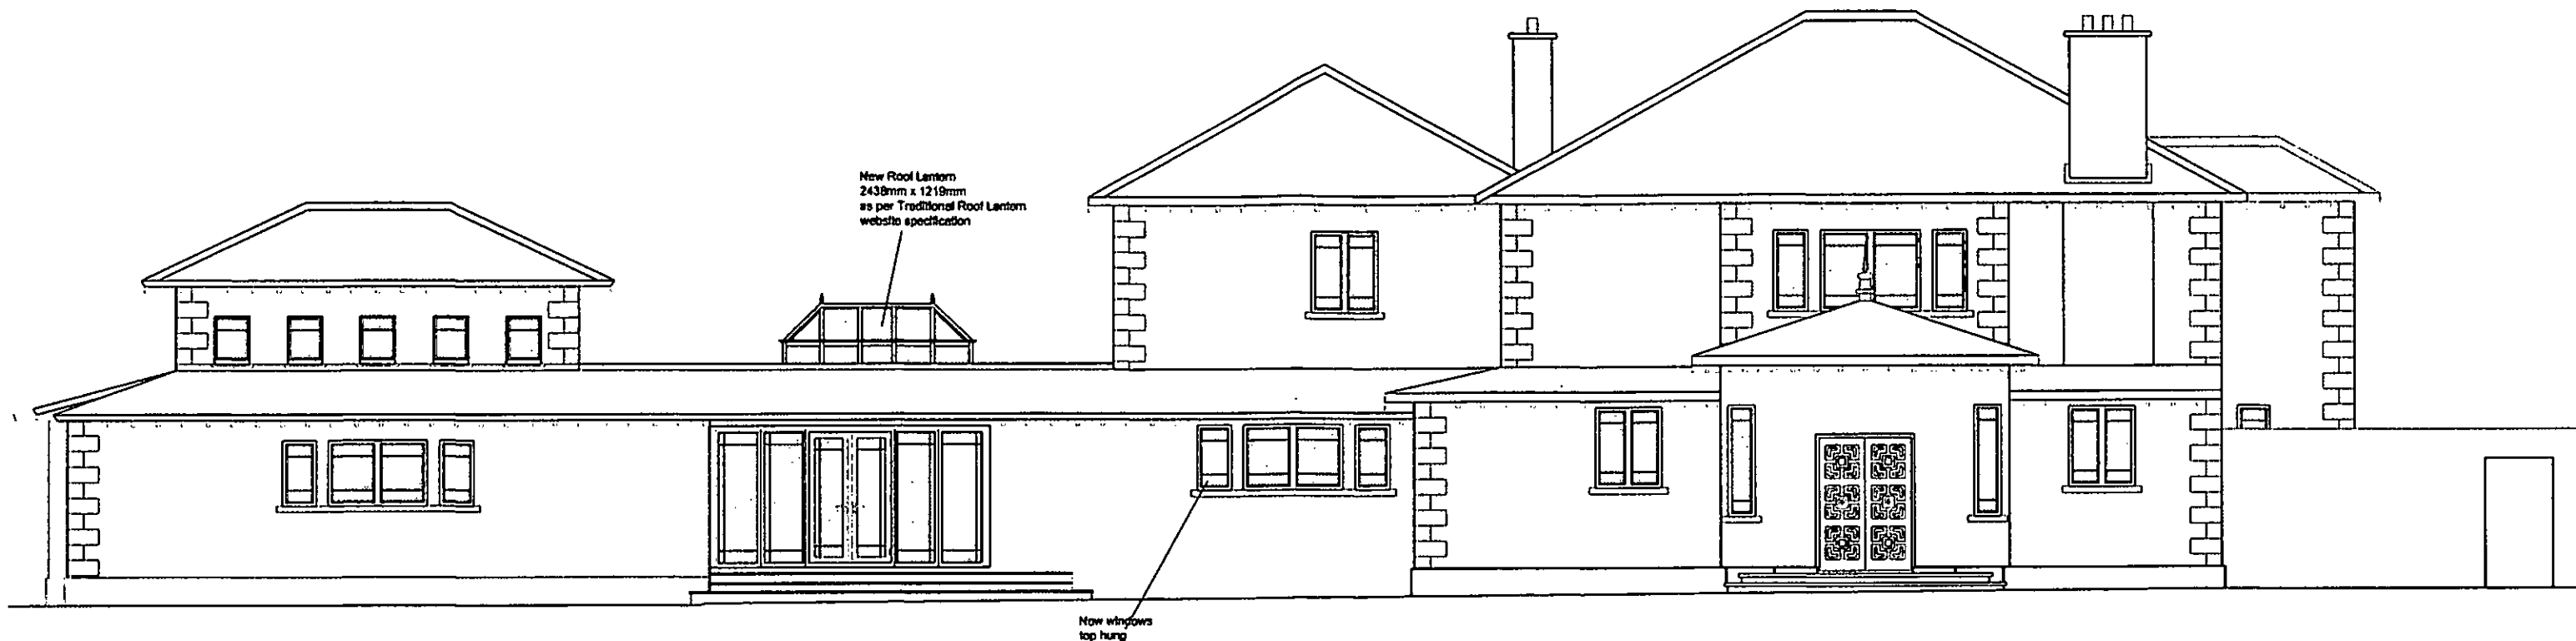

PROPOSED FRONT ELEVATION



PROPOSED REAR ELEVATION

Figured dimensions only to be taken from this drawing.  
Any errors or omissions to be reported to the architect/draftsman.

|   |                   |          |    |
|---|-------------------|----------|----|
| A | Revised elevation | 16/04/13 | AH |
| B | Revised layout    | 7/04/13  | AH |
| C | Revised layout    | 8/04/13  | AH |
| D | Revised layout    | 10/02/13 | AD |
| E | Revised layout    | 14/02/13 | AD |
| F | Revised layout    | 14/03/13 | AD |
| G | Revised layout    | 8/04/13  | AH |

client :  
GEOFF & LYNN, TOMS

drawing title :  
MAIN HOUSE -  
PROPOSED ELEVATIONS

property :  
7 Ann Way,  
Bognor Regis, PO21 4HF

**DUFFY ASSOCIATES**

7/6 New King's Road  
London SW6 4LT  
tel: 0207 042 8290  
email: duffanduffy@duffyassociates.co.uk

scale: 1:100 @ A3  
date: 28/04/2015  
drawing number: 7/8  
drawn by:

Copyright retained by DUFFY ASSOCIATES LTD