


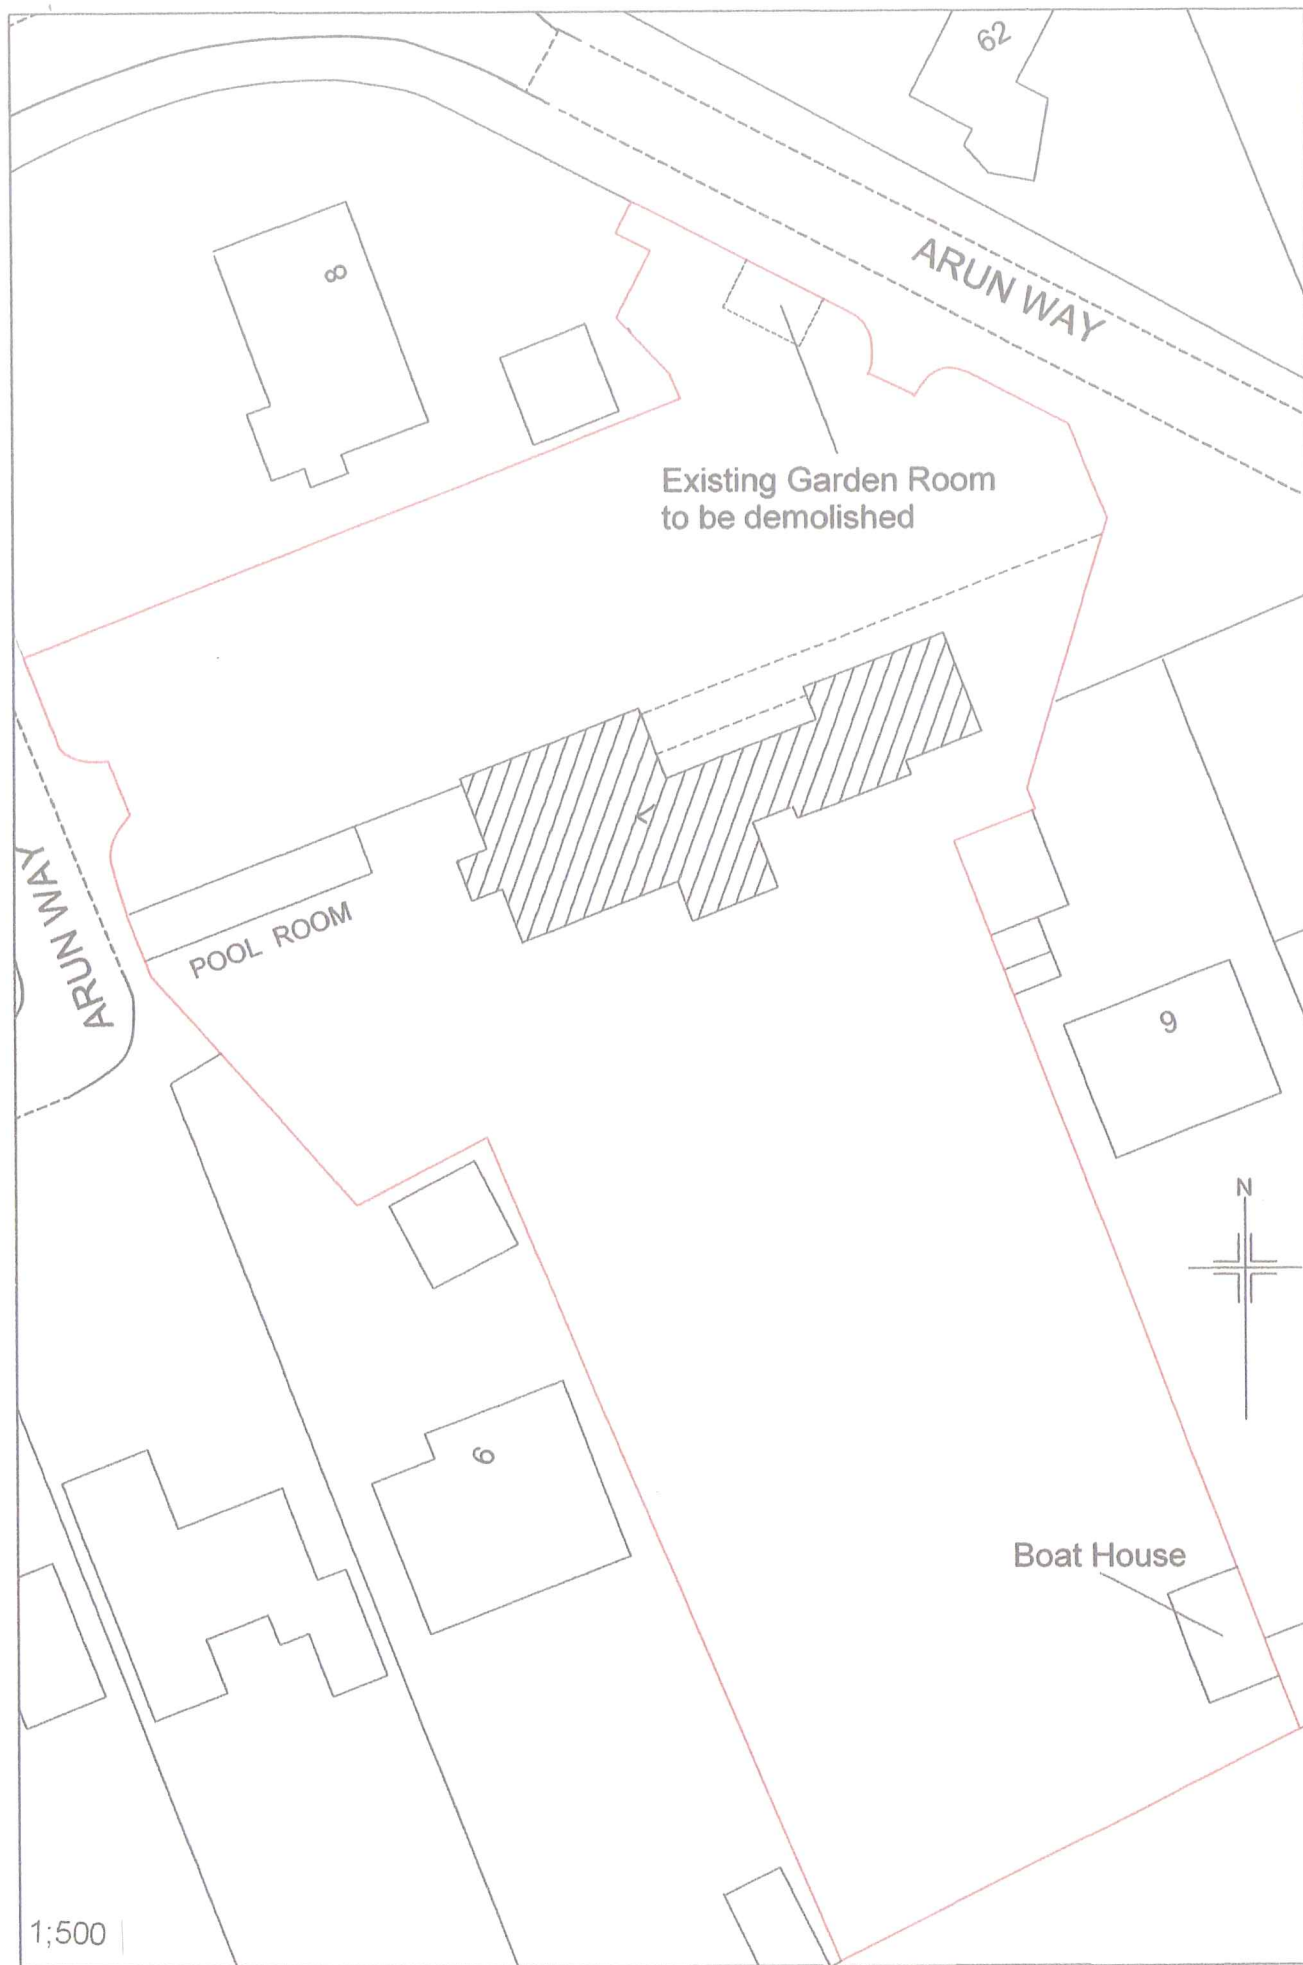

SITE PLAN



LOCATION PLAN

Figured dimensions only to be taken from this drawing. Any errors or omissions to be reported to the architect/engineer.				client ARUN DISTRICT COUNCIL		DUFFY ASSOCIATES 20, Newbury Road Reading RG2 9AT Tel: 0118 986 1234 Email: info@duffyassociates.co.uk
				architect title DUFFY ASSOCIATES		
				property 7 Arun Way Reading RG2 9AT		
						scale 1:500
						date 28/04/2015
						drawing number Site/Location 9
						drawn by
						Copyright retained by DUFFY ASSOCIATES LTD