

K.E. HILTON & ASSOCIATES

Chartered Structural Engineers

2 Albert Chambers
Sudley Road
Bognor Regis
West Sussex
PO21 1EQ

Tel/Ans: 01243 865500
Tel/Fax: 01243 860489
Tel/Mob: 07968 333140
E-mail: k_e_hilton@yahoo.co.uk

Job NEW WINDOWS

TO WEST ELEVATION

12 CHALKMARE

COFFEY ALDWICK.



Ref No. 4682.

Sheet No. 2 ^A

Scale AS NOTED.

Date JUN.12.

REV. A. JUNE.12. SCALE
AMENDED.

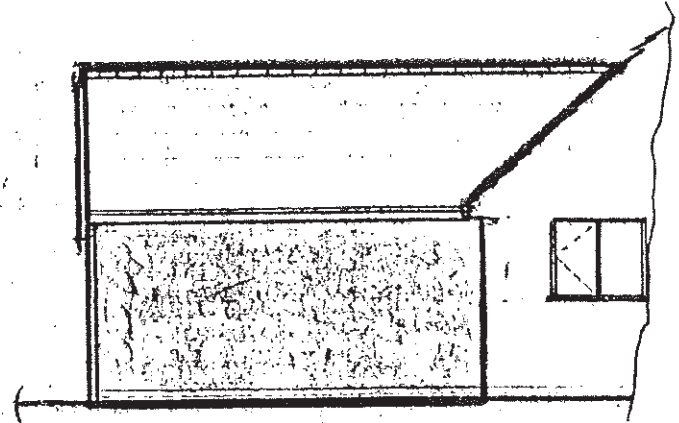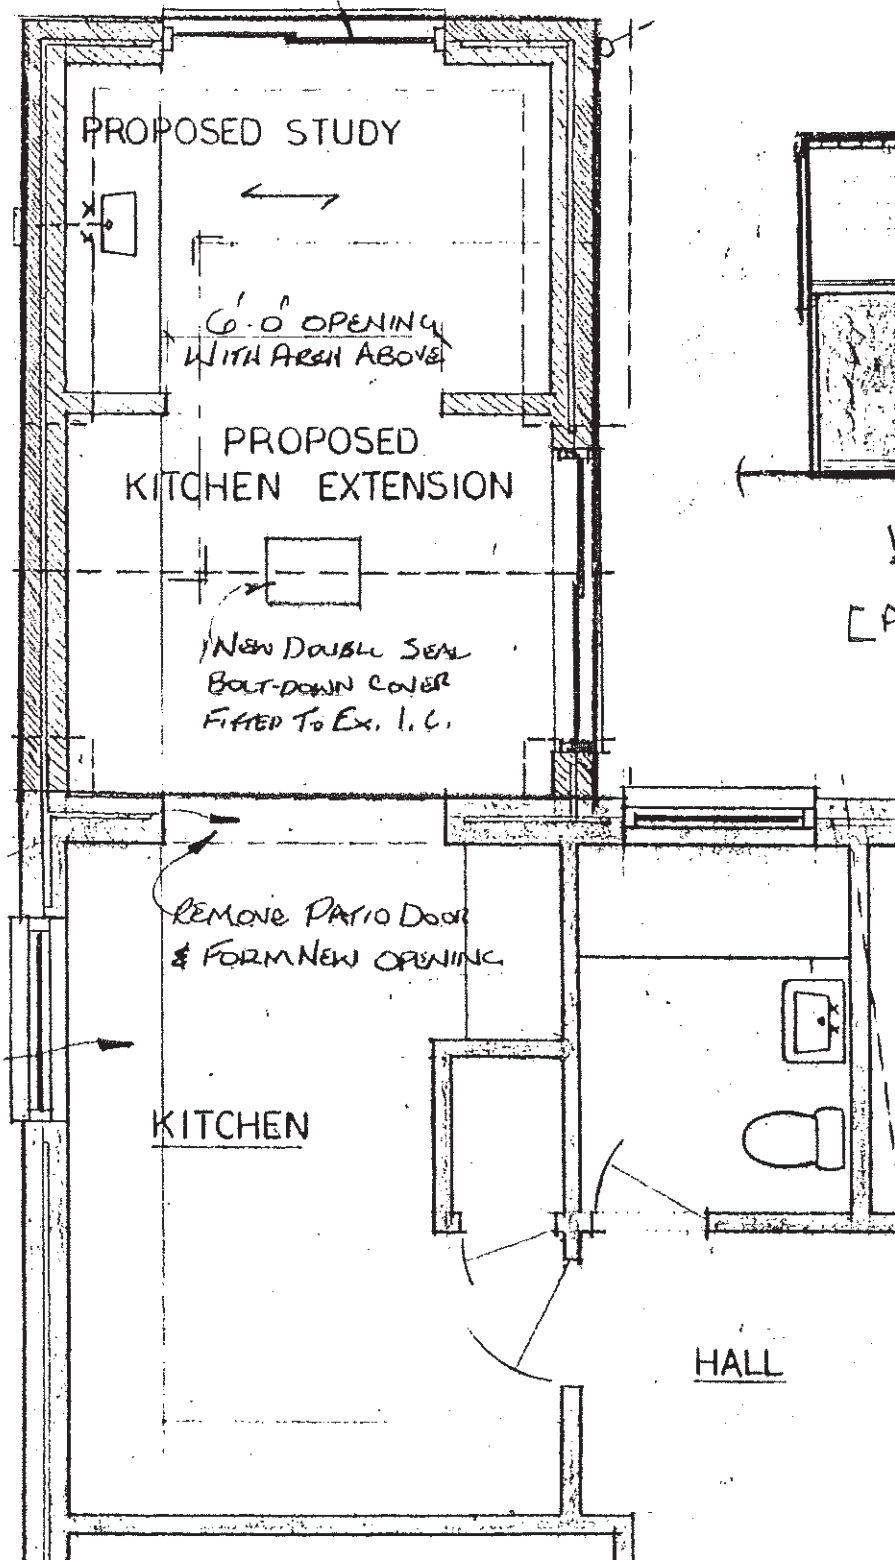

WEST ELEVATION

[AS EXTRA.]

1:100



NORTH.

PART GROUND FLOOR PLAN [AS EXTRA.]

1:50.