

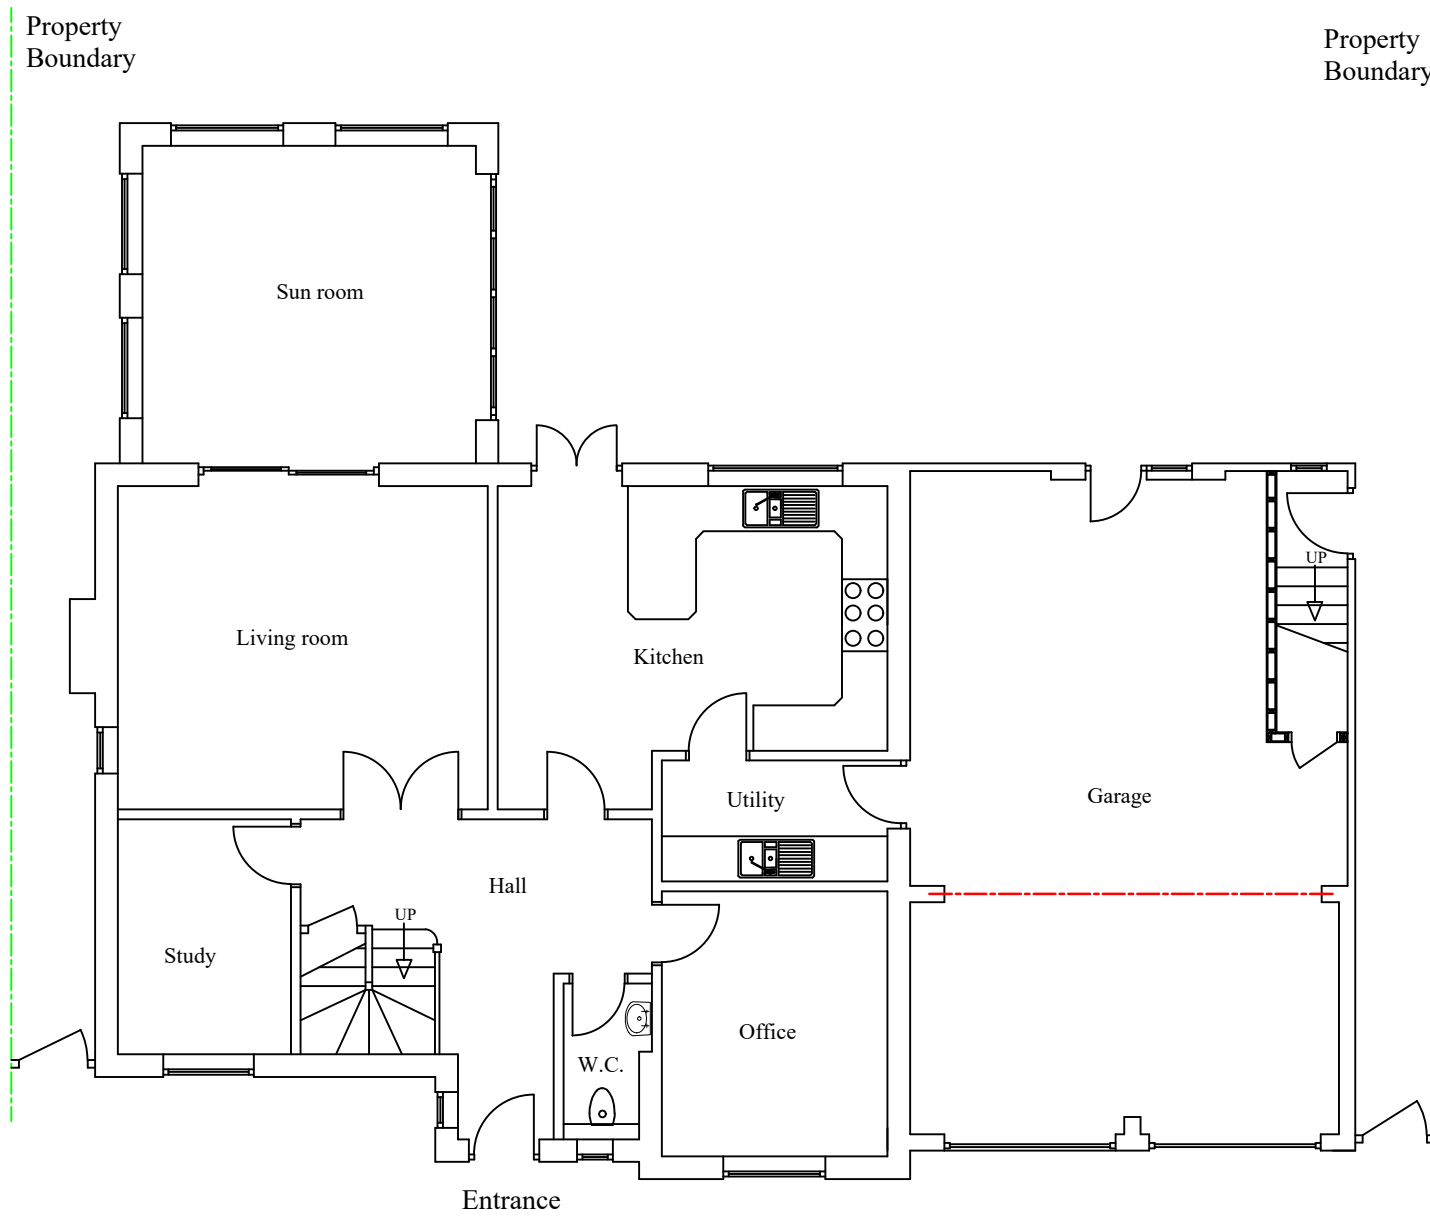


Existing Ground Floor Plan

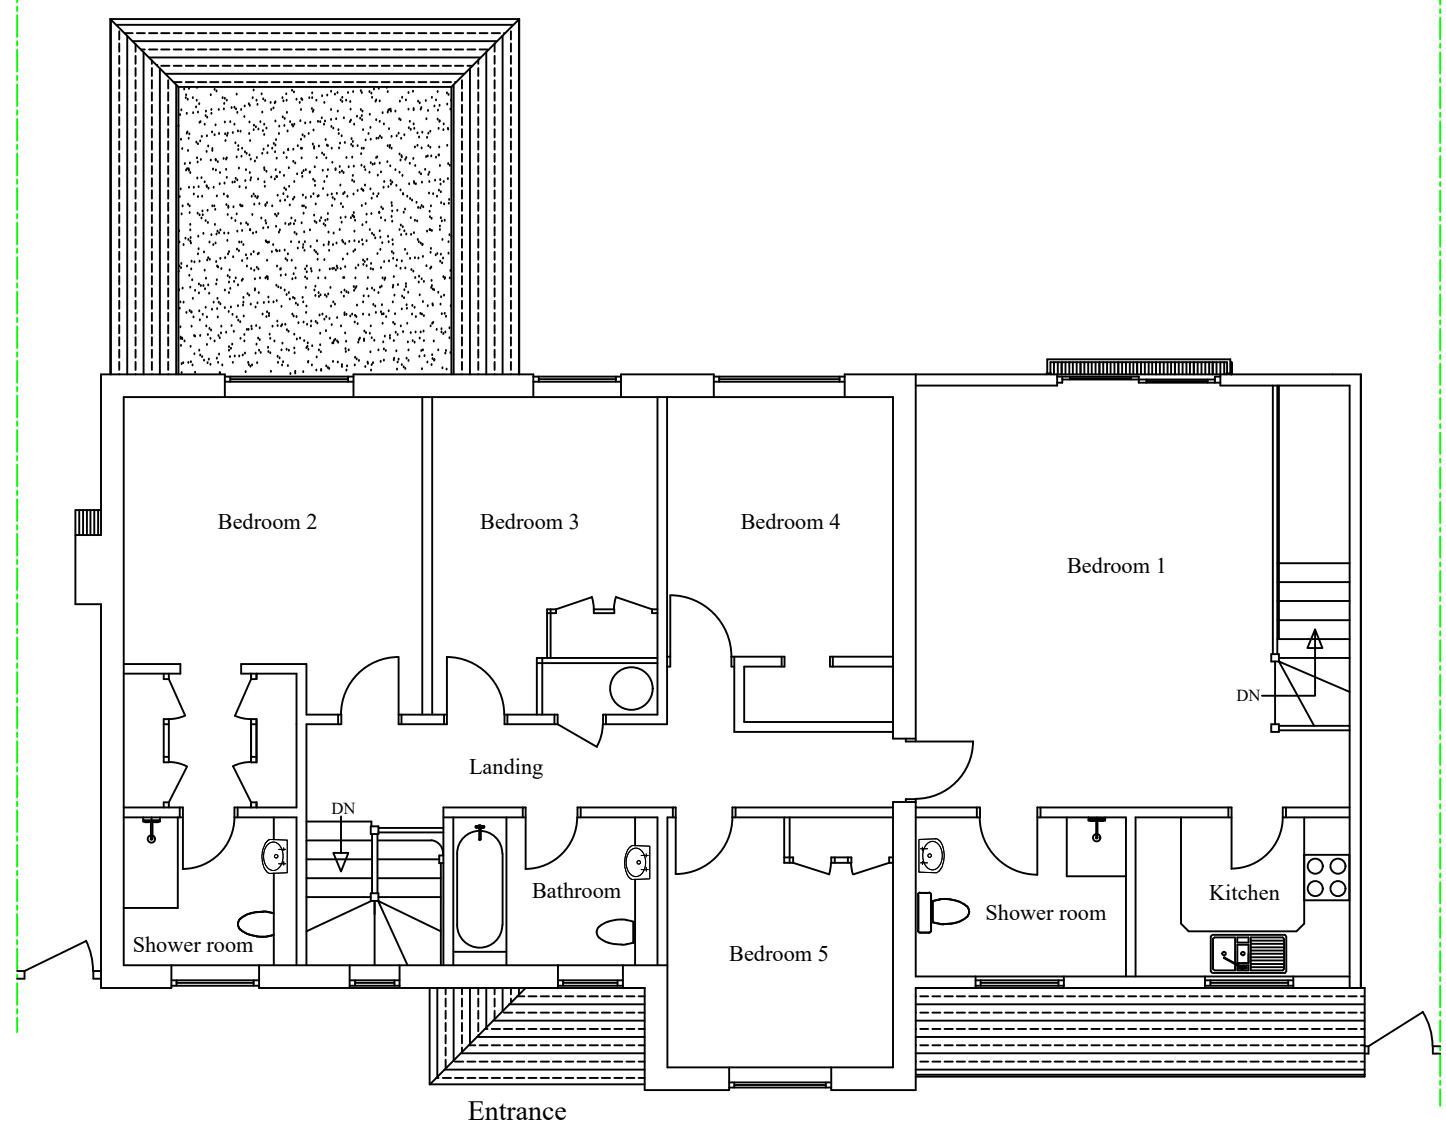

Existing First Floor Plan

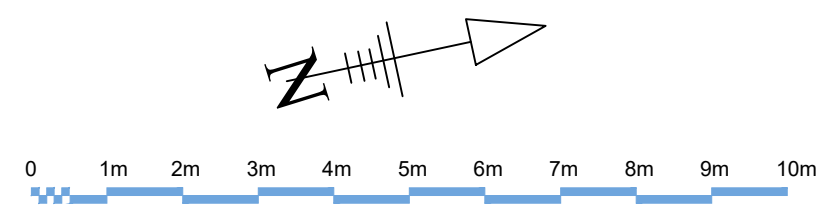

Aldwick Construction & Design

Cawley Gate, 17 Cawley Road, Chichester, PO19 1XB
Tel : 01243 779181, Mobile: 07970727506, Fax: 01243 779181
Email: farhadaarabi@hotmail.co.uk

Farhad Aarabi

PROJECT	Proposed Garage Conversion to a Habitable room 2 Seabrook Close Aldwick Bognor Regis PO21 3UT		
TITLE	Existing Floor Plans		
CLIENT	Mr Abdul Gafur		
SCALE	1: 100	DATE	13/07/2026
DRAWING NO.	1279-01	rev.	