




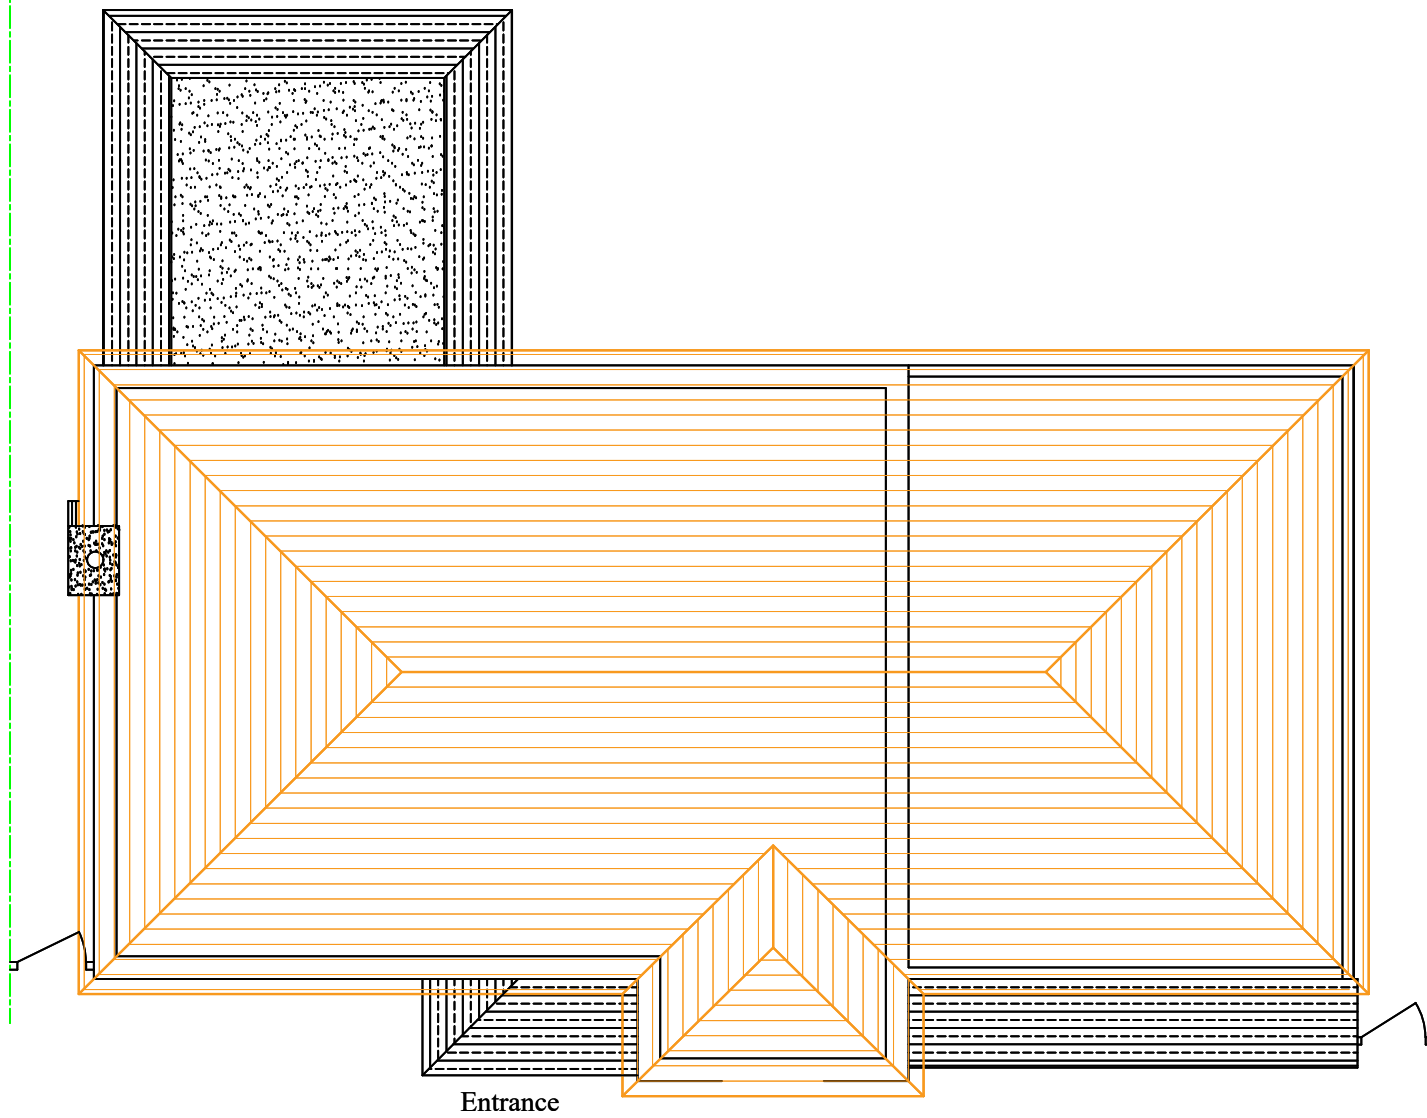

Existing Roof Plan

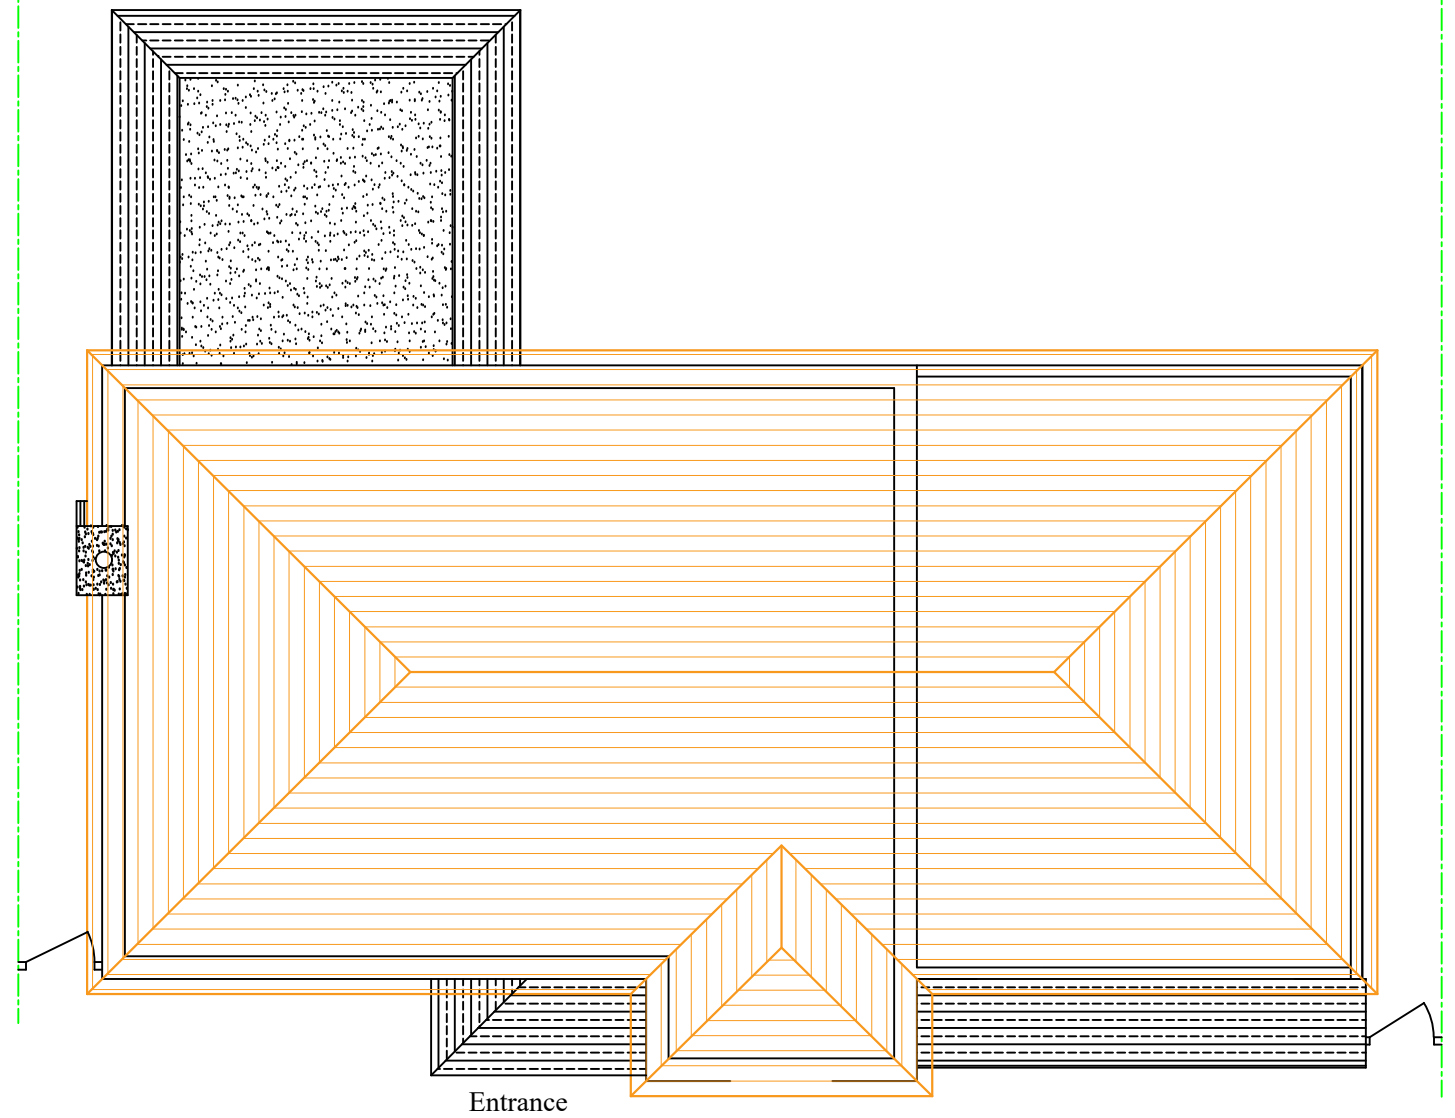

Proposed Roof Plan

 

Aldwick Construction & Design

Cawley Gate, 17 Cawley Road, Chichester, PO19 1XB
 Tel : 01243 779181, Mobile: 07970727506, Fax: 01243 779181
 Email: farhadaarabi@hotmail.co.uk

Farhad Aarabi

PROJECT	Proposed Garage Conversion to a Habitable room 2 Seabrook Close Aldwick Bognor Regis PO21 3UT		
TITLE	Existing & Proposed Roof Plans		
CLIENT	Mr Abdul Gafur		
SCALE	1: 100	DATE	13/07/2026
DRAWING NO.	1279-02	rev.	