



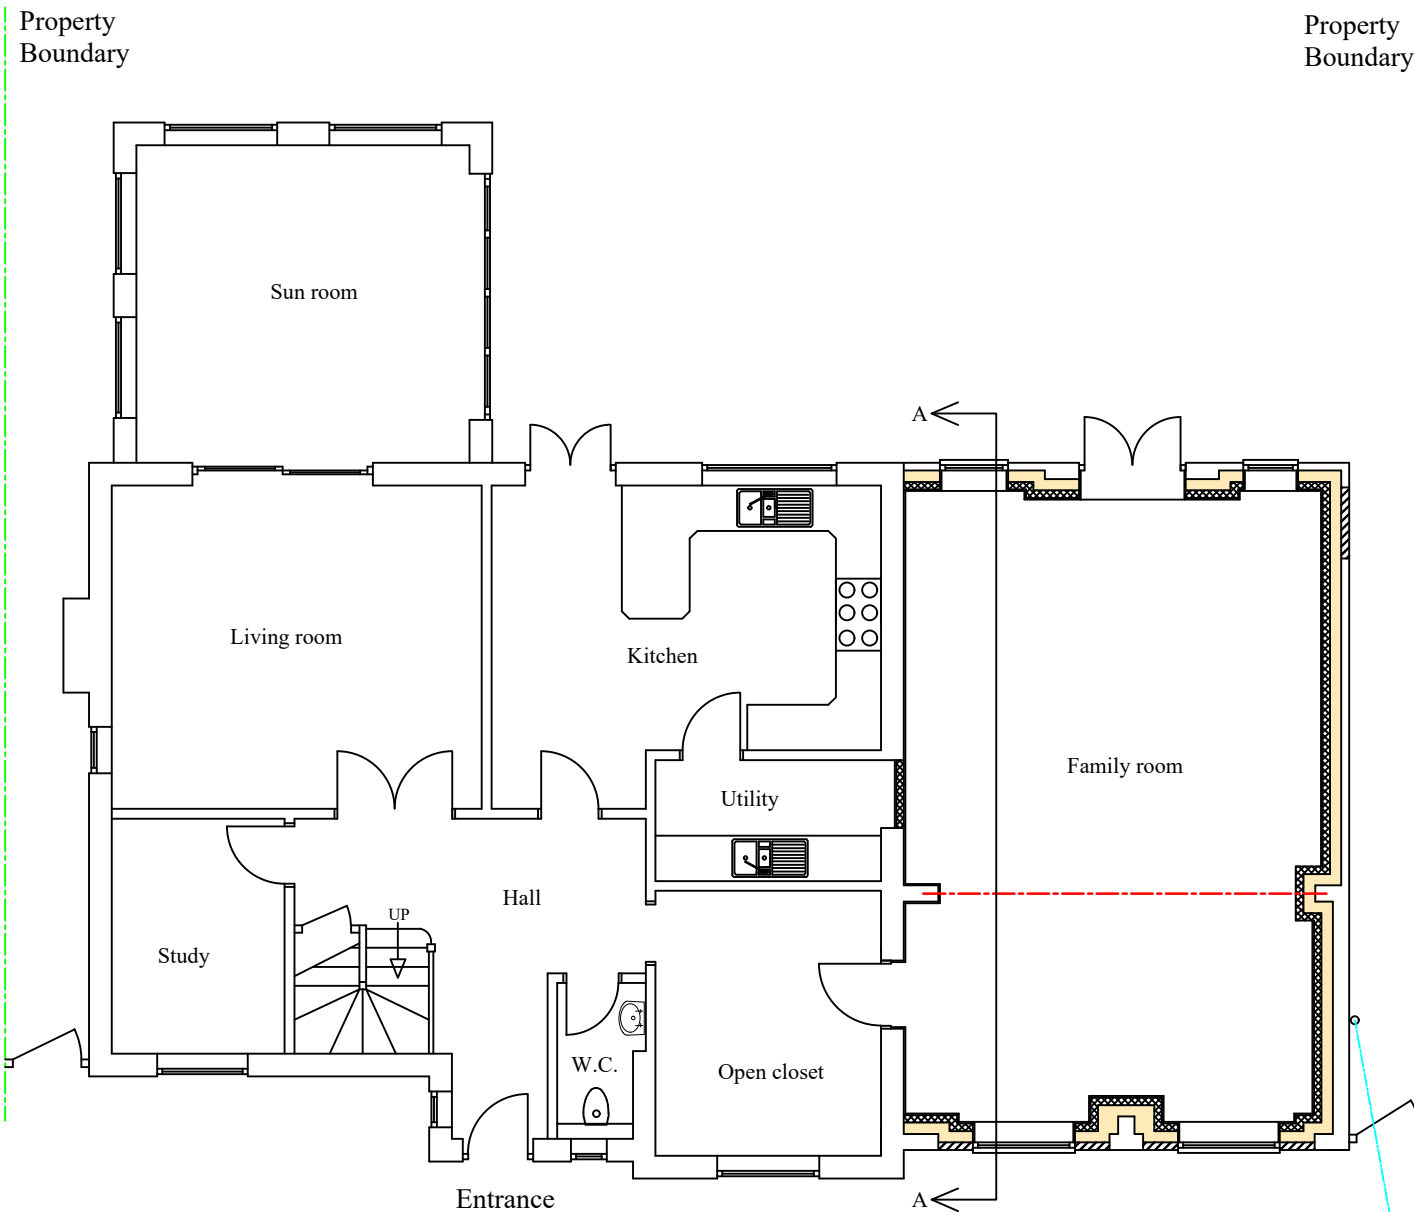

Proposed Ground Floor Plan

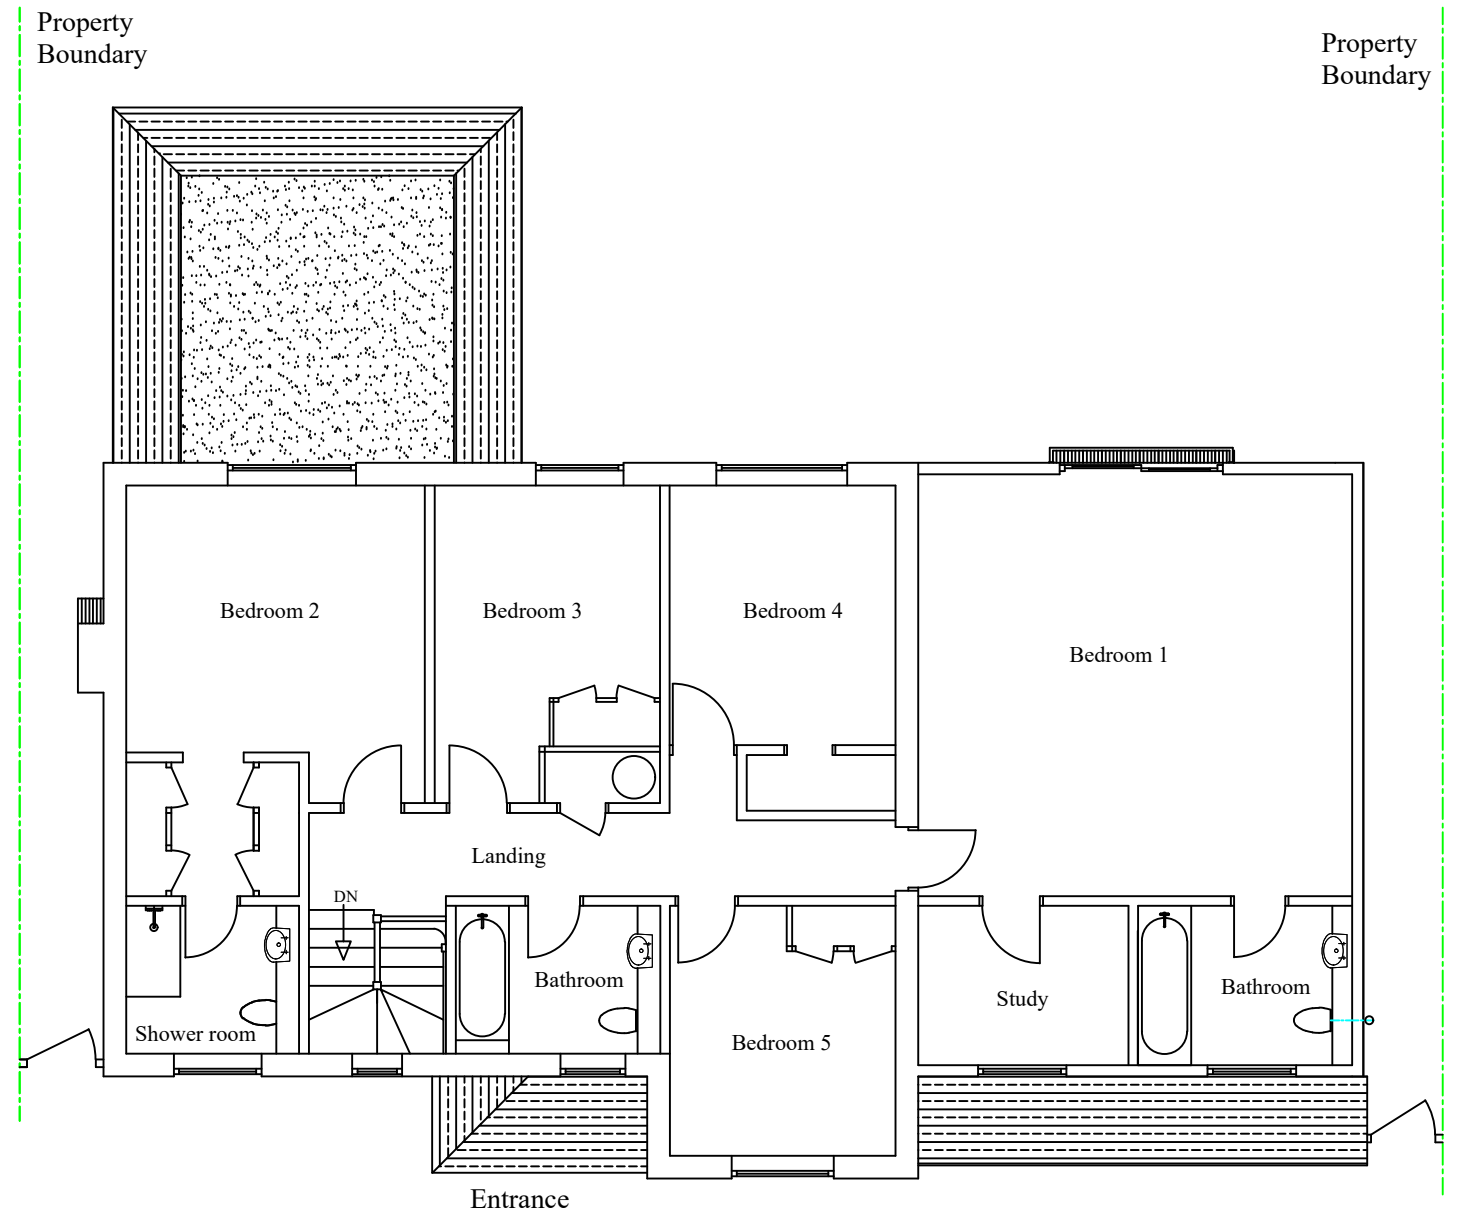

Proposed First Floor Plan

Aldwick Construction & Design

Cawley Gate, 17 Cawley Road, Chichester, PO19 1XB
Tel : 01243 779181, Mobile: 07970727506, Fax: 01243 779181
Email: farhadaarabi@hotmail.co.uk

Farhad Aarabi

PROJECT

Proposed Garage Conversion to a Habitable room
2 Seabrook Close Aldwick Bognor Regis PO21 3UT

TITLE

Proposed Floor Plans

CLIENT

Mr Abdul Gafur

SCALE

1: 100

DATE

13/07/2026

DRAWING NO.

1279-04

rev.

18/07/2026