



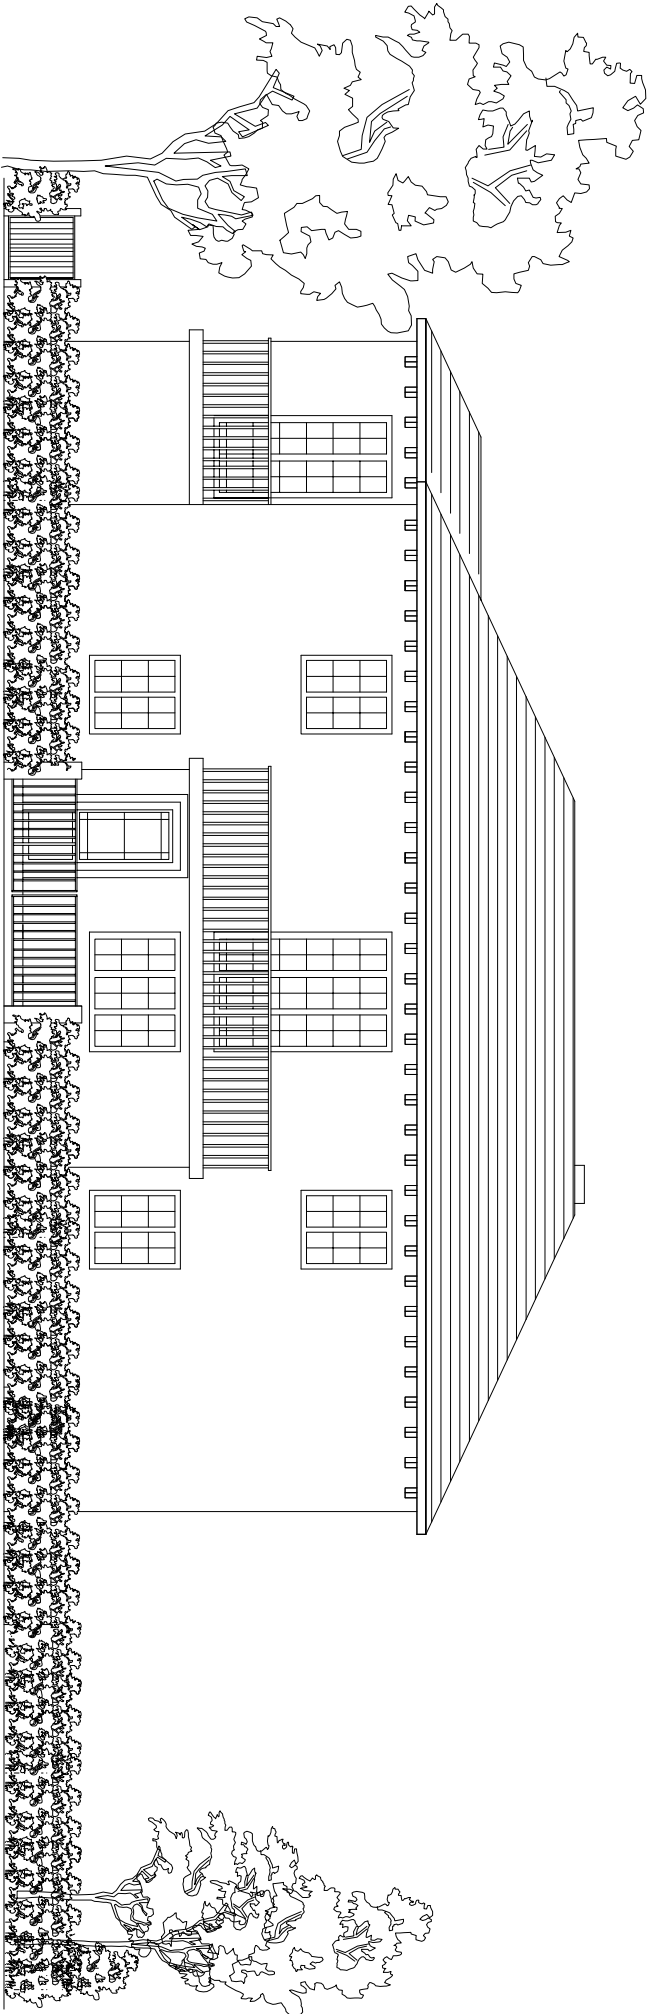

Existing North Elevation

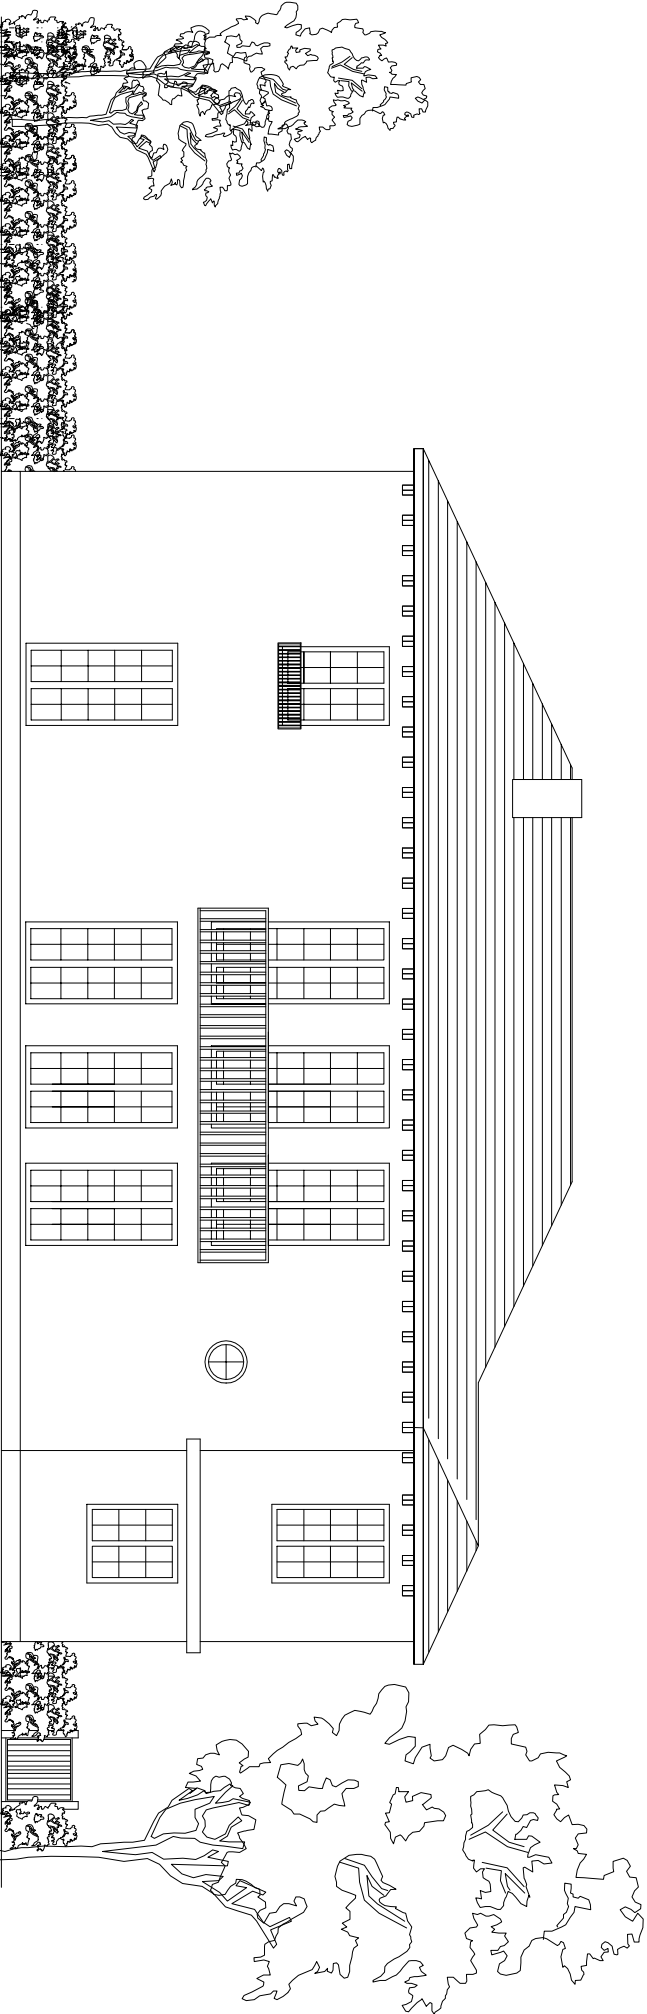

Existing South Elevation

PROJECT Mr. & Mrs. Schaefer 108 Manor Way Aldwick Bay Bognor Regis PO21 4HR	WORKSTATION H01
	DWG STATUS Provisional
	DRAWN BY LW
DRAWING TITLE Alterations to drive way & boundary treatment	CHKD. BY DATE
Existing North & South Elevations	DATE
DWG. NO. HCD/Iw/001	29 June 2009
SCALE 1:100	REV. 'C'