



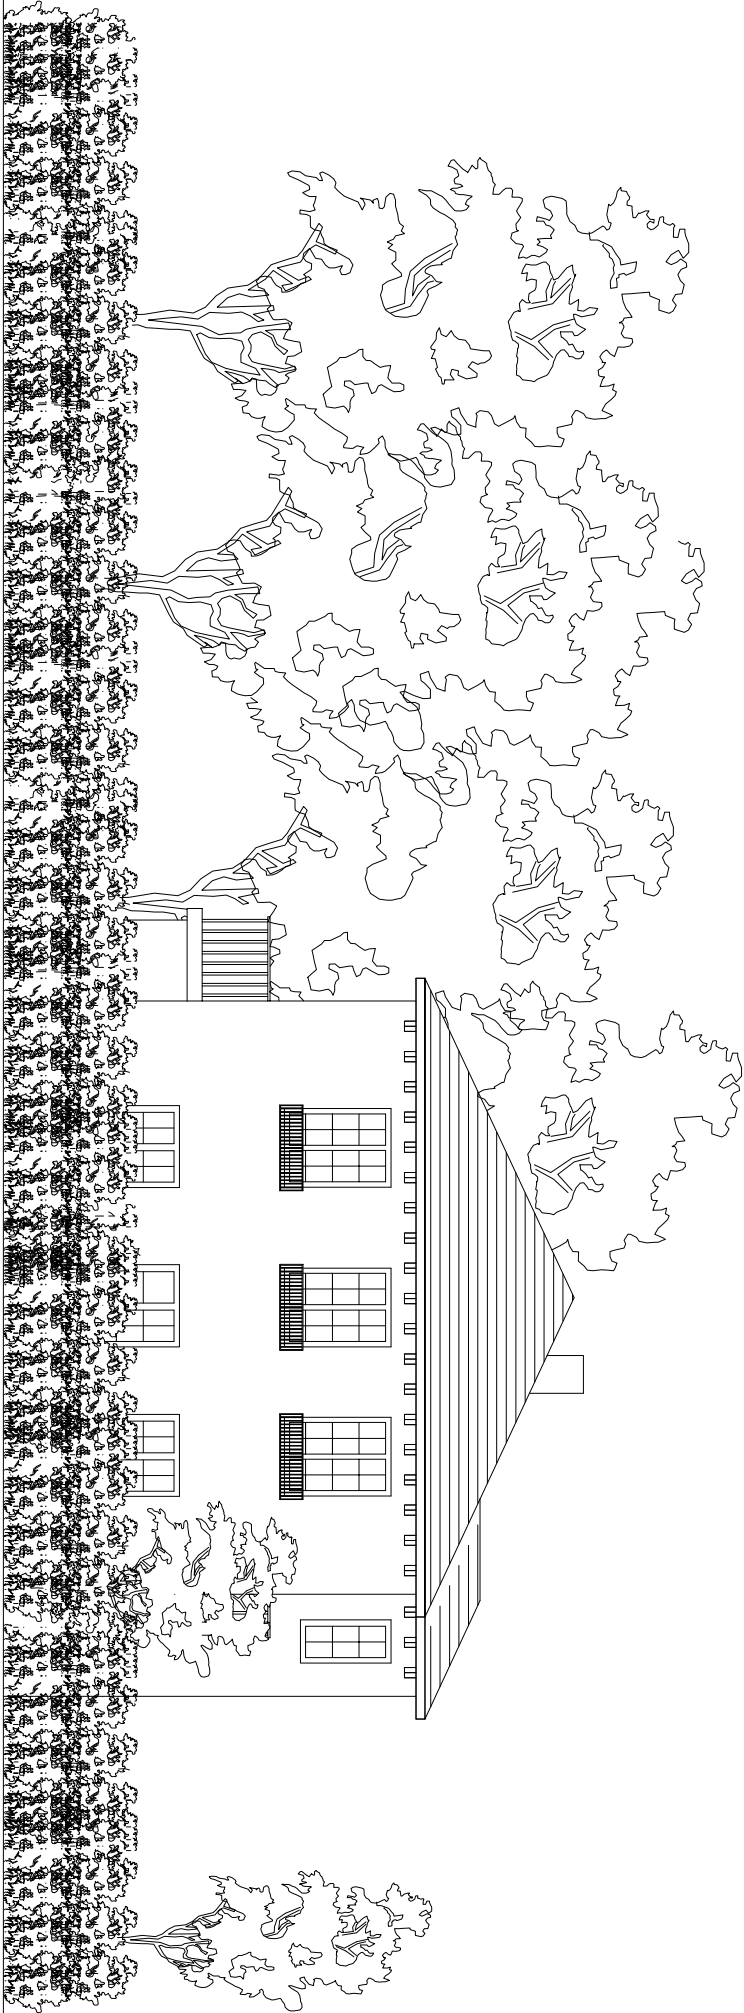

Existing West Elevation

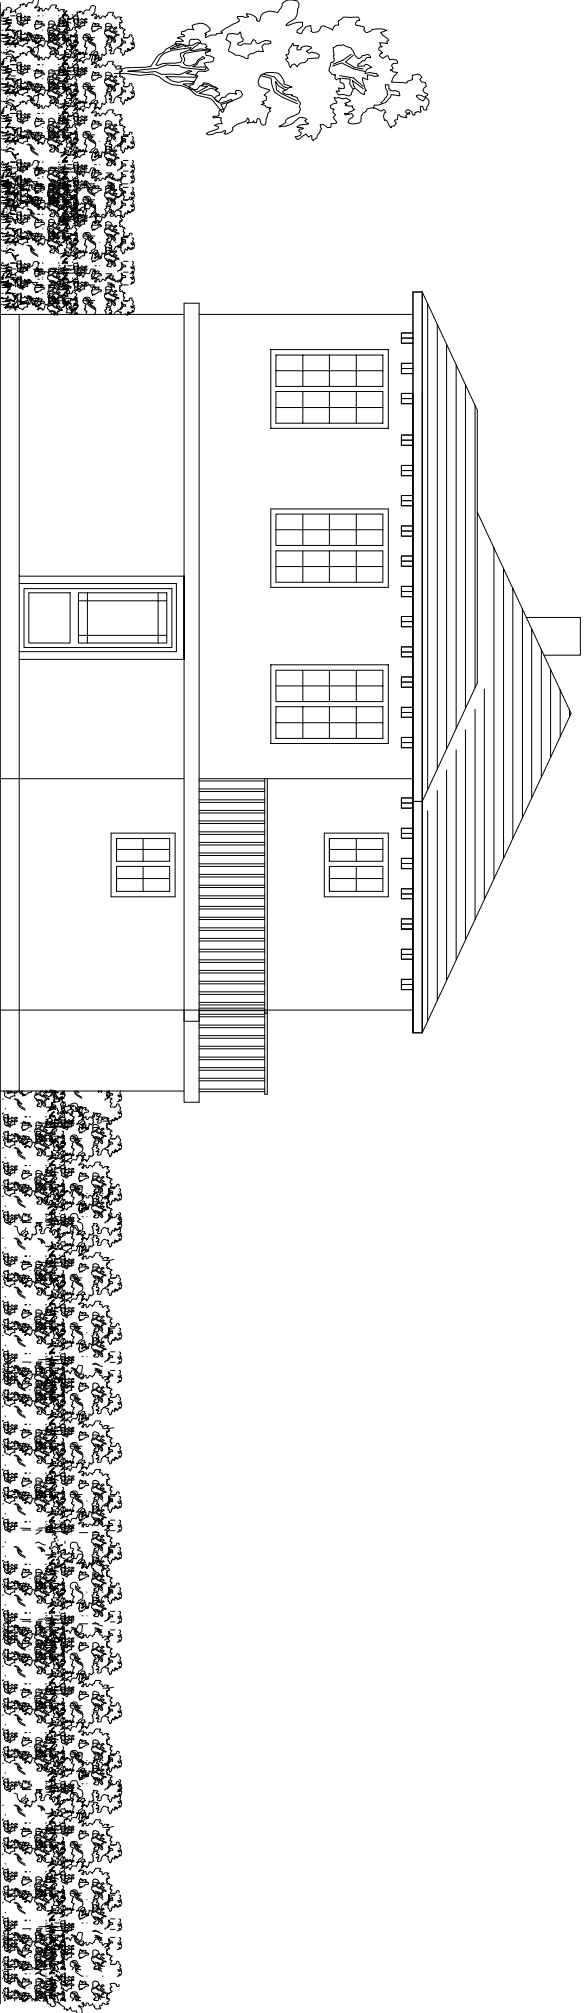

Existing East Elevation

PROJECT Mr. & Mrs Schaefer 108 Manor Way Atlewick Bay Bognor Regis PO21 4HR	WORKSTATION
	HO1
	DWG STATUS Provisional
DRAWING TITLE Alterations to drive way & boundary treatment	DRAWN BY LW
	CHKD. BY
	DATE
Existing East & West Elevations	
DWG. NO. HCD/Iw/002	DATE June 2010
SCALE 1:100	REV.