

Note

New block wall 225mm wide, rendered and painted to match house.


New wall height max. 1.5m to top of piers.

New hedge screening behind.


Drive way gates to match veranda railings, apx. 3m wide.

New drive & hard standing laid to falls to shed water to lawn and hedgerows.

Drive to be constructed to allow permeation by means of 'Terram' Geotextile membrane, min 100mm compact sub base, loose shingle topping.

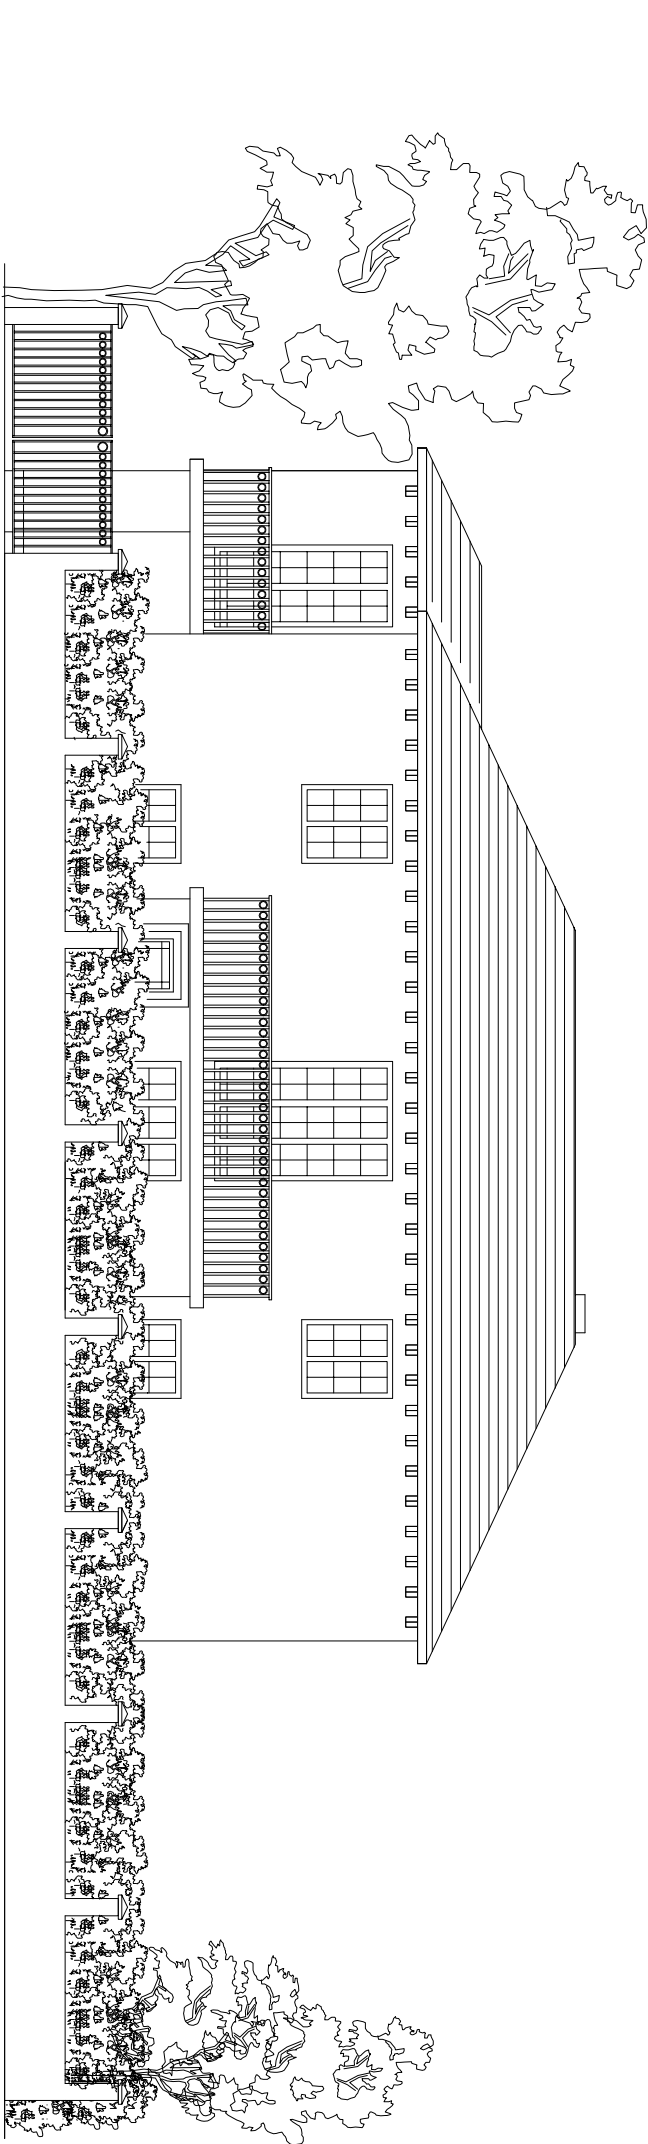

Proposed North Elevation

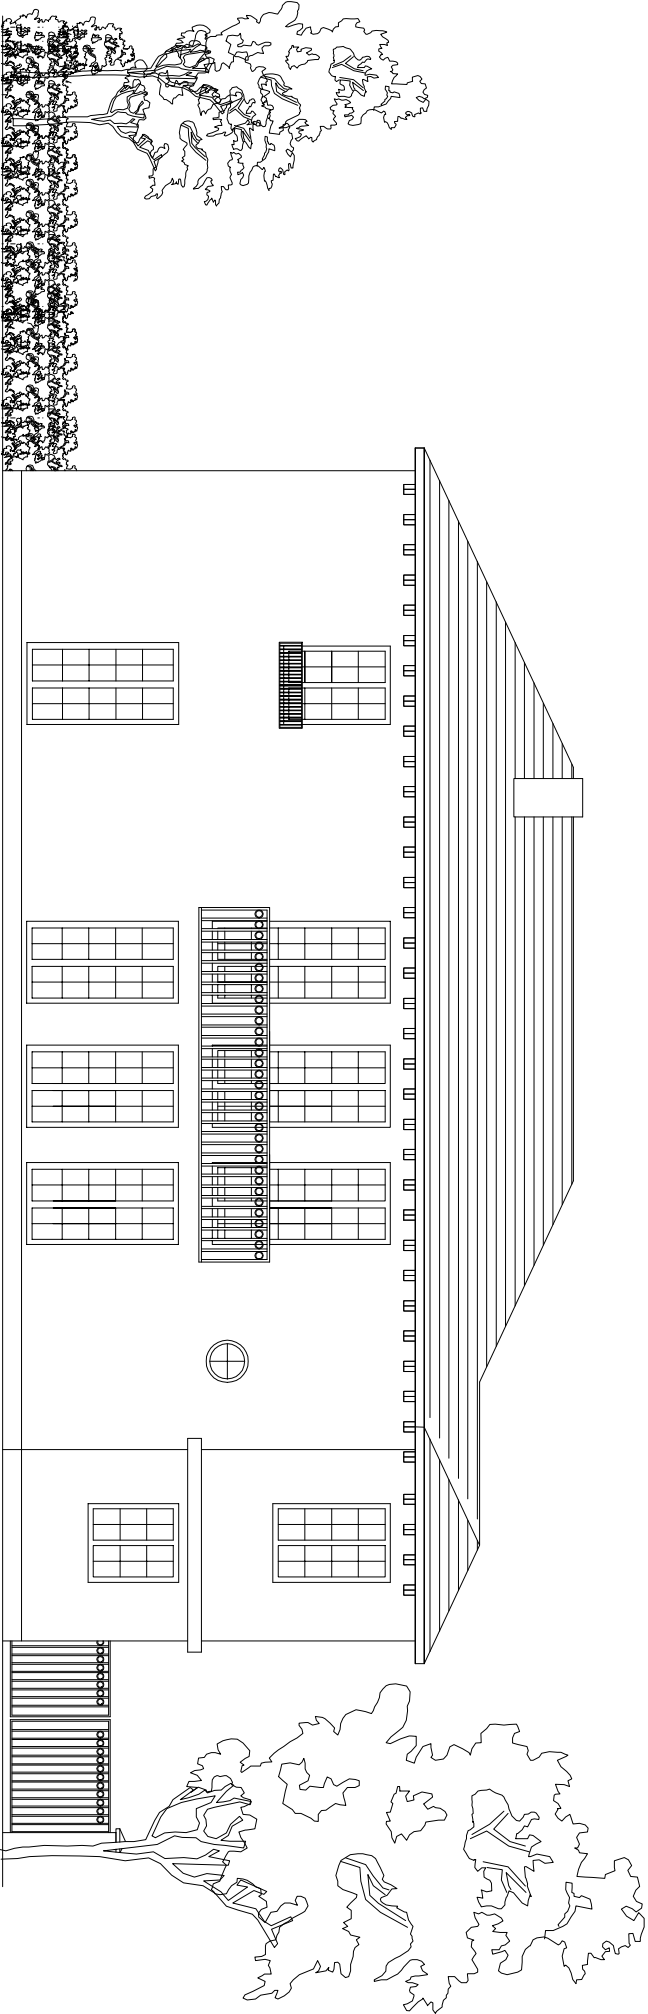

Proposed South Elevation

PROJECT Mr. & Mrs Schaefer 108 Manor Way Aldwick Bay Bognor Regis PO21 4HR	WORKSTATION
	HO1
	DWG STATUS Provisional
DRAWING TITLE Alterations to drive way & boundary treatment	DRAWN BY LW
Proposed North & South Elevations	
CHKD. BY DATE	
DWG. NO. HCD/Iw/003	DATE June 2010
SCALE 1:100	REV.