



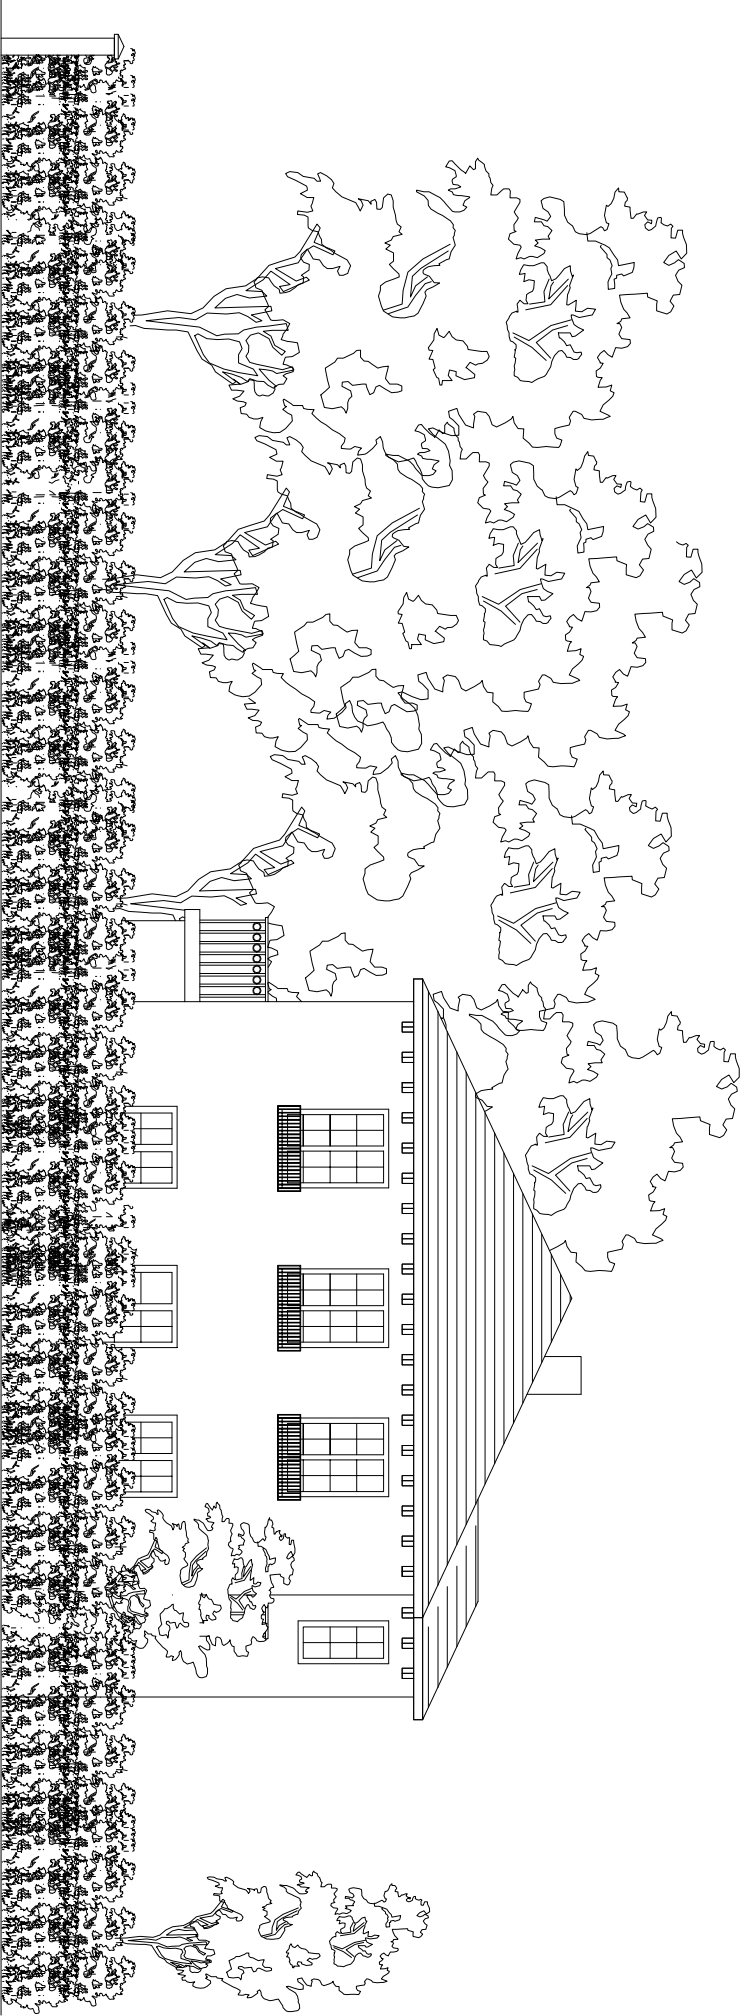

Proposed West Elevation

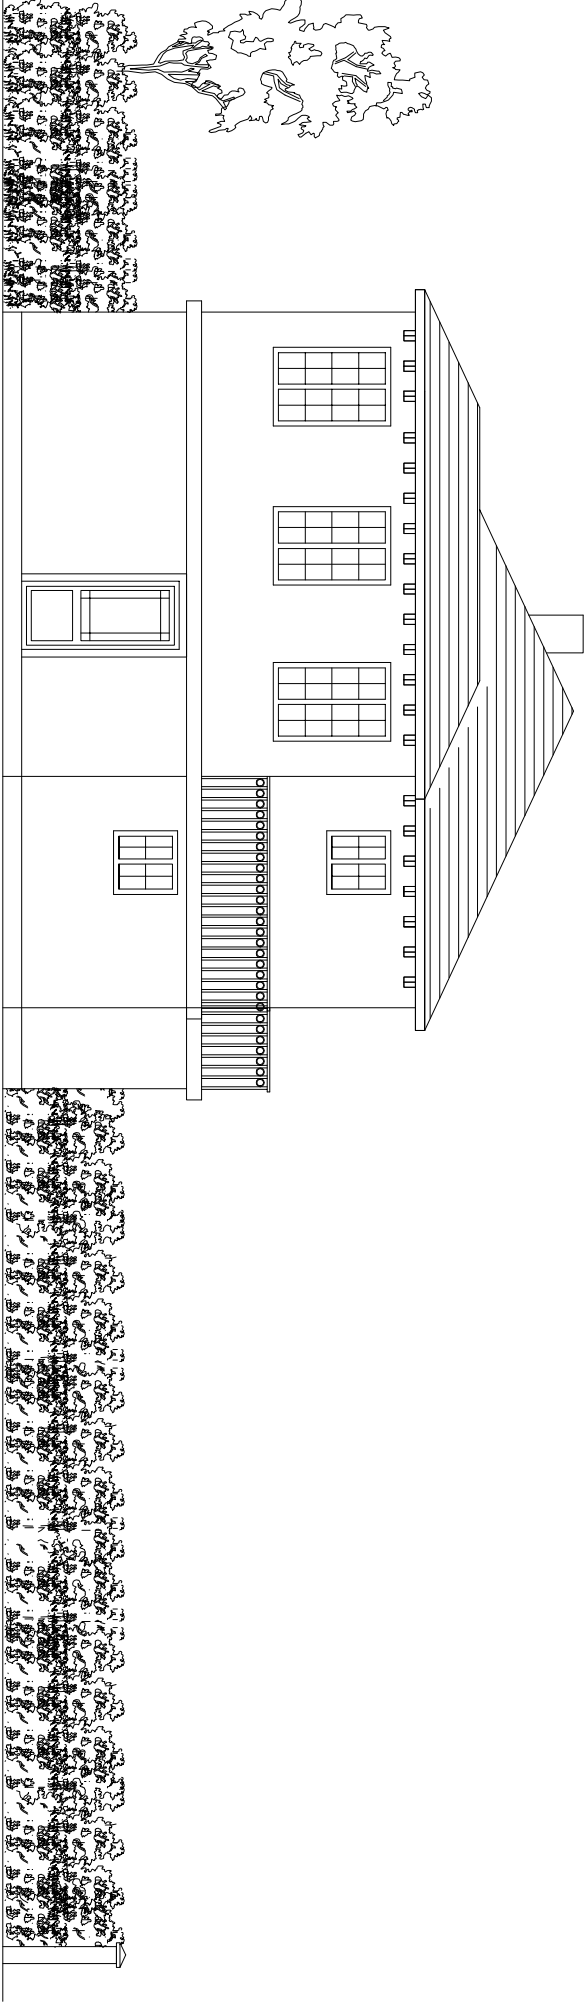

Proposed East Elevation

PROJECT Mr & Mrs Schaefer 108 Manor Way Aldwick Bay Bognor Regis PO21 4HR	WORKSTATION
	HO1
	DWG STATUS Provisional
DRAWING TITLE Alterations to drtve way & boundary treatment	DRAWN BY LW
Proposed East & West Elevations	CHKD. BY
	DATE
DWG. NO. HCD/lw/004	DATE June 2010
SCALE 1:100	REV.