


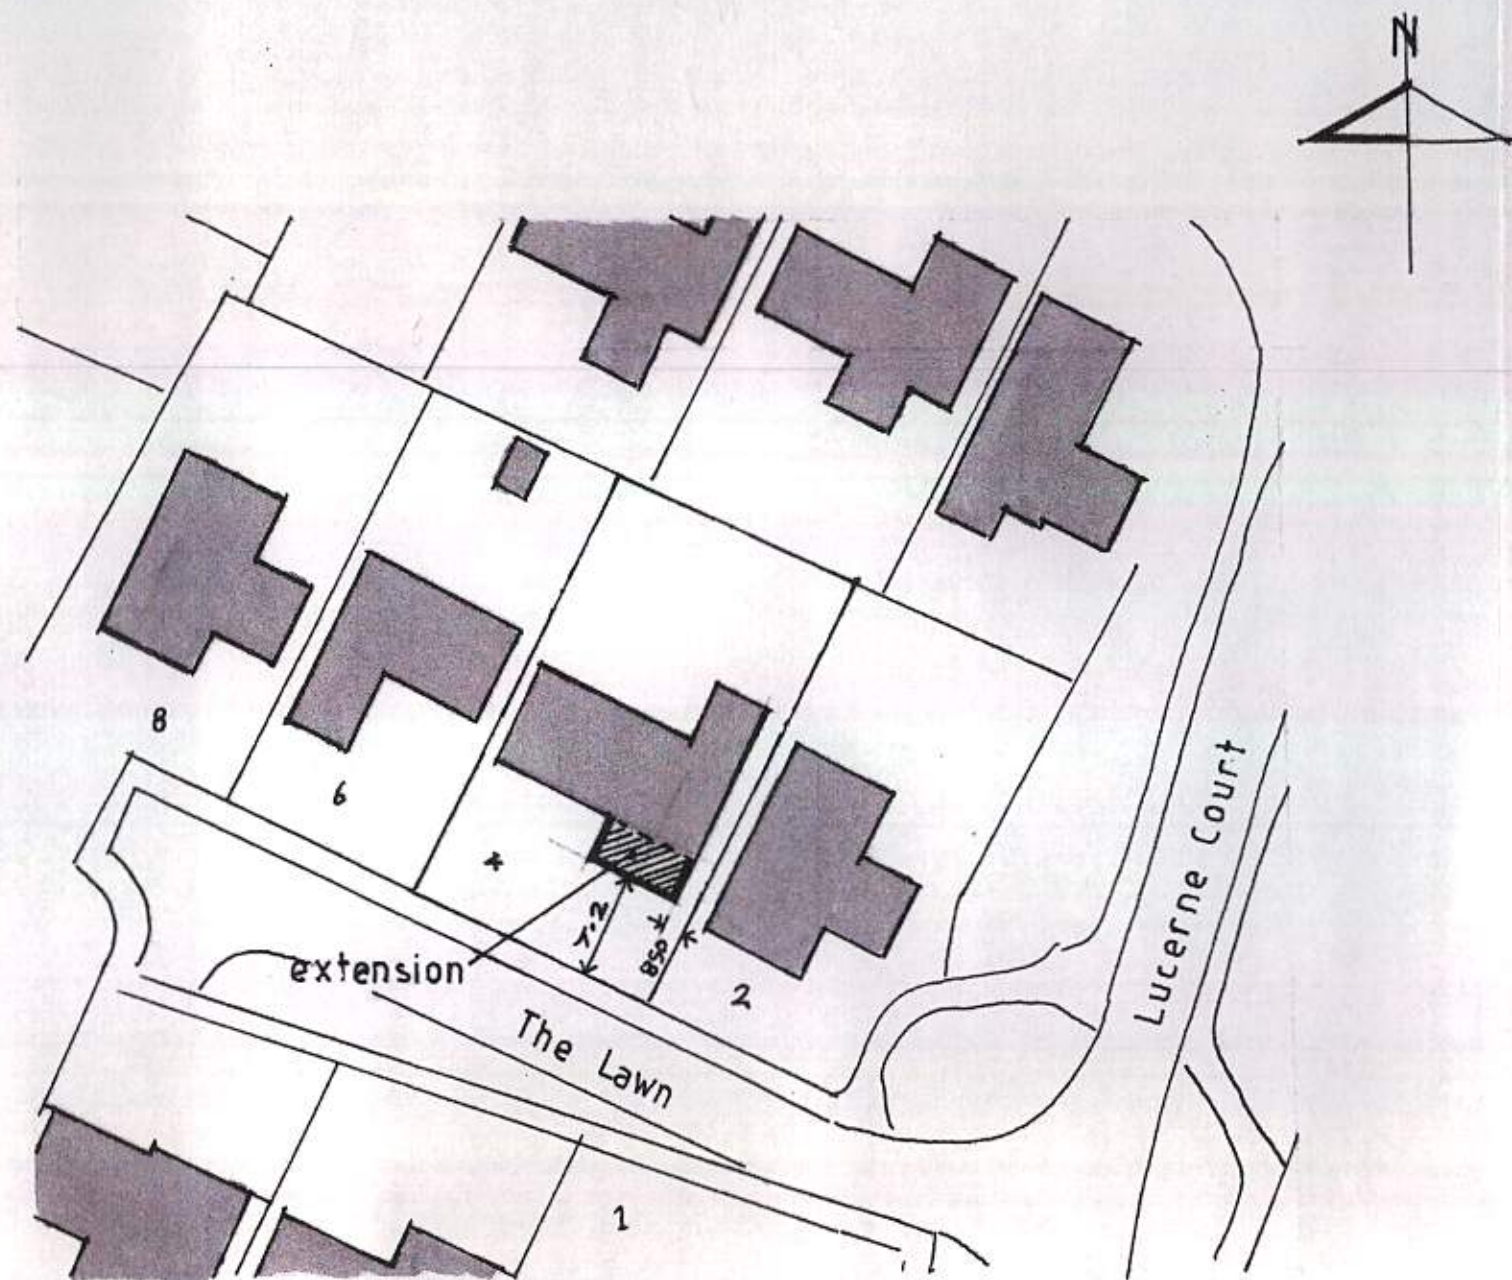

SITE PLAN 1:500

4 THE LAWN, ALDWICK,
WEST SUSSEX.



LOCATION PLAN 1:1250
O.S. LICENCE NO. 100029375

Drg. no. 1806 / 03

March 2018

O' NEILL ARCHITECTURAL SERVICES.
TEL: [01243] 531333