




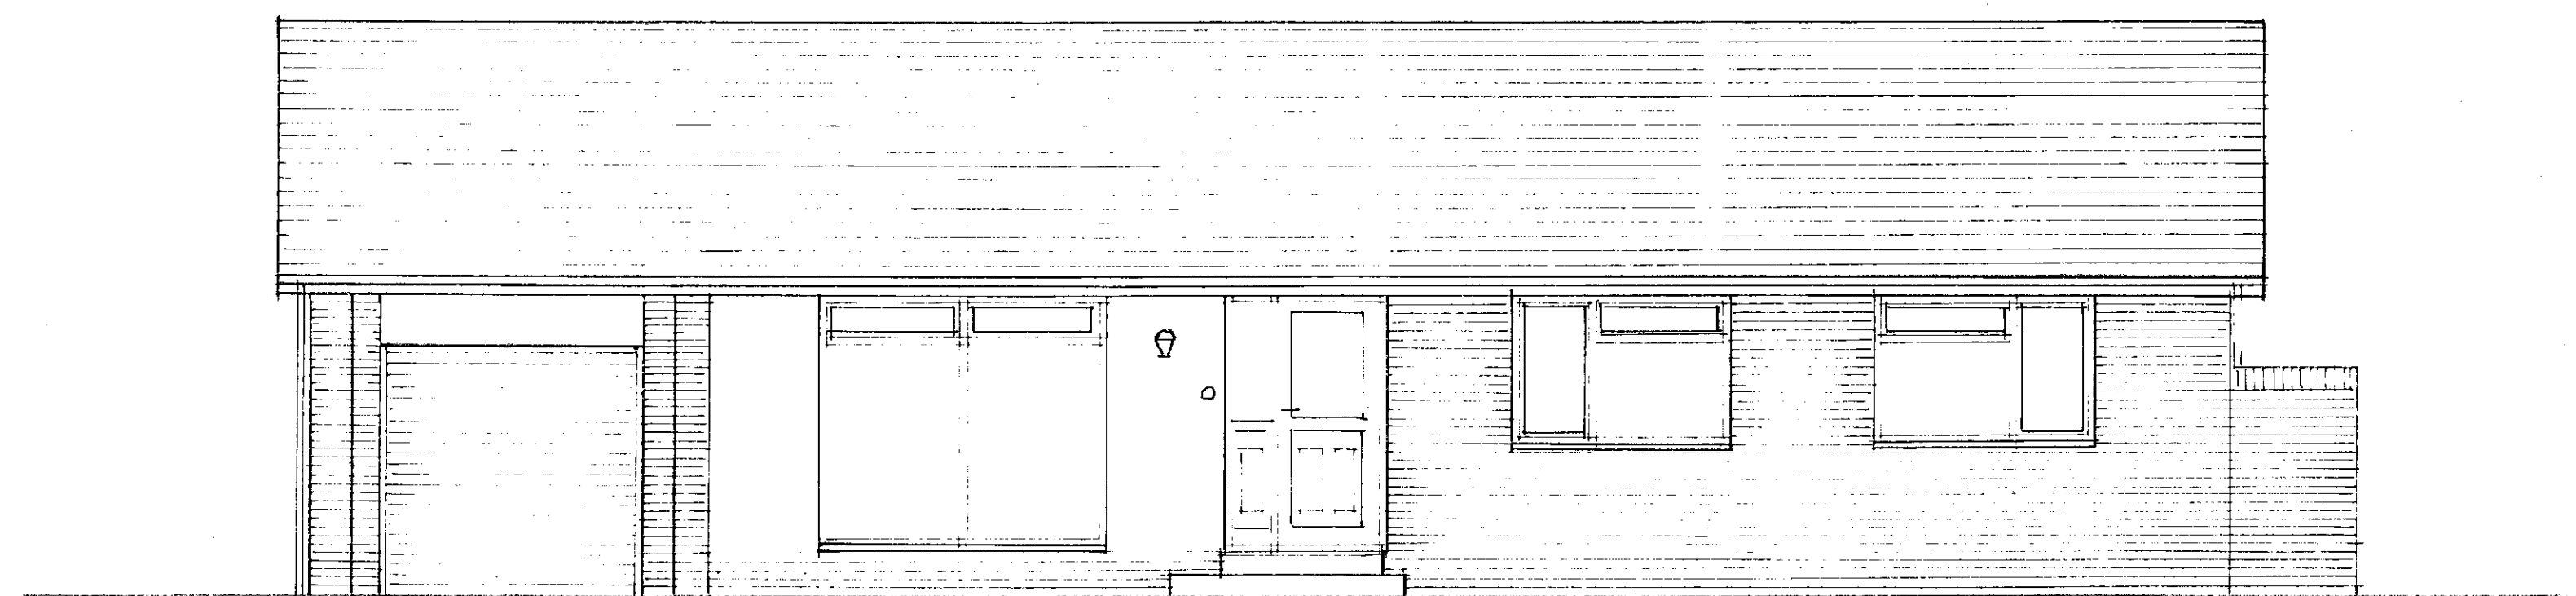

FRONT ELEVATION

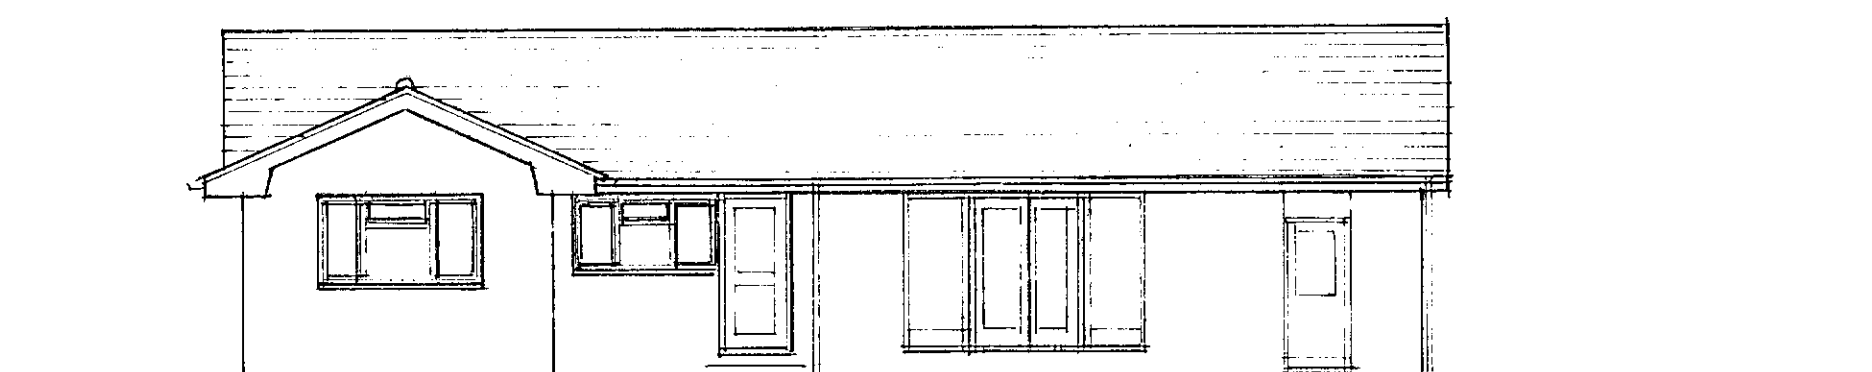


REAR

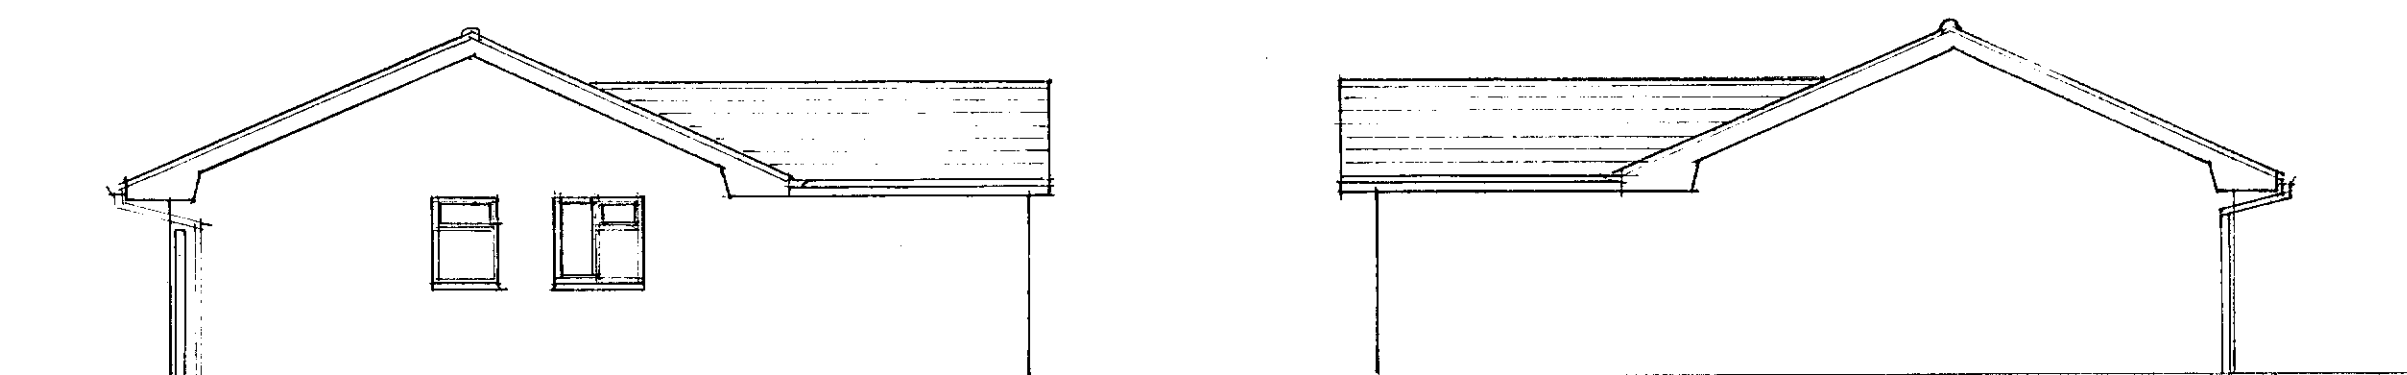


SIDE
ELEVATIONS 1:100

SIDE

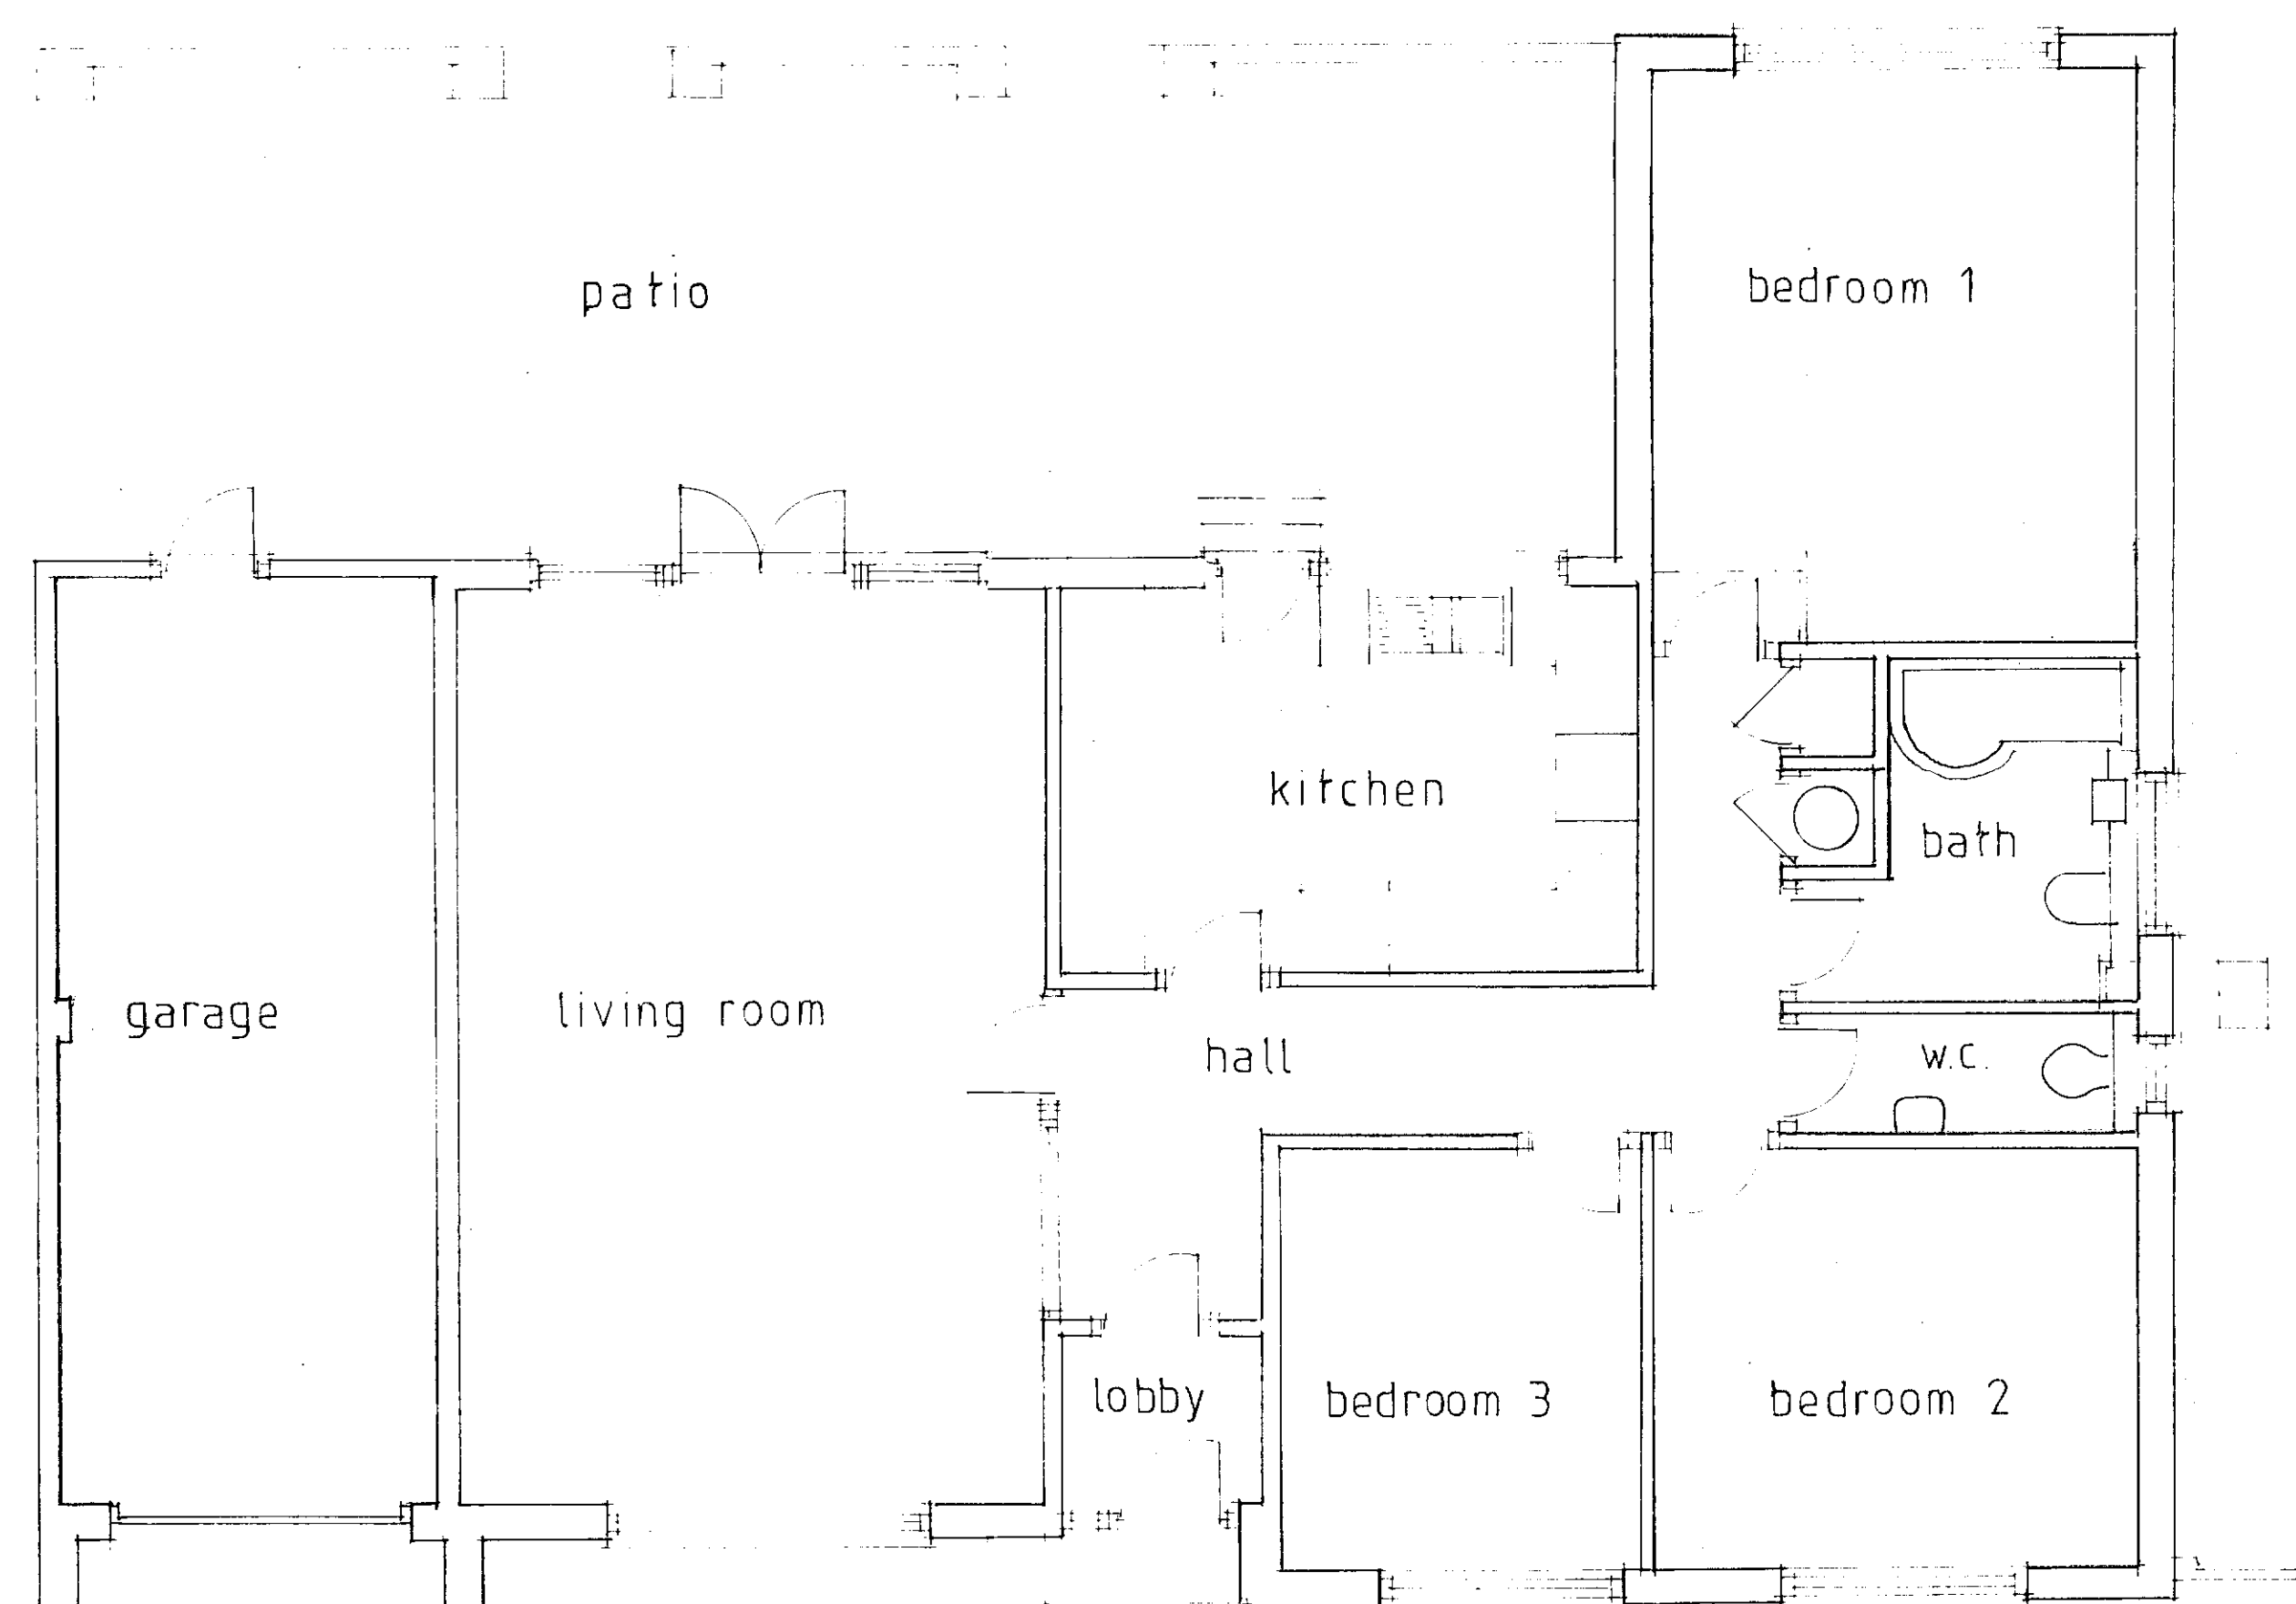

GROUND FLOOR PLAN 1:50

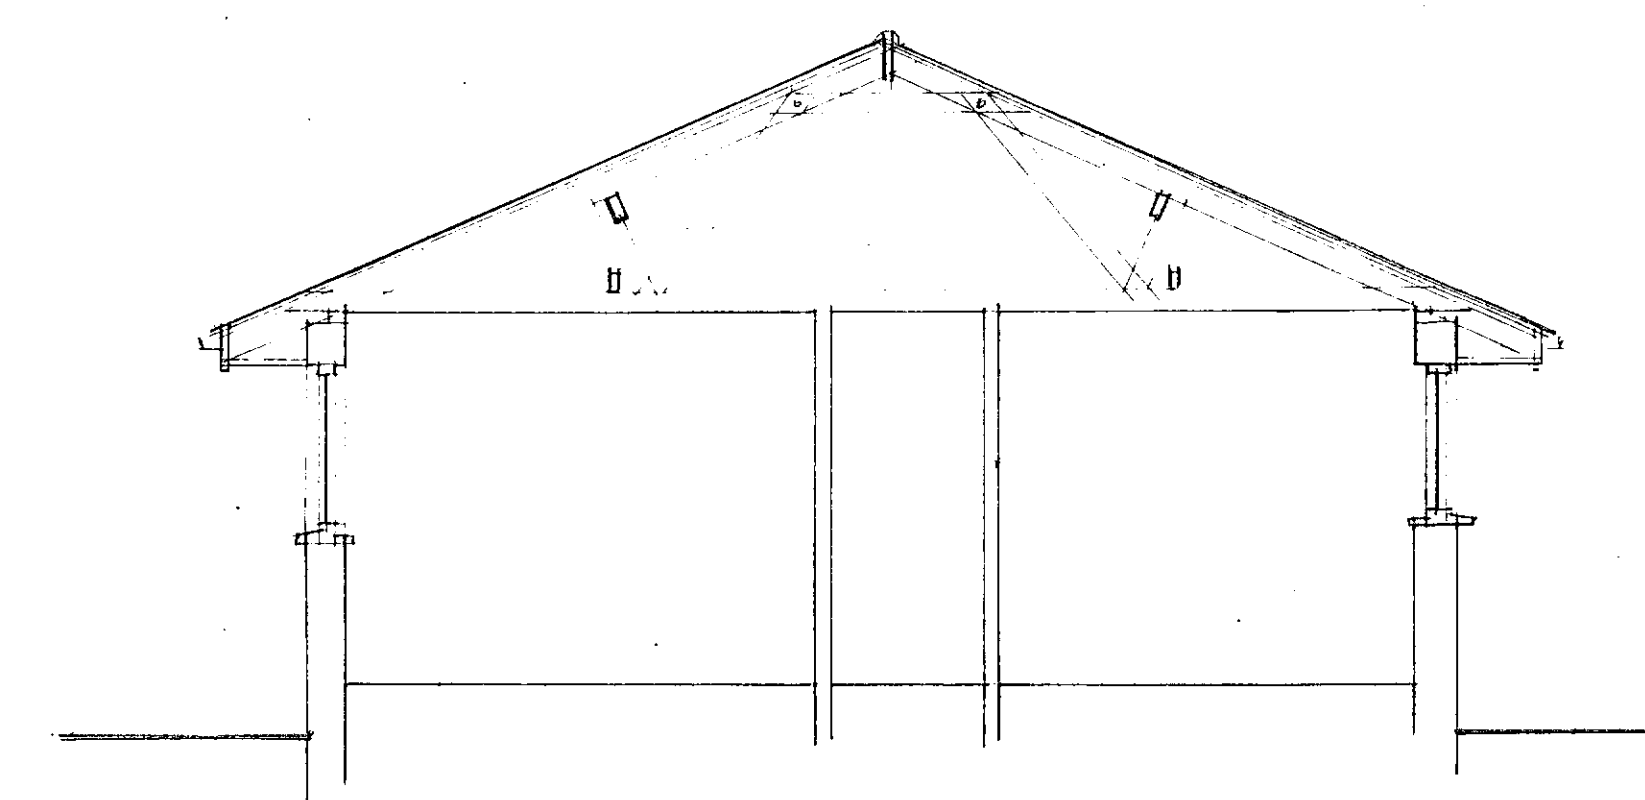

SECTION 1:50

No.	Revisions:	Date:
-----	------------	-------

**O'NEILL
ARCHITECTURAL SERVICES**
16 Grosvenor Road, Donnington,
Chichester, West Sussex PO198RX.
Telephone: [01243] 531333

Client:
Mr. & Mrs. A. MARTIN

Project:
4 THE LAWN,
ALDWICK
WEST SUSSEX.

Drawing:
SURVEY AS EXISTING

Drawn by: P.O' NEILL	Date: FEBRUARY, 2018
Scale/s: 1:50, 1:100	
Drg.no. 1806 / 01	Rev.