




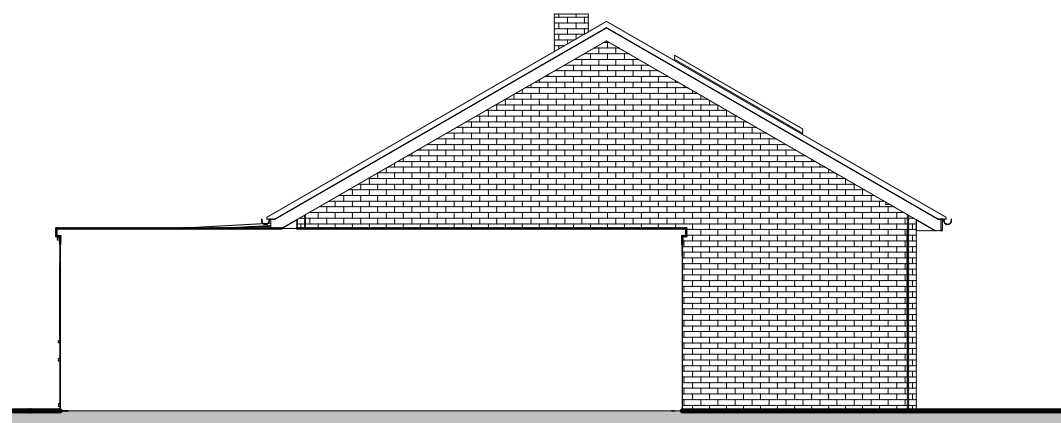


1 West (Side) Elevation Existing
1 : 100

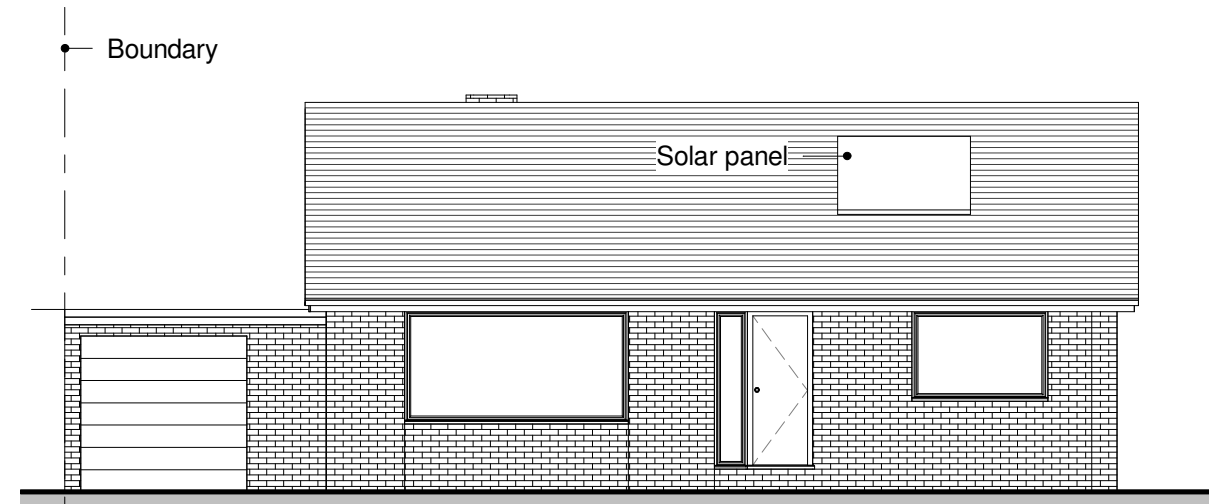


5 South (Front) Elevation Existing
1 : 100

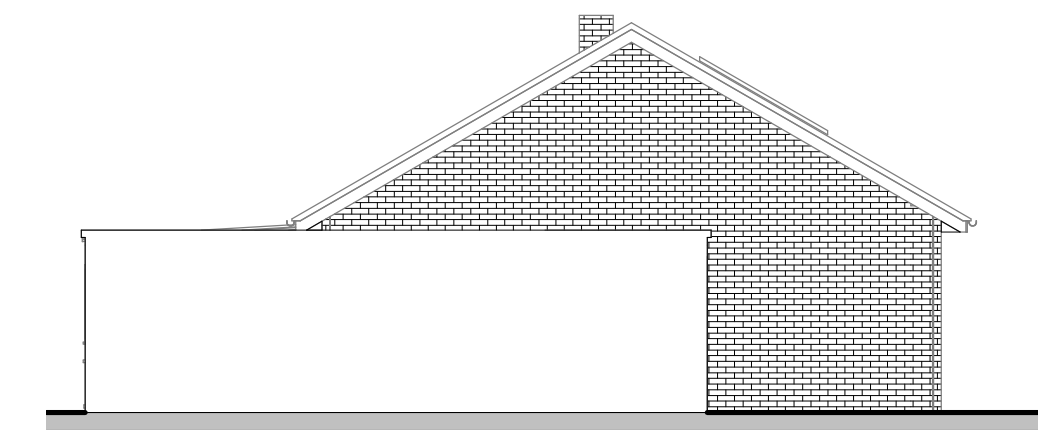

2 West (Side) Elevation Proposed
1 : 100

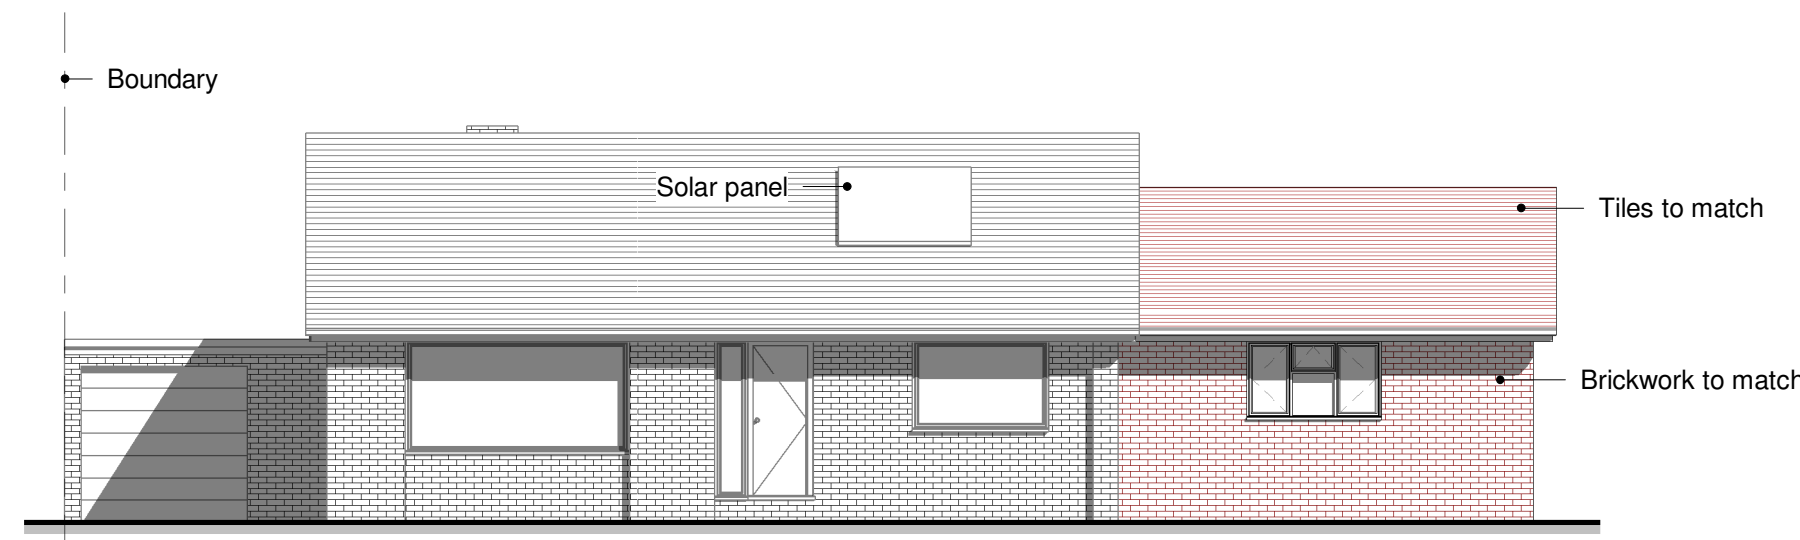


6 South Front Elevation Proposed
1 : 100

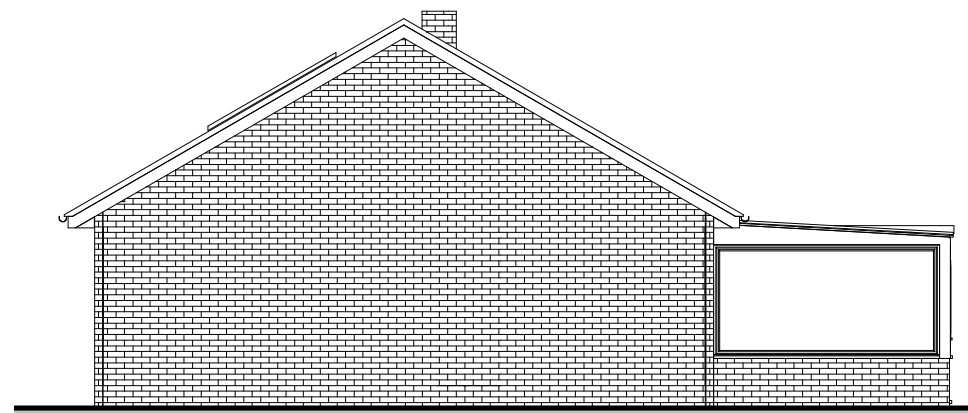


3 East (Side) Elevation Existing
1 : 100





7 North (Rear) Elevation Existing
1 : 100

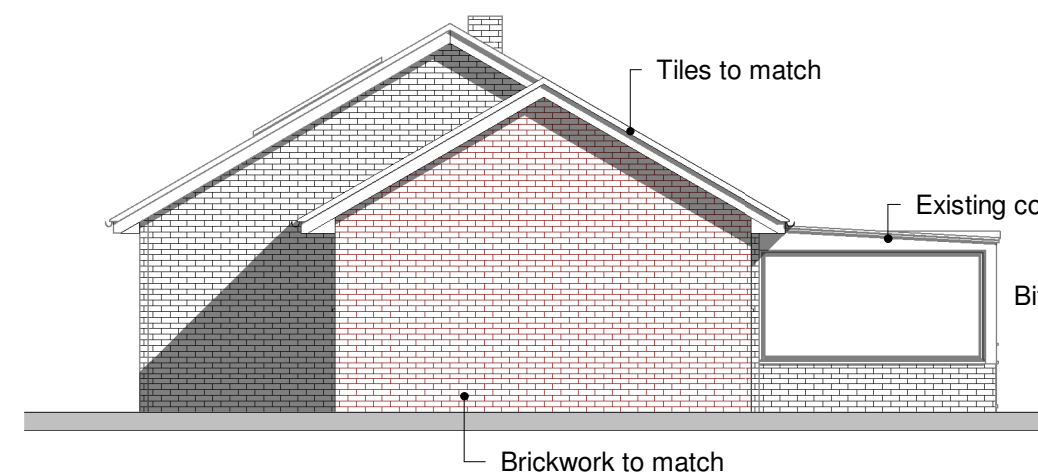

4 East (Side) Elevation Proposed
1 : 100

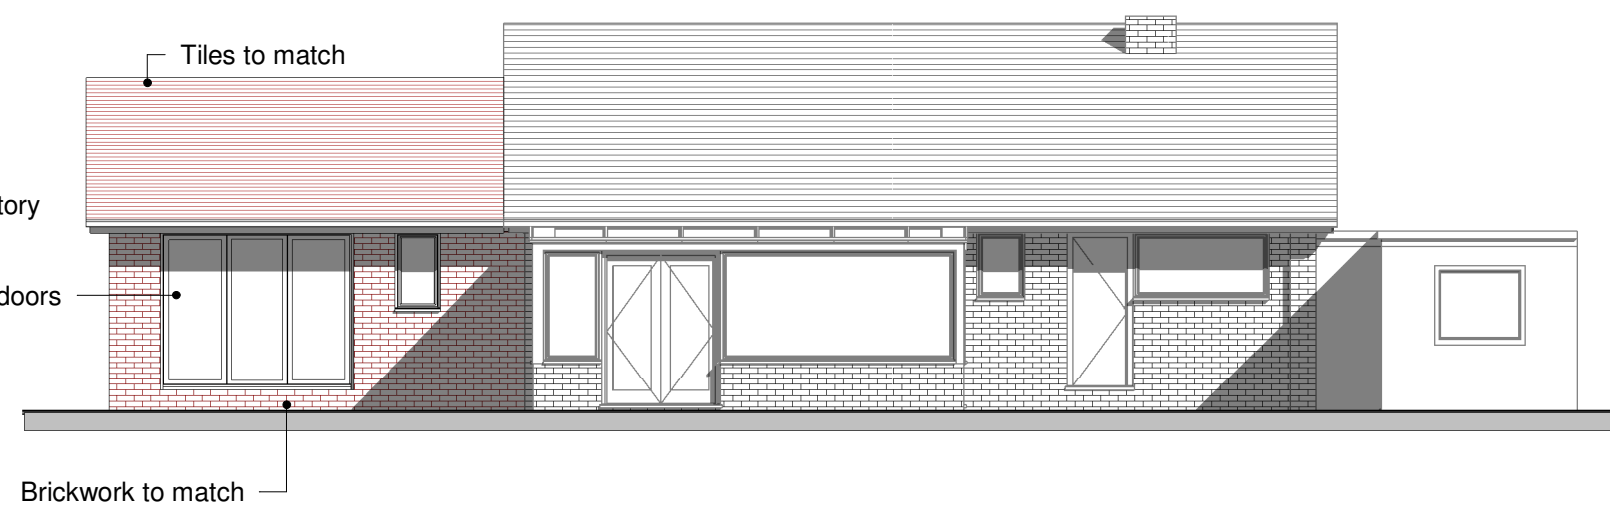

8 North (Rear) Elevation Proposed
1 : 100

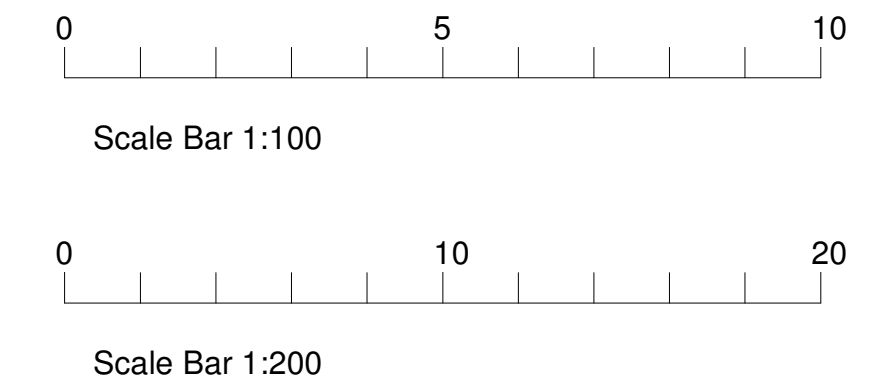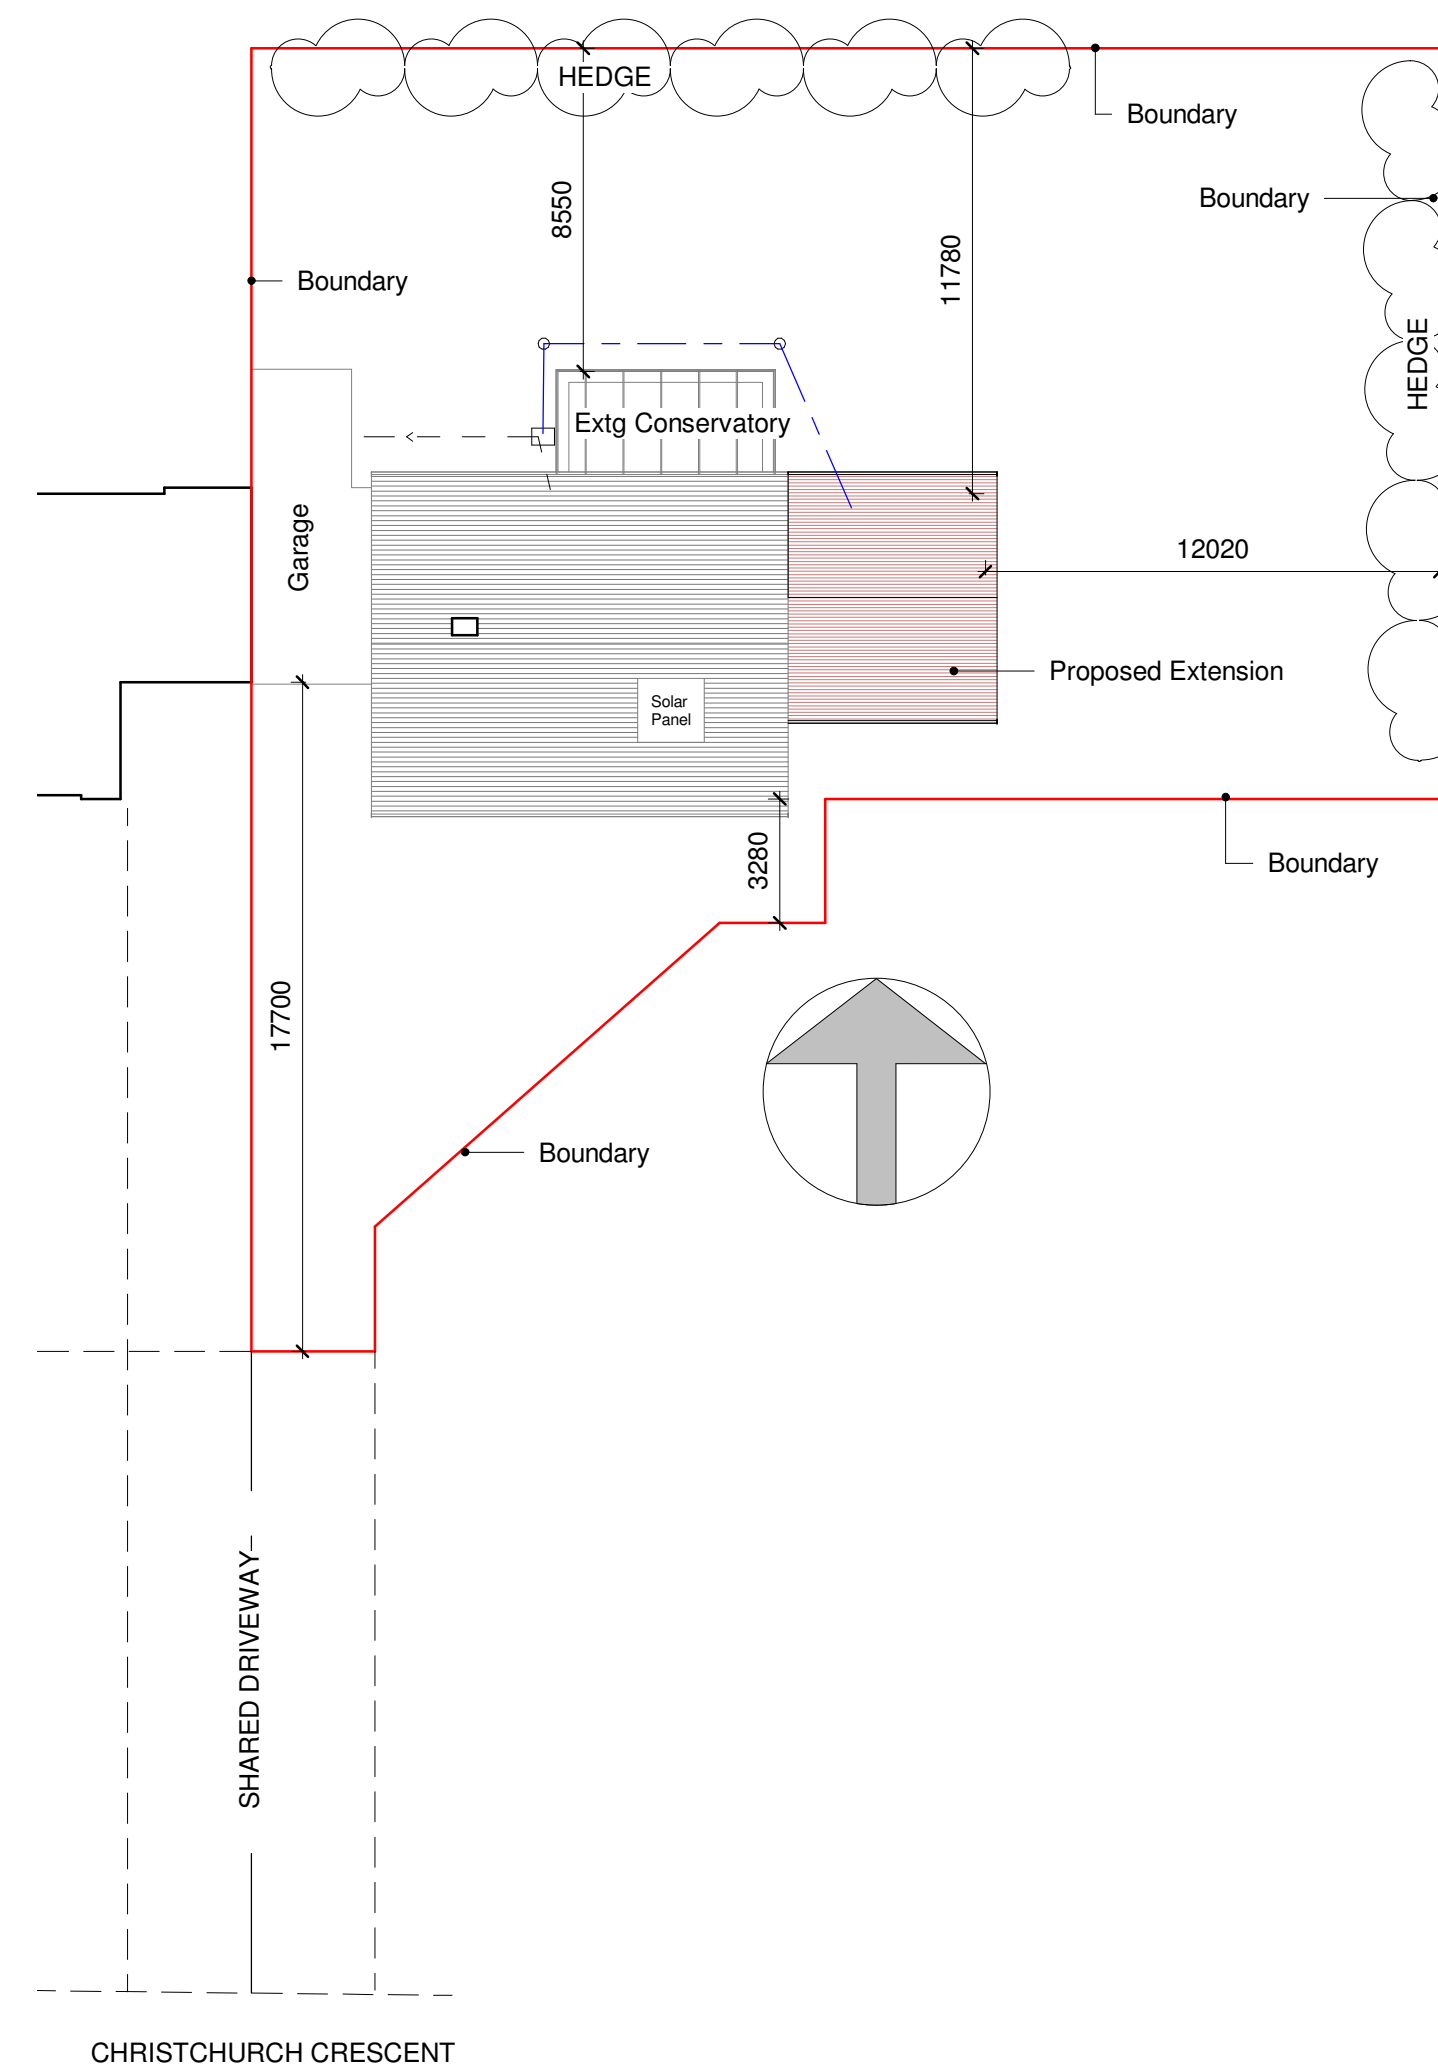

9 Block Plan
1 : 200

Do not scale, except for Planning purposes.
Use figured dimensions only.
This drawing is subject to copyright and
must not be reproduced without the
consent of A. Prior of AP architectural.

Revisions:

AParchitectural
design and management

Alan Prior MCIAT
Southmead
West Bracklesham Drive
Bracklesham Bay
Chichester
West Sussex
PO20 8PH
01243 672589
www.aparchitectural.co.uk



PROJECT

Single Storey
Extension

TITLE

Elevations

CLIENT

Mr and Mrs
Websdale, 26
Christchurch
Crescent, Bognor,
PO21 5SP

DRAWN BY AP	CHECKED BY AP	DATE April2021
SCALE (@ A1) As indicated	PROJECT NUMBER APA/146/Websdale	
DRAWING NUMBER 146/01		