




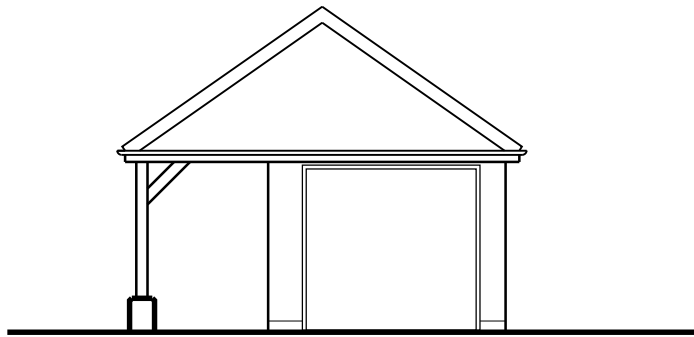


South West Elevation - Front

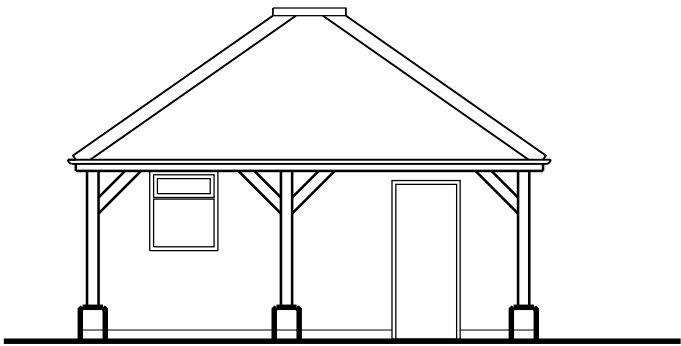


North West Elevation - Side

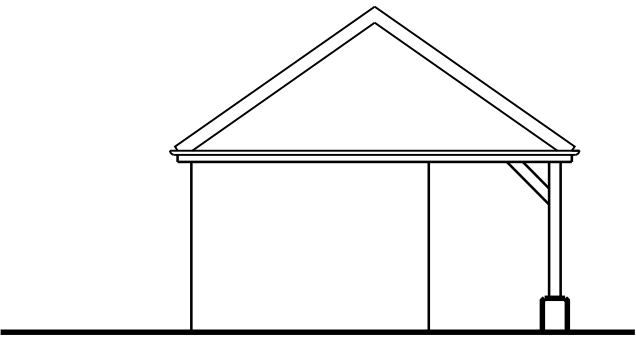

North East Elevation - Boundary

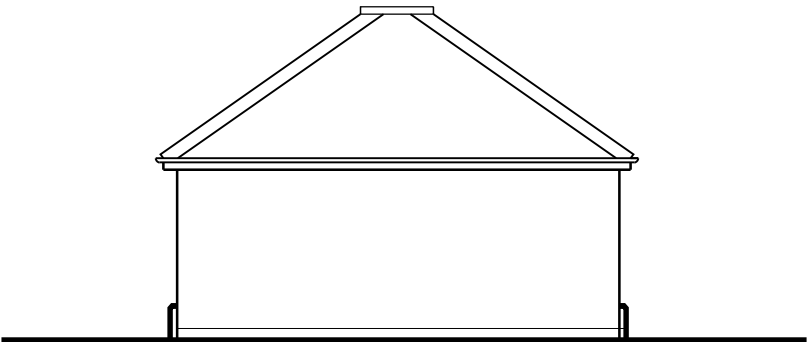

South East Elevation - Side

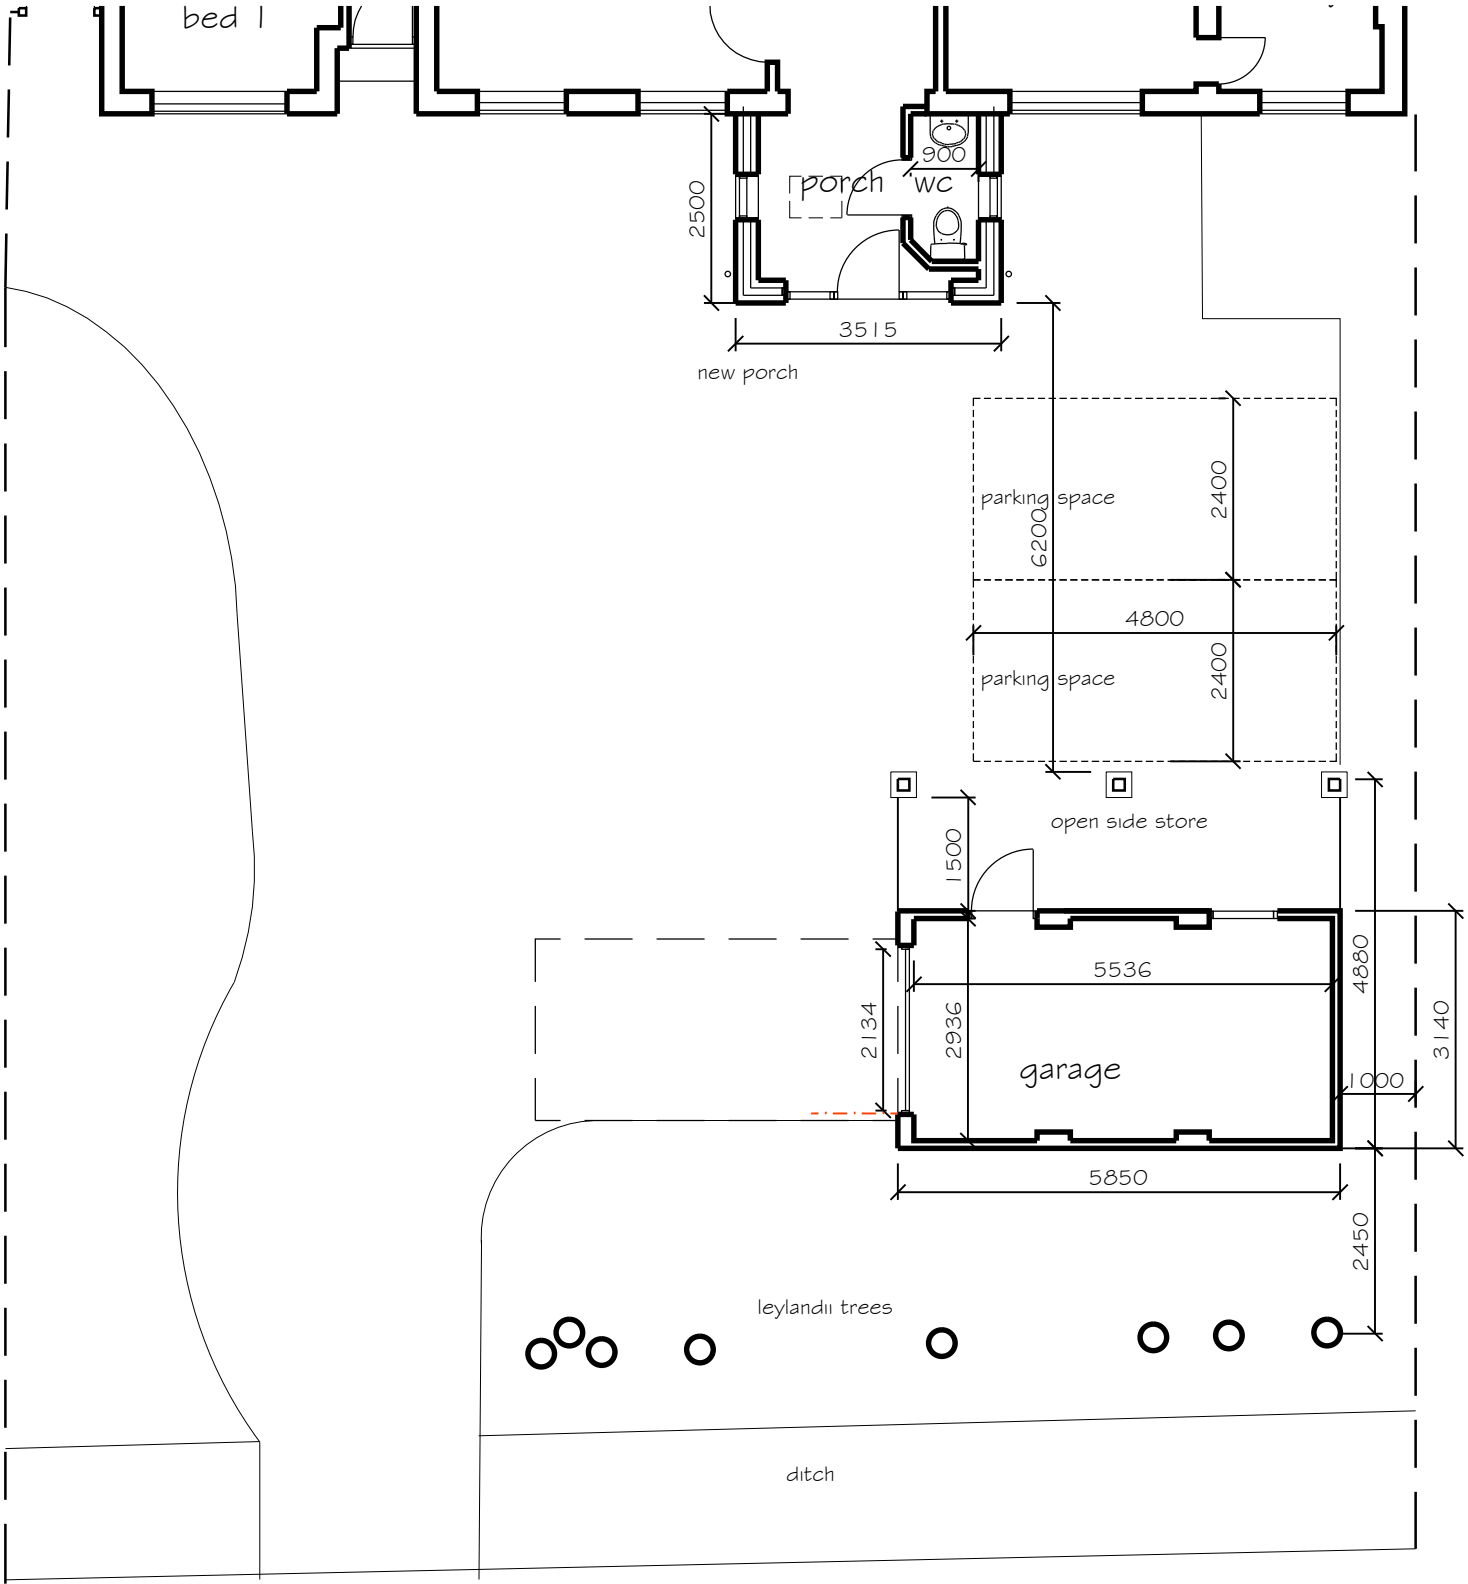

NOTES:

Dimensions to be checked on site before placing material orders or commencing work.
Any discrepancies shall be reported immediately.
Do not scale from these drawings except for planning purposes.
Use figured dimensions only.
Where applicable this drawing is to be read in conjunction with other consultants' drawings.
This drawing is the copyright of hda projects ltd.

Rev	Date	Amendment
-----	------	-----------

hda projects

St Johns House - St Johns Street
Chichester - West Sussex - PO19 1UU
Tel: 07881287017
e-mail: hda.projects@talktalk.net

For
Mr+Mrs L Goater

Project
40 Barrack Lane
Bognor Regis
West Sussex
PO21 4DB

Title
Garage + Side Store
Plans + Elevations

Date	Drawn	Scale	Checked
April 2022	wm	1:100 @ A3	
Job Number	Prefix	Drawing Number	Revision
2021 46	P	12	

