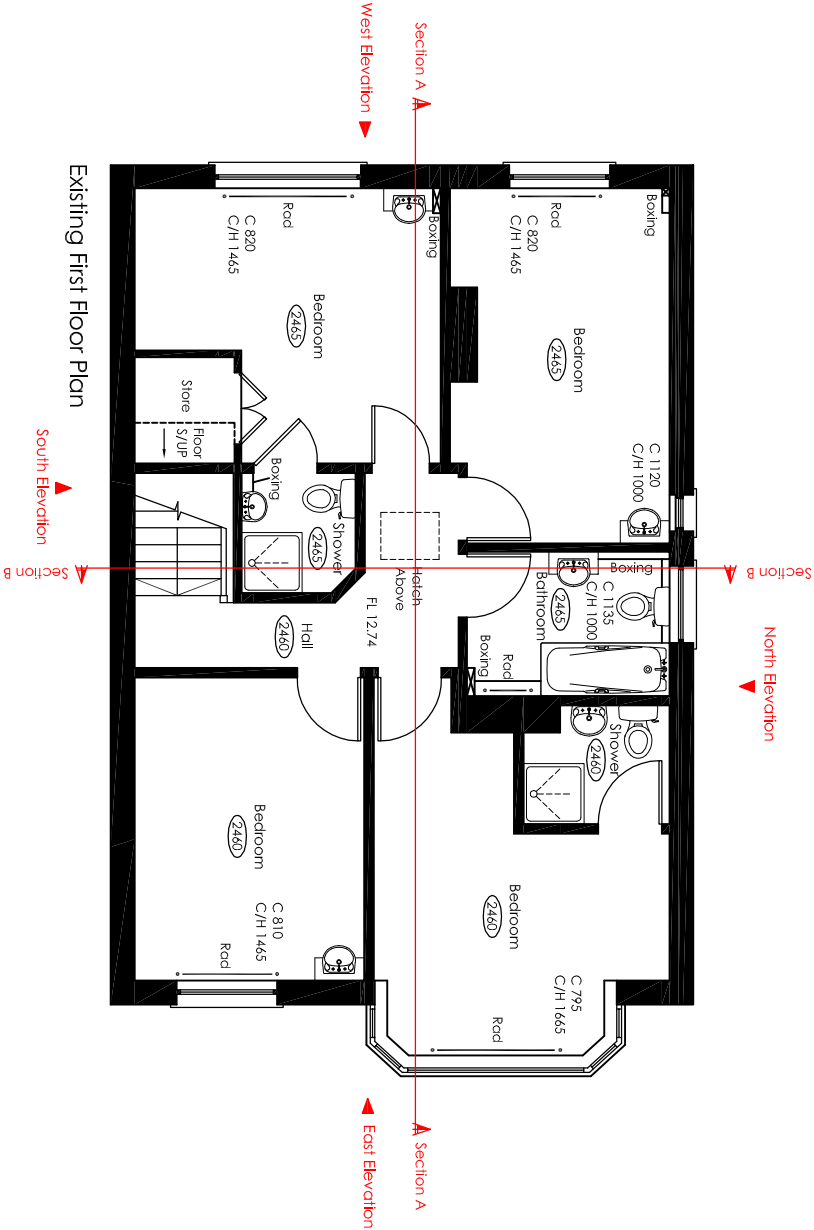
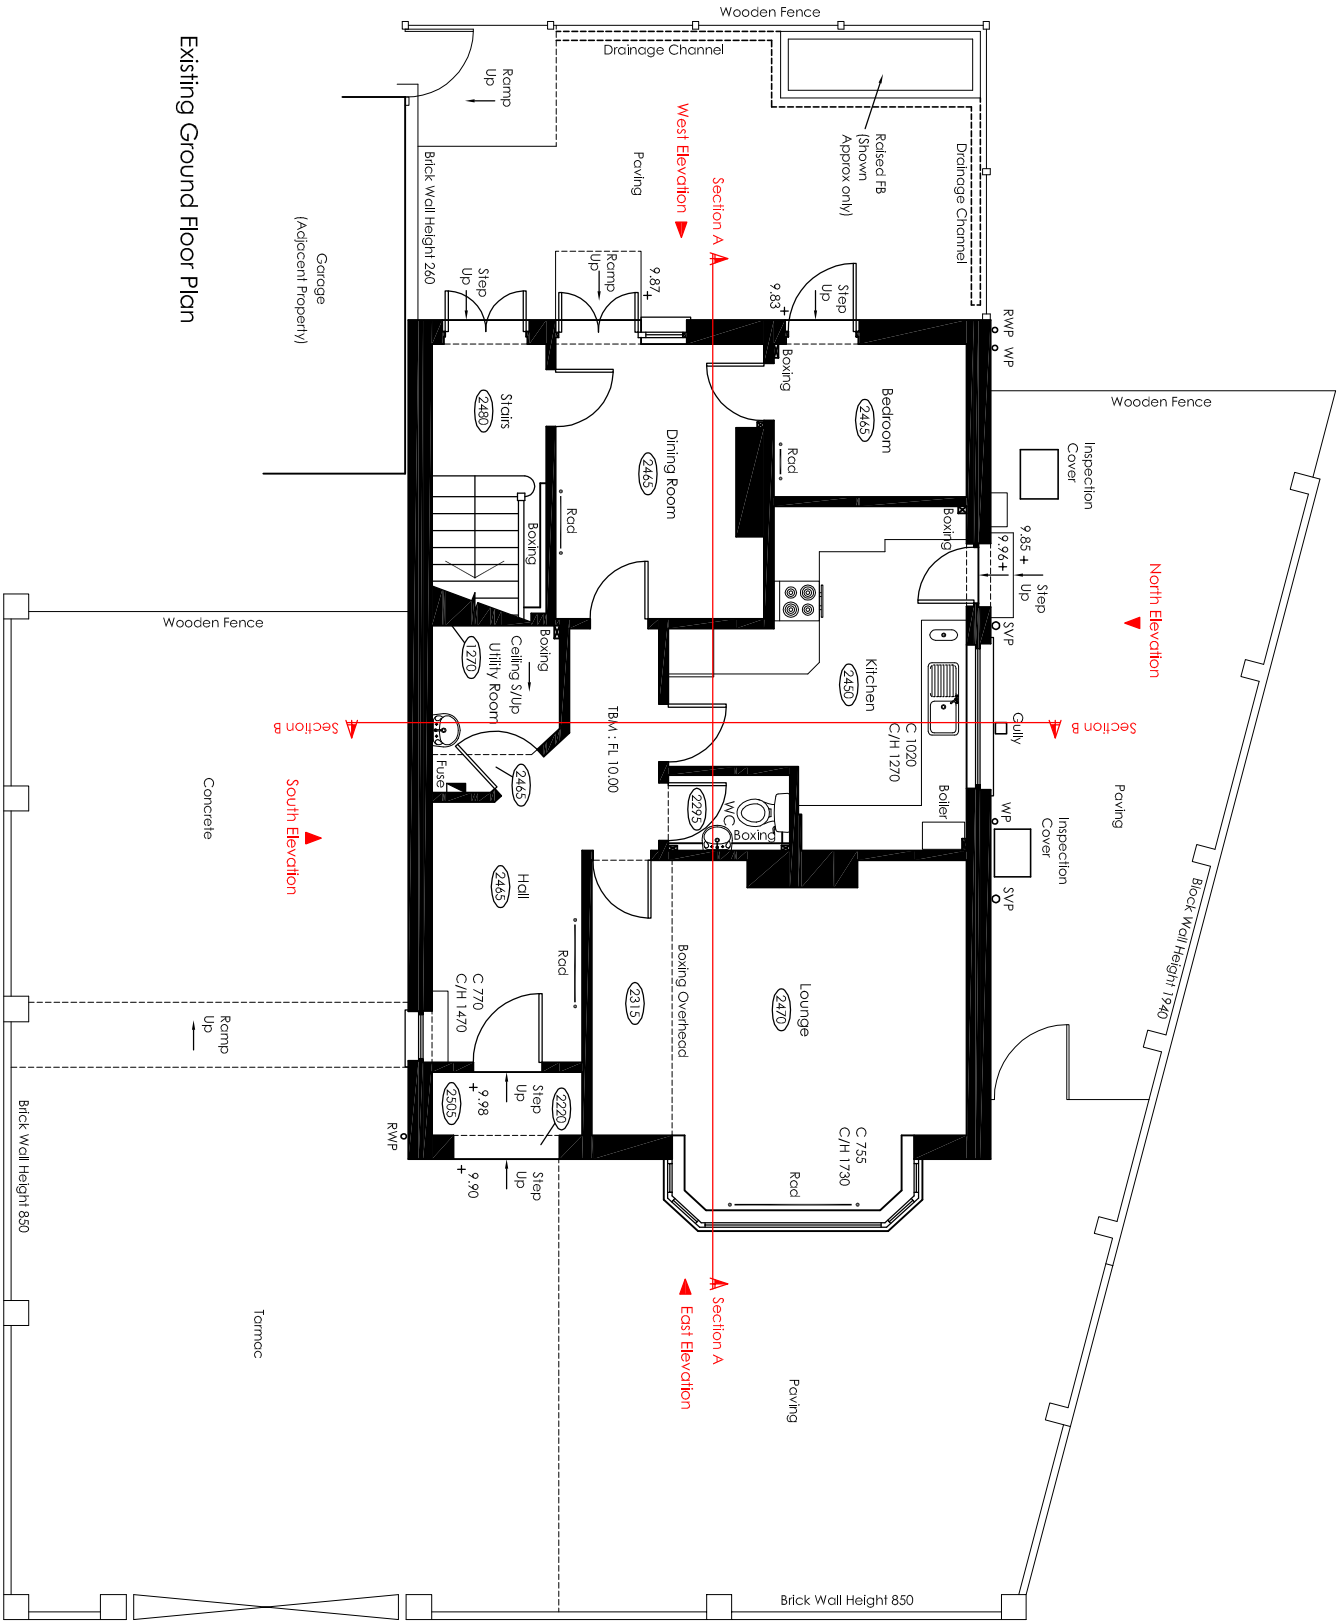
 


BUILDING SURVEY - LEGEND			
<u>WINDOW DETAIL HEIGHTS:</u>			
FLOOR TO CILL HEIGHT	C	FALSE CEILING	F/C
FLOOR TO HEAD OF WINDOW	C/H	CEILING	C/L
CILL TO SPRING	C/S	UNDERSIDE	S/S
<u>ARCH DETAIL HEIGHTS:</u>			
FLOOR TO SPRING	S	FLOOR LEVEL	FL
FLOOR TO HEAD	H	THRESHOLD LEVEL	THL
<u>DRAINAGE:</u>			
INSPECTION COVER	IC	SOFFIT LEVEL	SFL
GULLY	G	EAVES LEVEL	EL
RAIN WATER PIPE	RWP	RIDGE LEVEL	RL
SOIL VENT PIPE	SVP	FINISHED FLOOR LEVEL	FFL
VENT PIPE	VP	SLOPE UP	S/UP
		FLOOR TO CEILING HEIGHT	(234)

Arch angels

contemporary green architecture

Client

Mr A Mallender

Project

Sandringham, Wessex Avenue
Bognor Regis

Drawing

Existing Ground & First Floor Plans

Job Ref

1110 E02

Scale(s)

1:100

Status

Survey

Dwg No

A3

Date

Mar 11

Dwn

SB

ARCH angels Architects Ltd

128 Edward Street Brighton BN2 0LL tel/ fax: 01273 267184

email: info@aaarchitects.co.uk

Do not scale off drawing - Check all dimensions on site before all work is commenced - All goods materials workshop to conform with current building regulations BSS and COP's

Rev

Code

Comment

amendments