


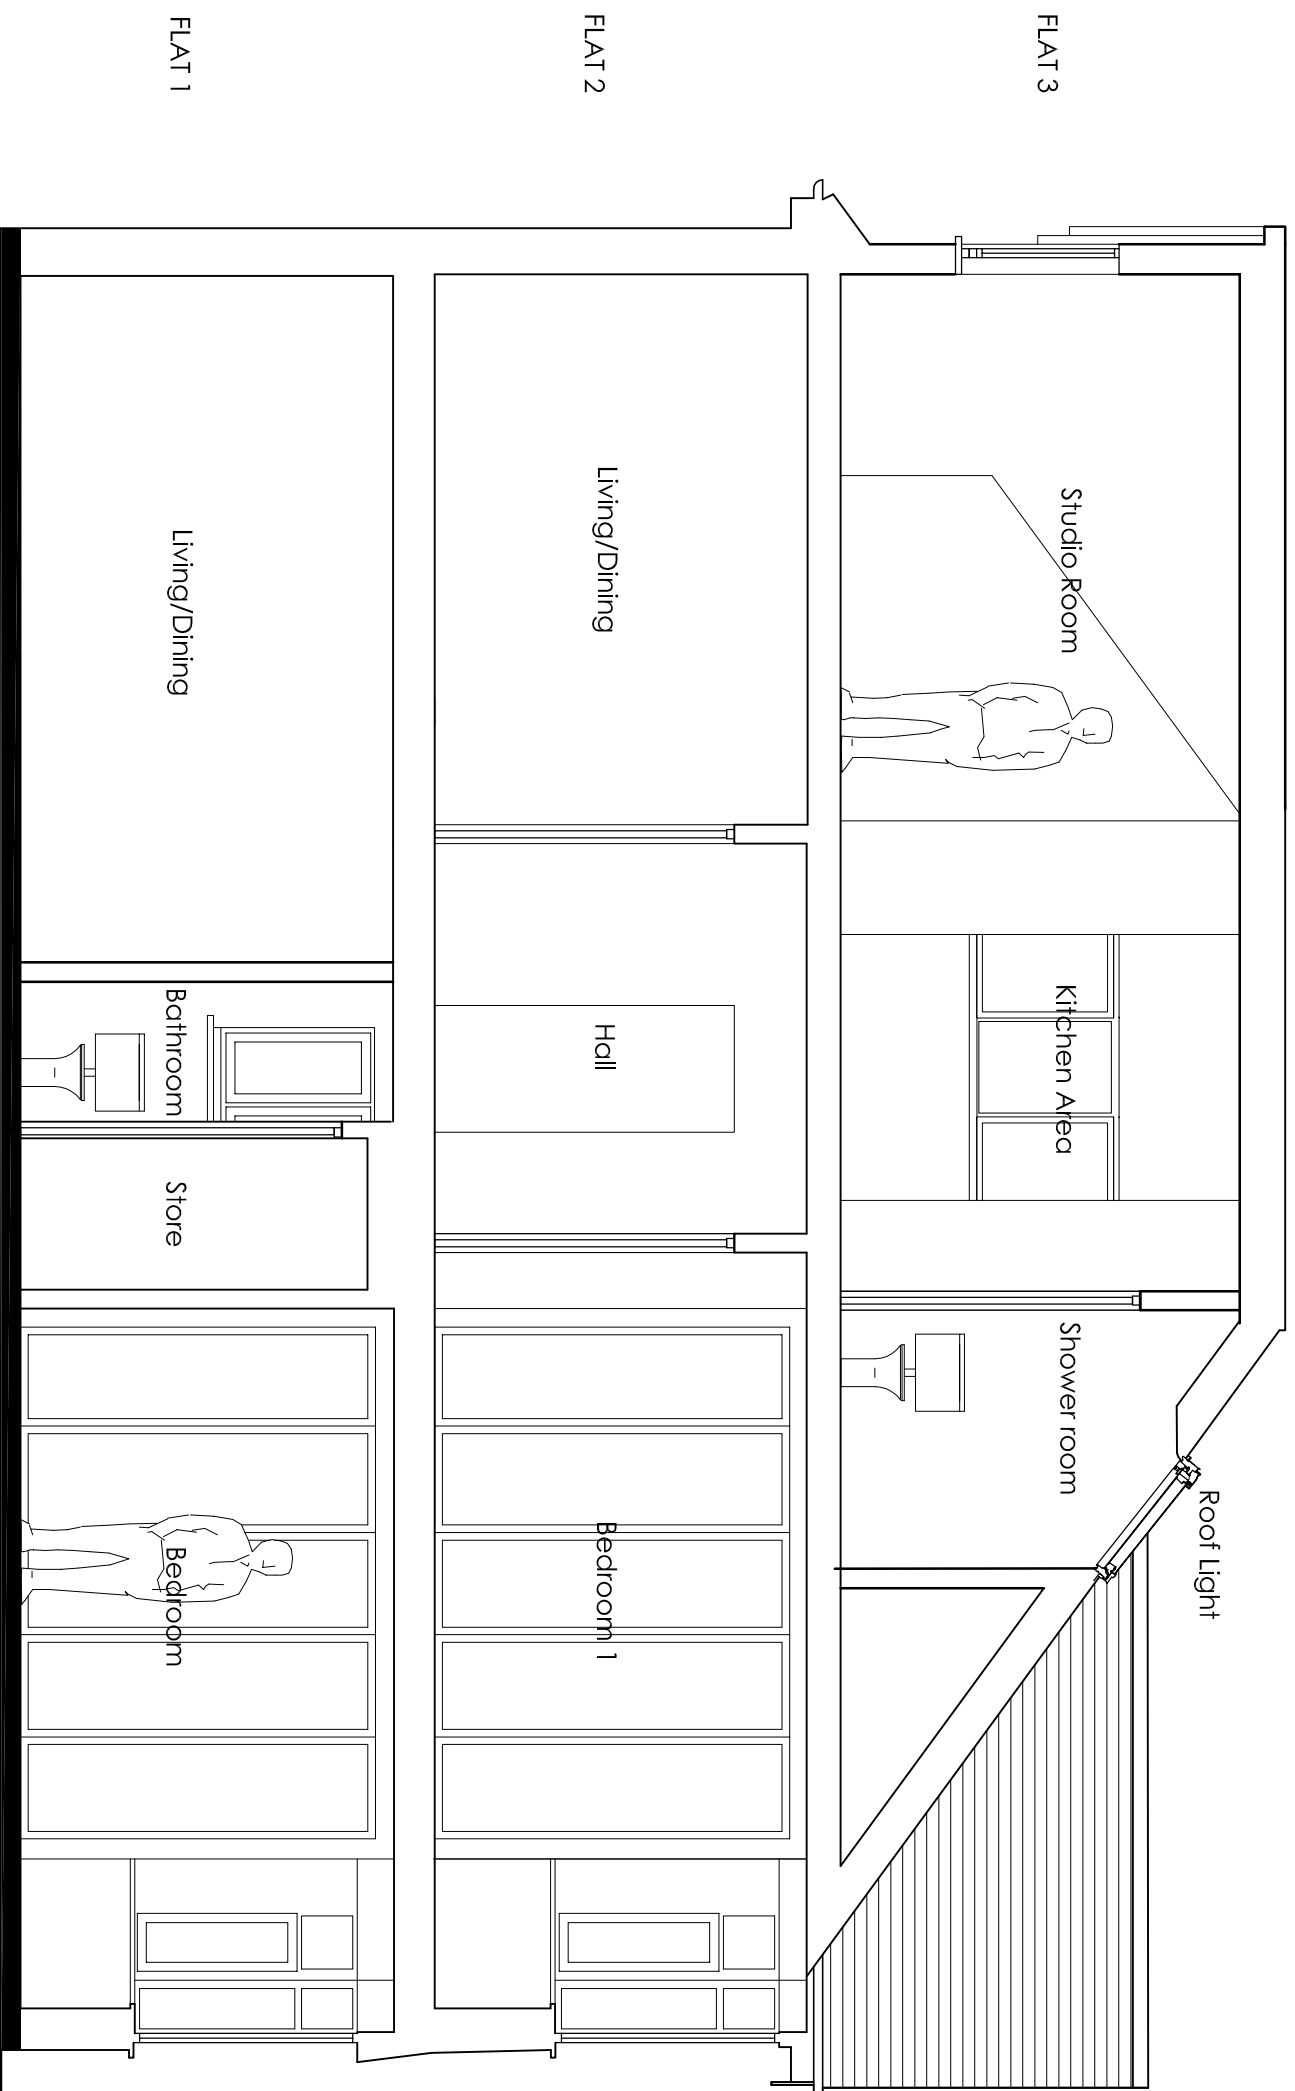

FLAT 3

~~Studio Room~~

Kitchen Area

Shower room

Roof Light

FLAT 2

Living/Dining

$$\|H\|$$

Bedroom 1

FLAT 1

Living/Dining

Bathroom

Store

Bedroom

Proposed Section AA

SCALE BAR					
1:500		5m			
			10		
			20		
			30		
			40		
			50		
			60		
			70		
			80		
			90		
			100		
			1:1250	10	
			20		
			30		
			40		
			50		
			60		
			70		
			80		
			90		
			100		
			1:100	1m	
			2		
			3		
			4		
			5		
			6		
			7		
			8		
			9		
			10		

REV	DATE	COMMENT
*	*	*

ARCH | angels
contemporary green architecture

Client
Mr A Mallender

Project
Sandringham, Wessex Avenue
Bognor Regis

Drawing

Existing Sections & Roof Plan

Job Ref 1110
Dwg No P05

Scale(s)	Size	Date	Drawn
1:50	A3	Mar 11	SB

Planning

ARCH angels Architects Ltd
128 Edward Street Brighton BN2 0LL tel/ fax: 01273 267184
email: info@aaarchitects.co.uk

Do not scale off drawing - Check all dimensions on site before all work is commenced - All goods materials workmanship to conform with current building regulations BS5 and COP's