



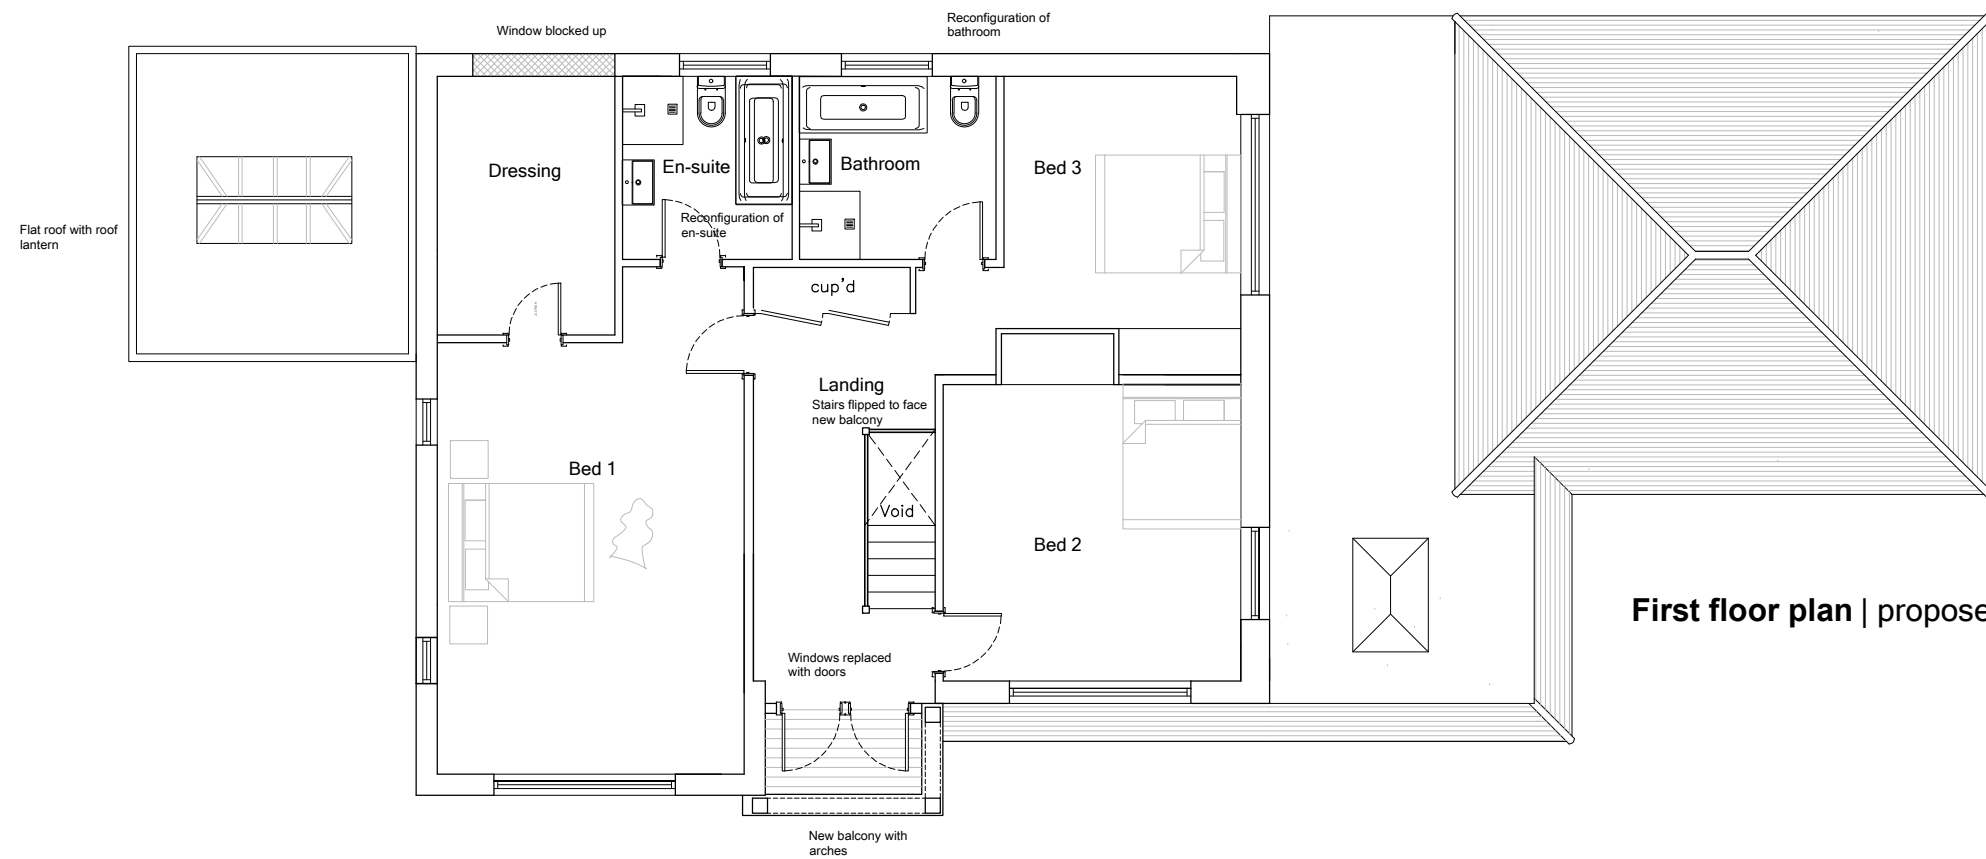

New Roof Tiles
changes:
Redland single
pantile - cathedral
in brindle 82

Change in
driveway/landscape
to suit clients
needs

First floor plan | proposed

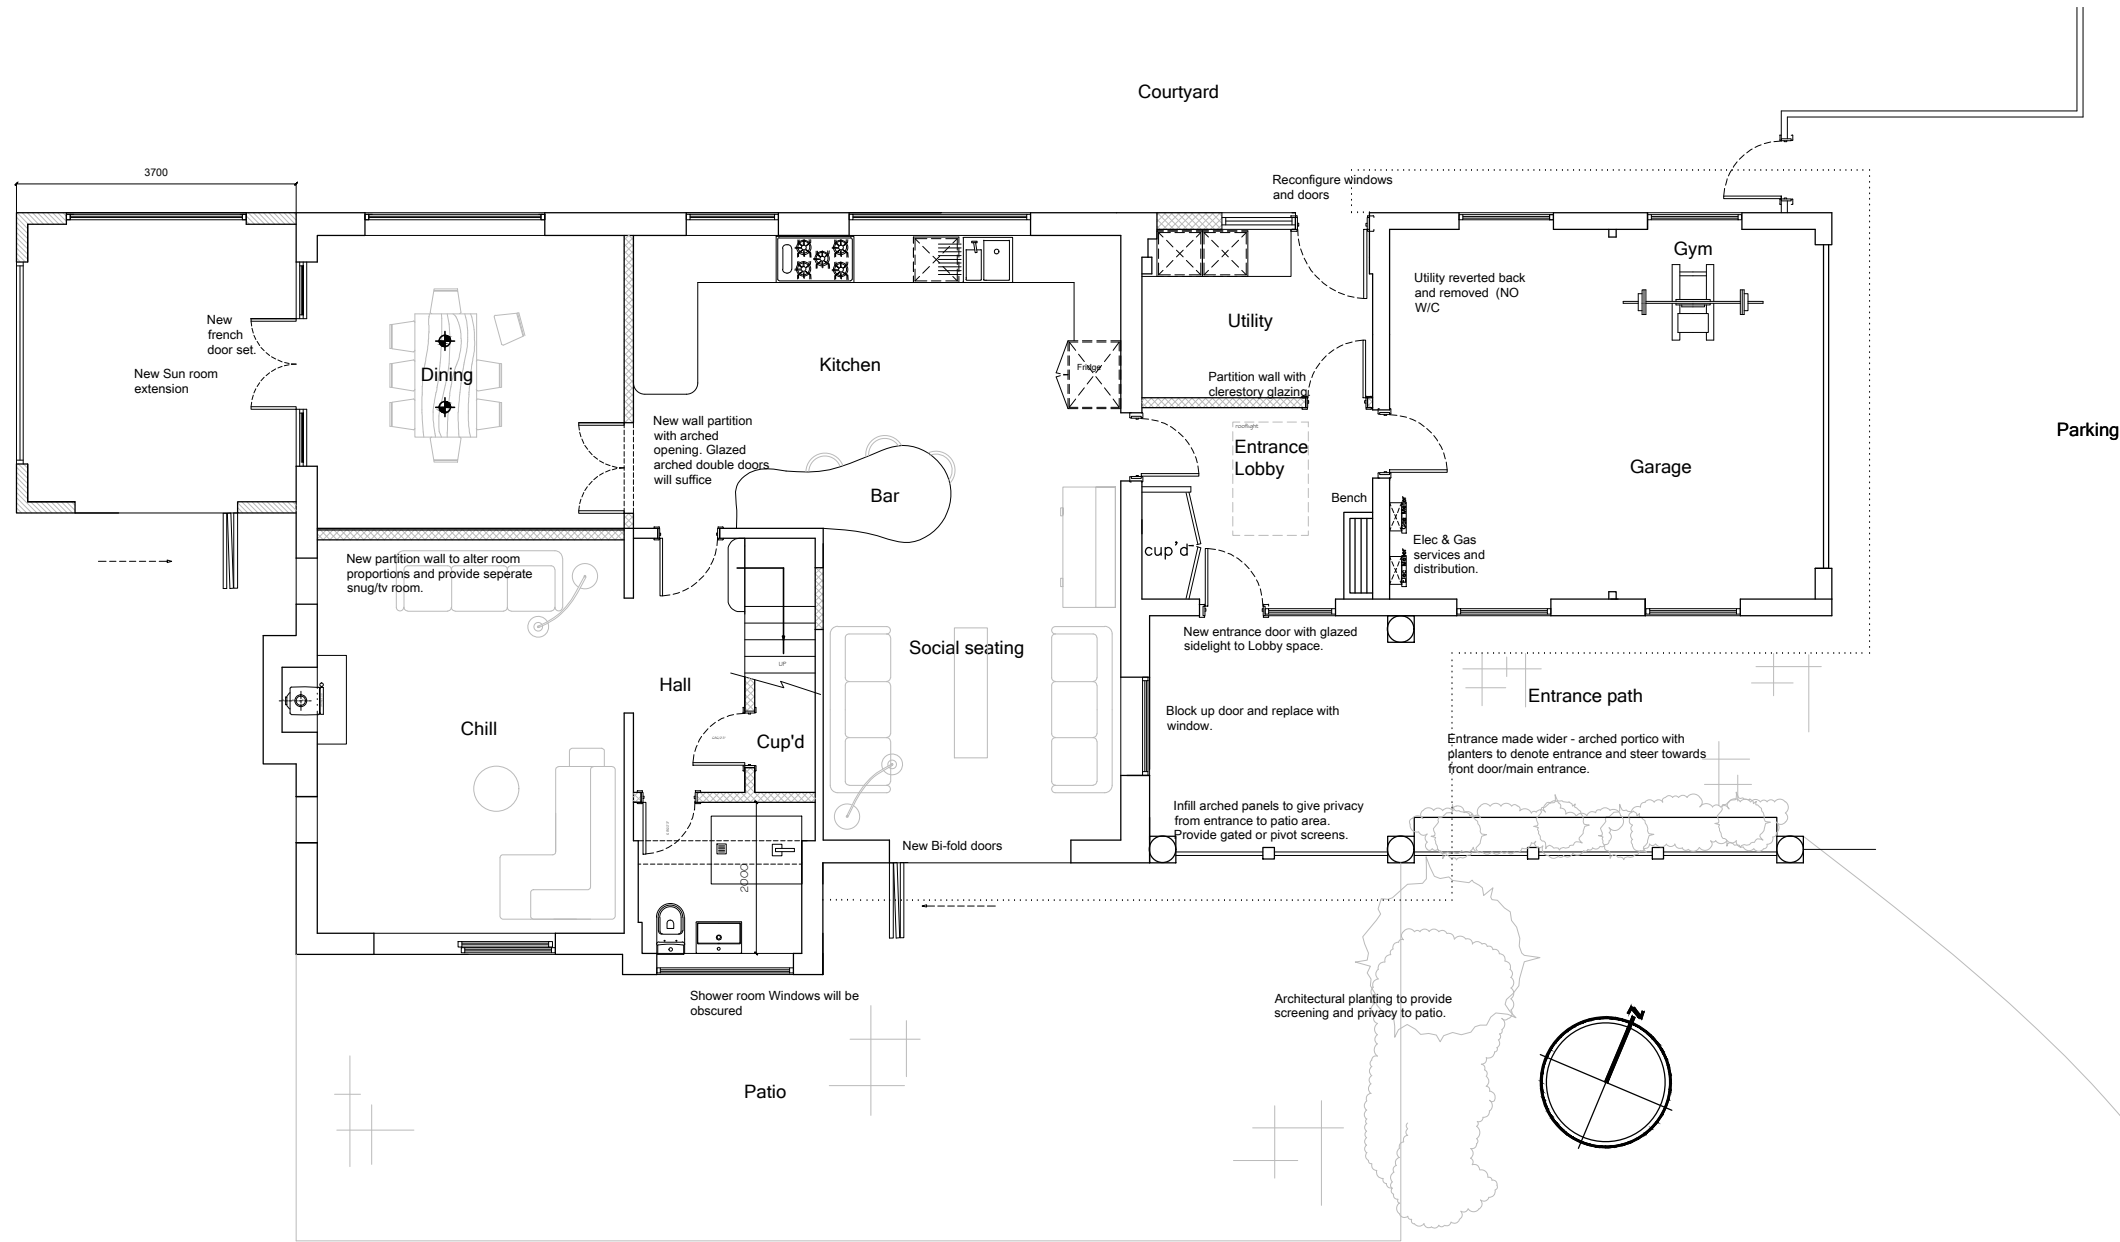

Project/Address	Side Extension & reconfiguration Lawnswood, Dark Lane Aldwick West Sussex, PO21 4AJ	DRAWING	Proposed Plan
		Drawing No/rev	C9/0126/05A
		Scale	1:100 @ A3
		Date	January 2018

Client	Mr Elliot & Mrs Joanne Ede	Drawn By	Rudi
--------	----------------------------	----------	------

Note: these drawings are prepared for planning purposes only, do not scale for any other purpose.

PROPOSED PLANS