



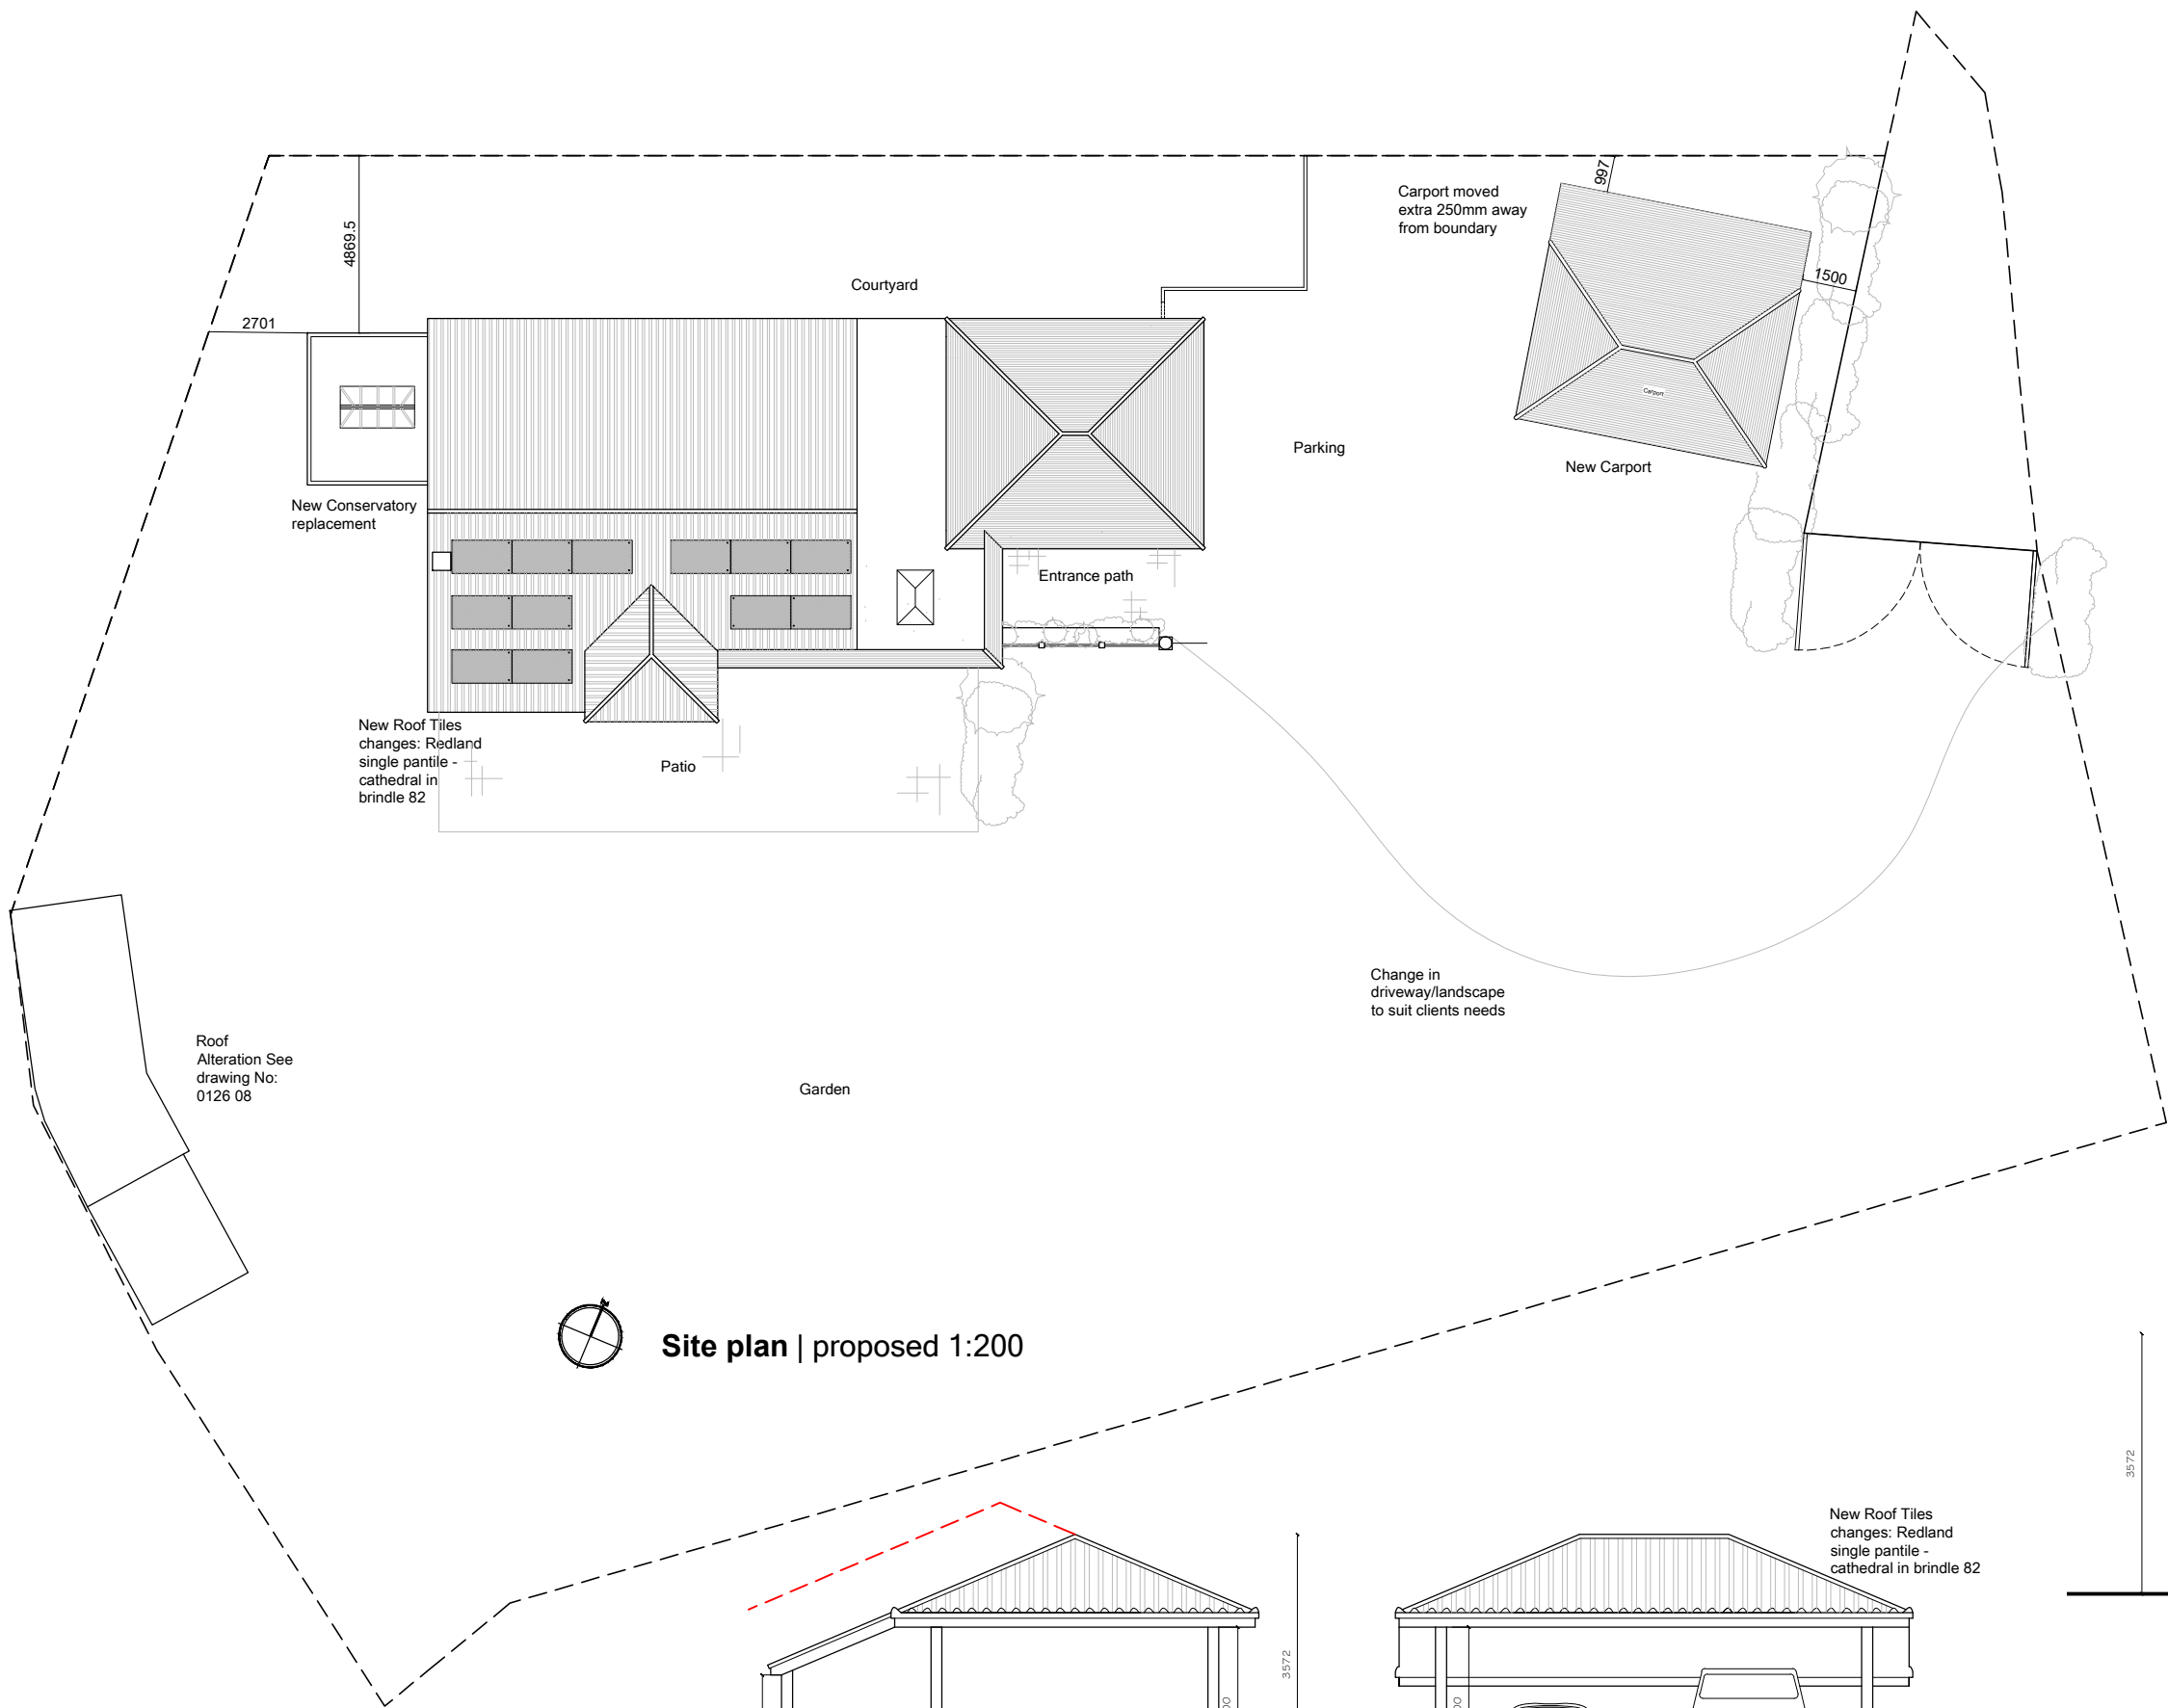


Site plan | proposed 1:200

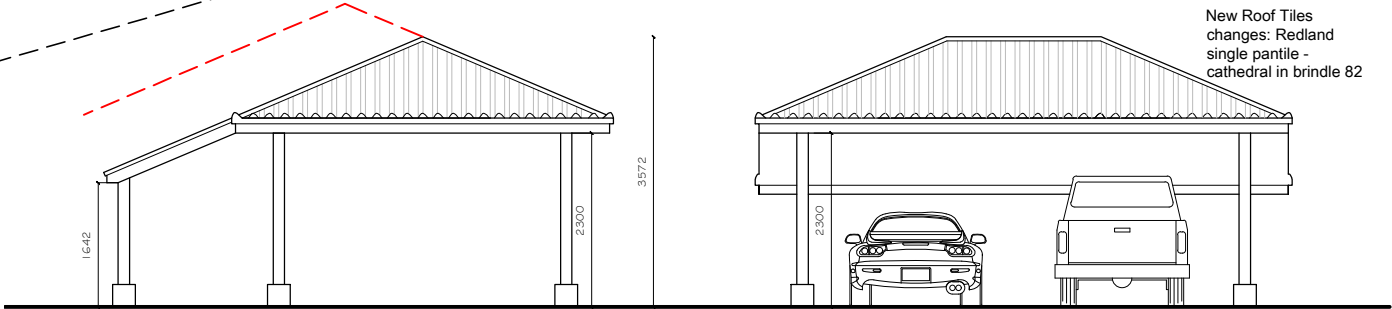


Carport West Elevation | proposed 1:100 | 9-04-2018


Carport South Elevation | proposed 1:100 | 9-04-2018

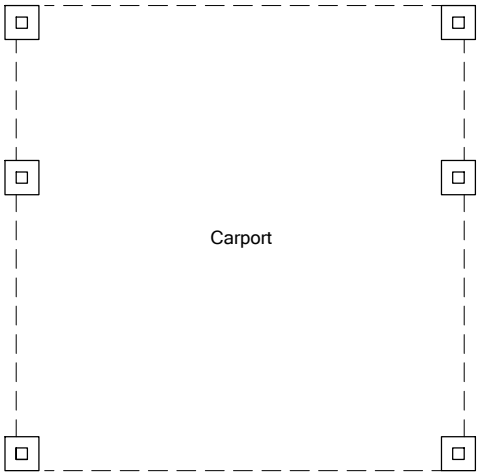

Carport plan | proposed 1:100 | 9-04-2018

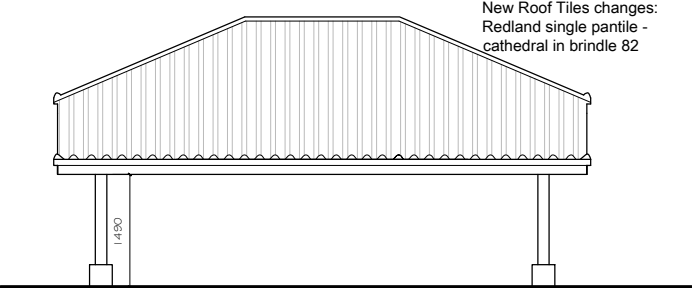

Carport North Elevation | proposed 1:100 | 9-04-2018

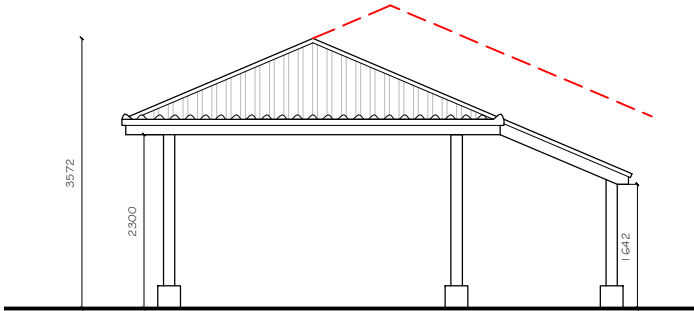

Carport East Elevation | proposed 1:100 | 9-04-2018



Project/Address	Side Extension & reconfiguration Lawnswood, Dark Lane Aldwick West Sussex, PO21 4AJ	DRAWING	Carport drawings
		Drawing Notrev	C9/0126/06B
		Scale	1:100 & 1:200 @ A3
		Date	April 2018
Client	Mr Elliot & Mrs Joanne Ede	Drawn By	Rudi

Note: these drawings are prepared for planning puposes only, do not scale for any other purpose.

SITE & CARPORT DRAWINGS