



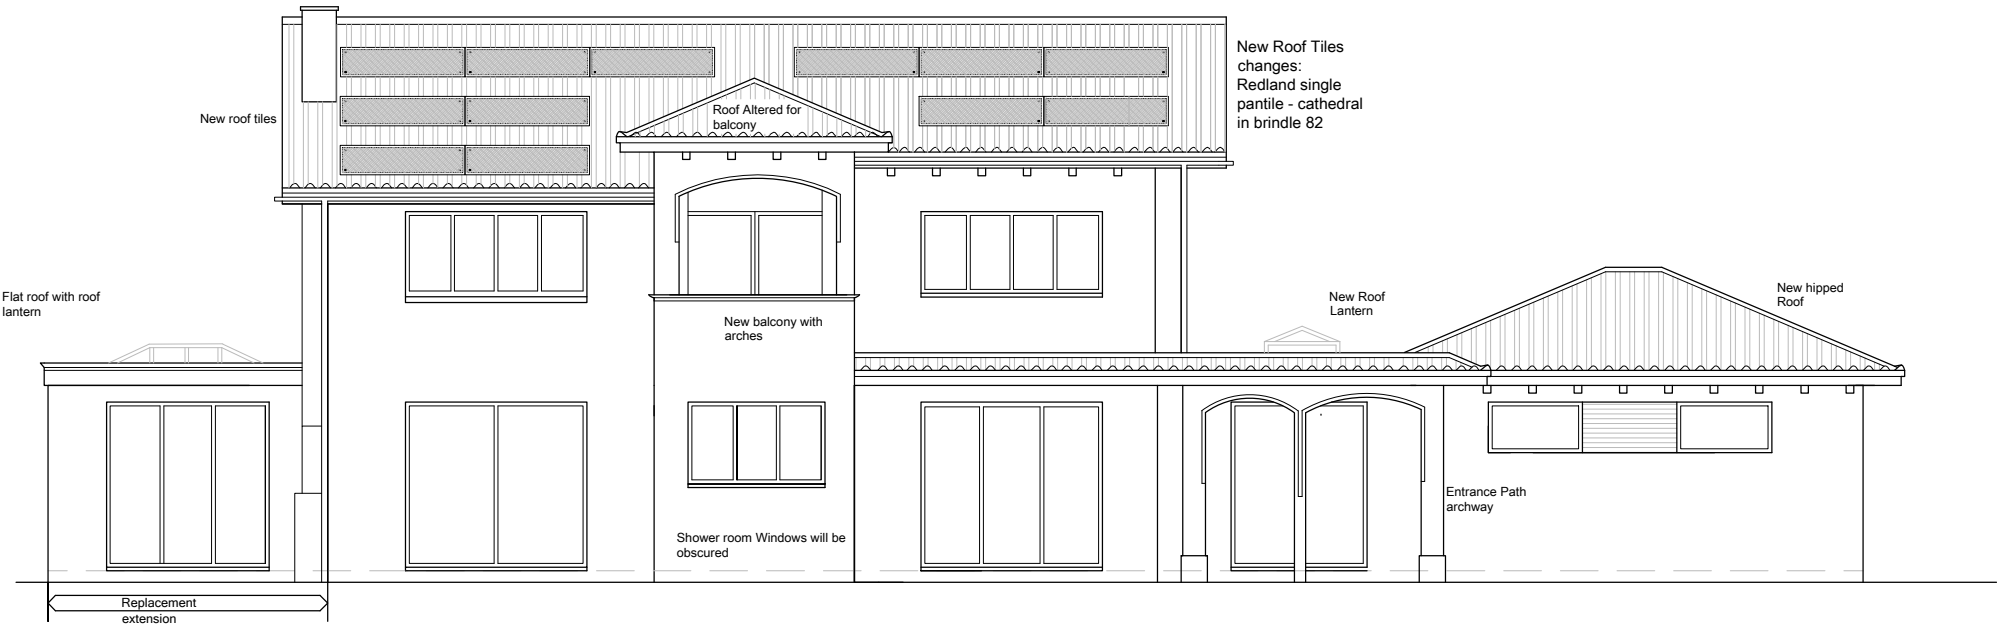


South elevation | Proposed

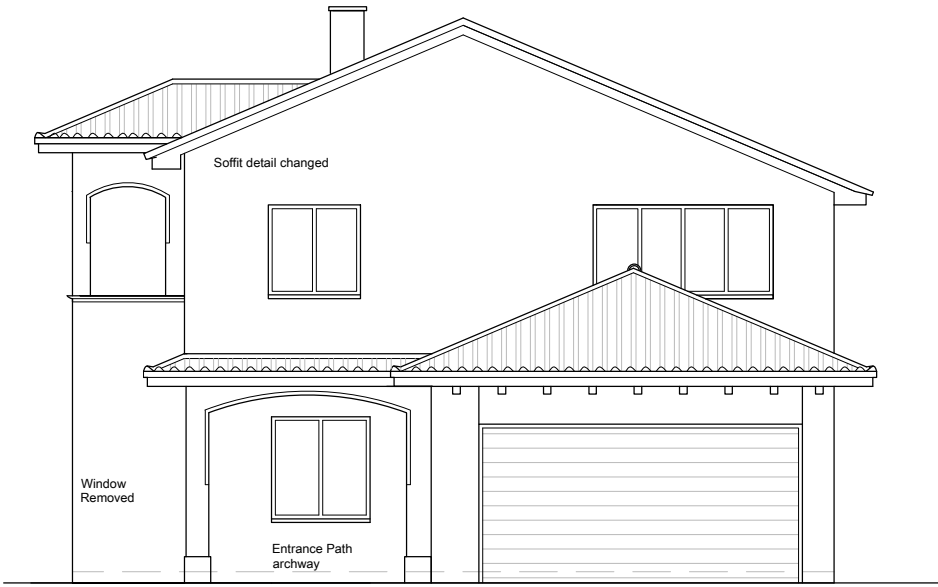

East elevation | Proposed



North elevation | Proposed

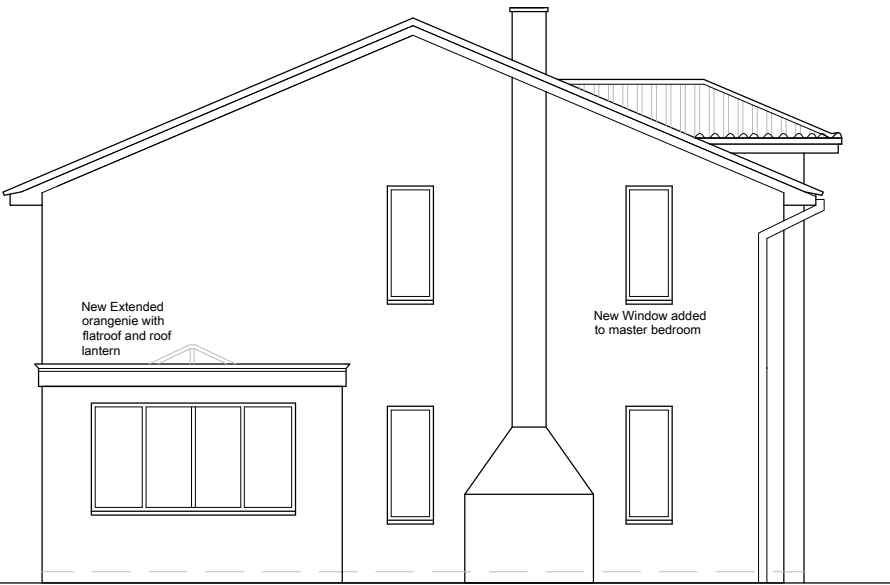

West elevation | Proposed

CLOUD9 DESIGN STUDIO			
(M): 07792 379302 (E) rudi.design.co@gmail.com (W) cloud9designstudio.co.uk			
Project/address	Extension & reconfiguration	DRAWING	Proposed Elevations
	Lawnswood, Dark Lane	Drawing No/rev	C9/0126/04B
	Aldwick	Scale	1:100 @ A3
	West Sussex, PO21 4AJ	Date	April 2018
Client	Mr Elliot & Mrs Joanne Ede	Drawn By	Rudi
Note: these drawings are prepared for planning puposes only, do not scale for any other purpose.			

PROPOSED ELEVATION