



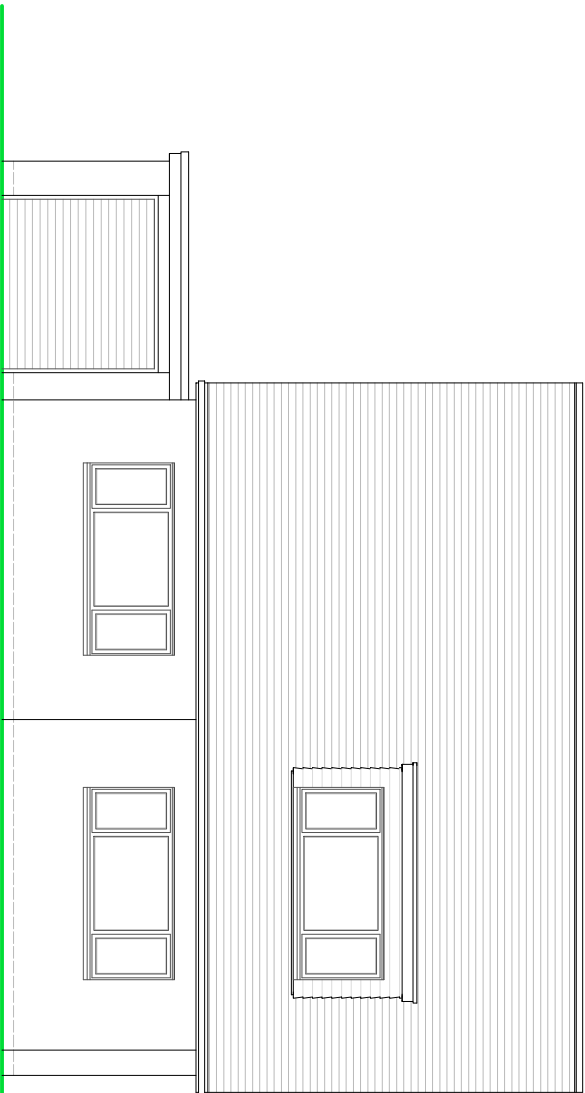

FRONT ELEVATION

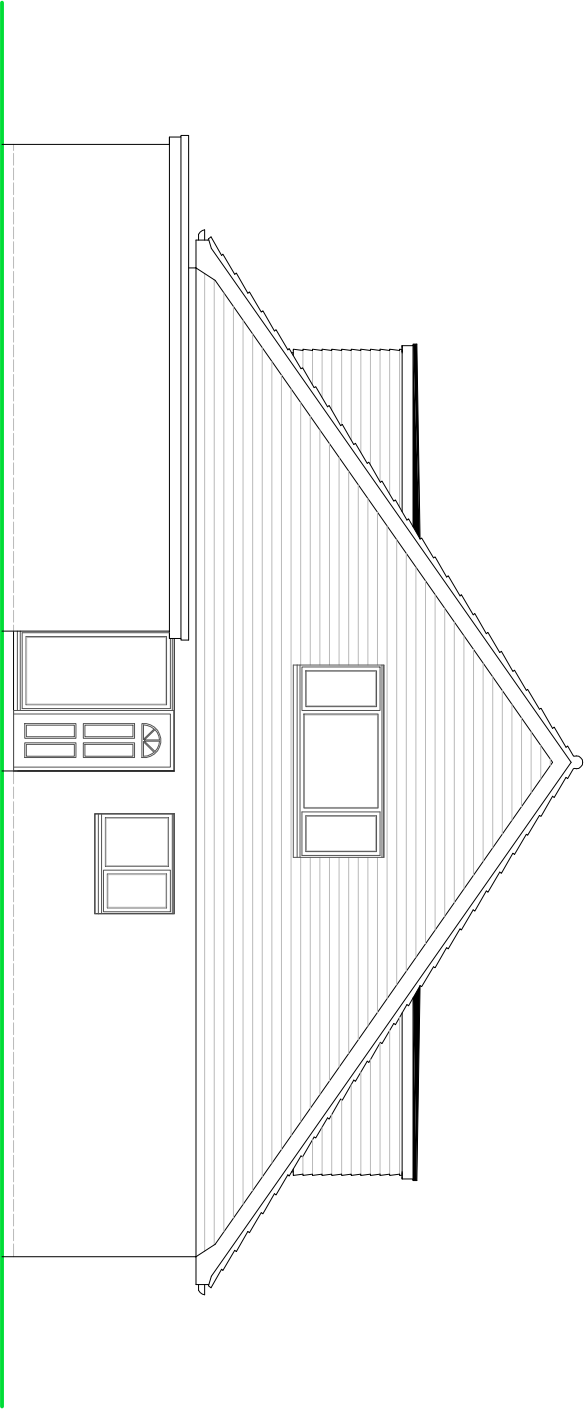

SIDE ELEVATION


NOTES

ROOF - Felted flat dormer roof.


WALLS - Dormer cheeks and upper gable walls to be light coloured Cedral weatherboarding.

WINDOWS - White PVC framed double glazed units.

DOORS - White PVC framed double glazed units.

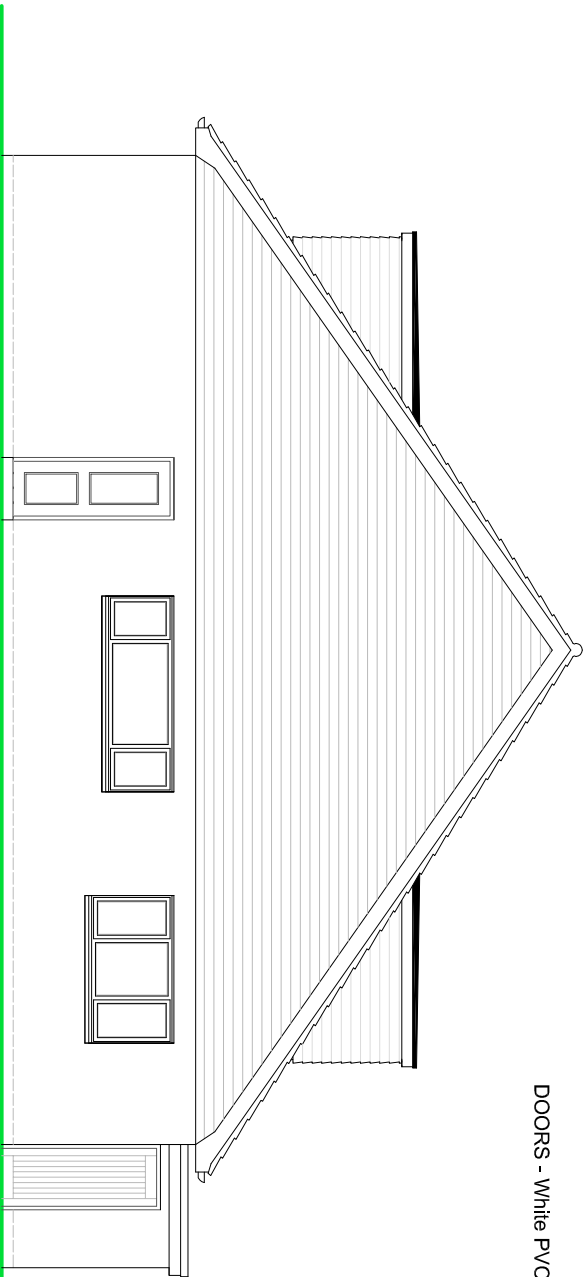


SIDE ELEVATION

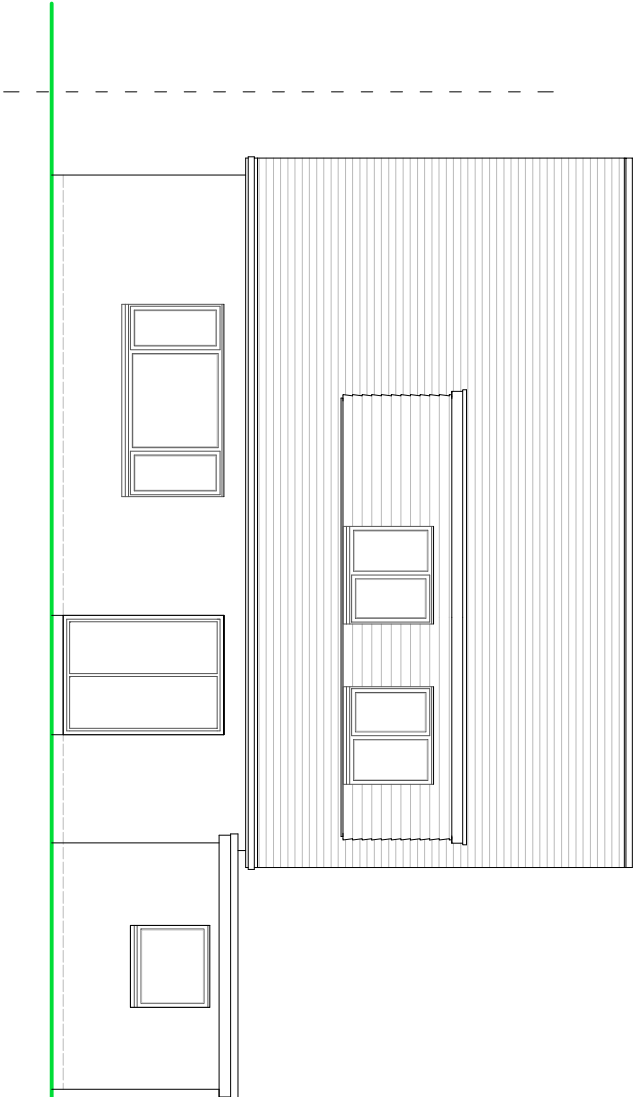

REAR ELEVATION

EXISTING ELEVATIONS

 

Scale 1:100 on A3