


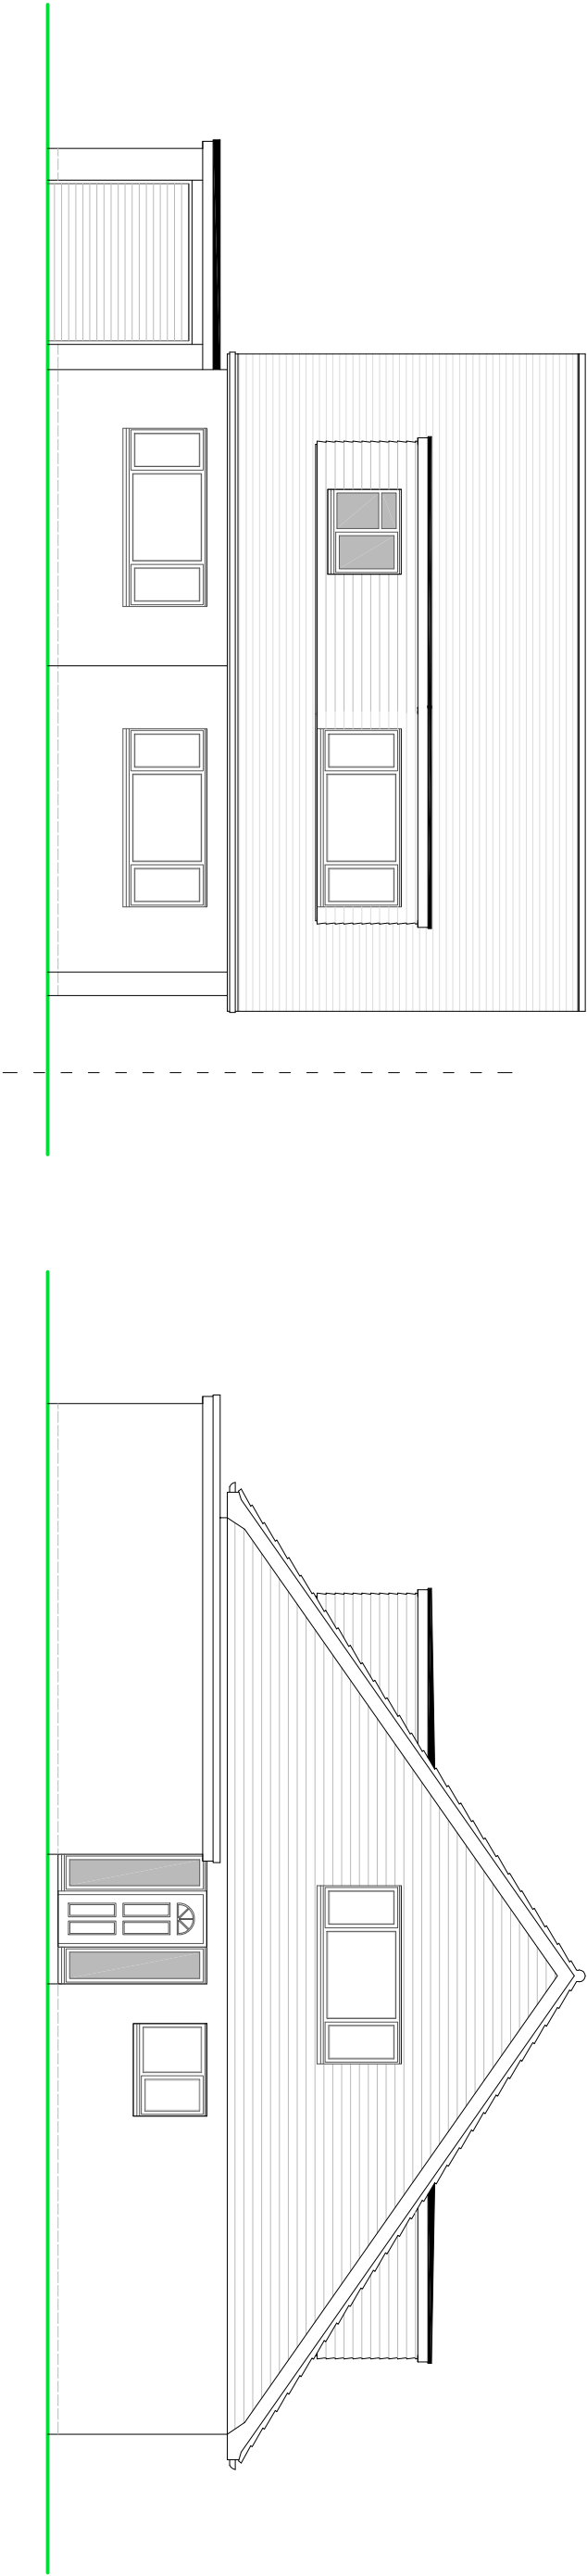

FRONT ELEVATION

SIDE ELEVATION


NOTES

ROOF - Felled flat dormer roof, replace existing pitched roof covering to Marley Modern interlocking concrete tiles.

WALLS - Dormer cheeks and upper gable walls to be light coloured Cedral weatherboarding.

WINDOWS - White PVC framed double glazed units.


DOORS - White PVC framed double glazed units.

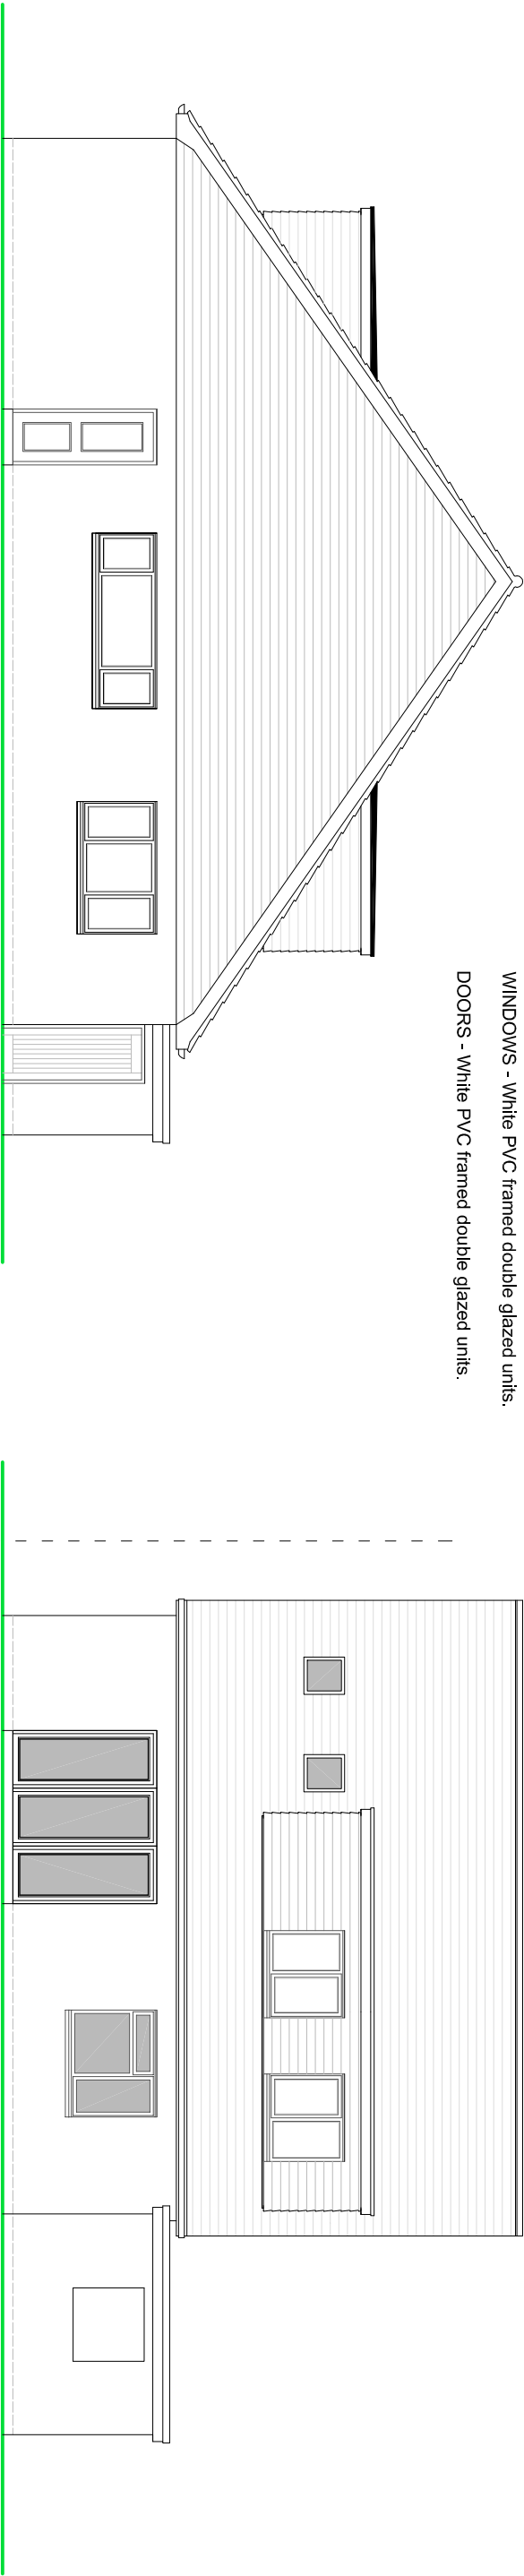

SIDE ELEVATION

REAR ELEVATION

PROPOSED ELEVATIONS

 

Scale 1:100 on A3

SUSSEX BUILDING CONSULTANCY LIMITED

4 REGIS AVENUE, ALDWICK,
BOGNOR REGIS, WEST SUSSEX.

SCALE - 1/100 REV - B DATE - 23/08/2026

LABC
partner
3 NORTHCOTE ROAD
BOGNOR REGIS
PO21 9LZ
TEL - (01243) 861379