



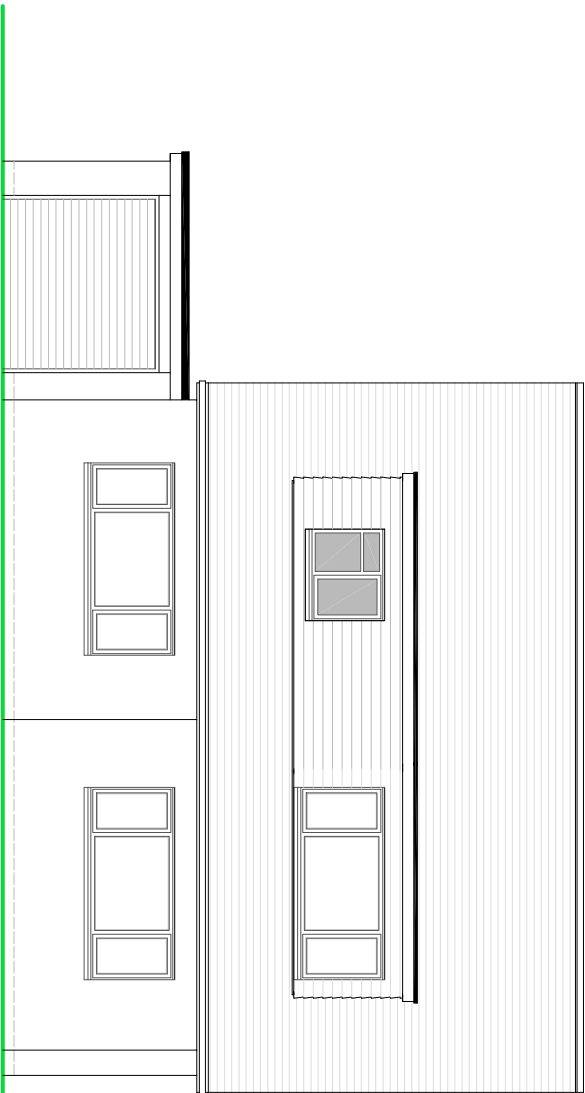

FRONT ELEVATION

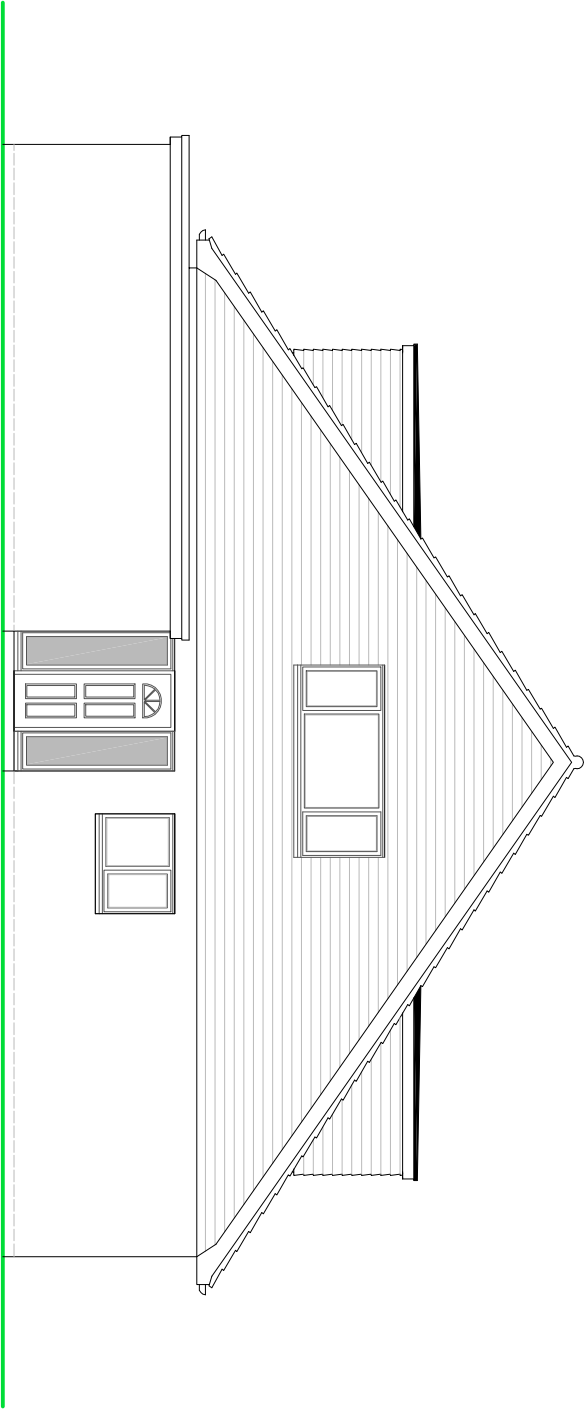

SIDE ELEVATION


NOTES

ROOF - Felted flat dormer roof.


WALLS - Dormer cheeks and upper gable walls to be light coloured Cedral weatherboarding.

WINDOWS - White PVC framed double glazed units.

DOORS - White PVC framed double glazed units.

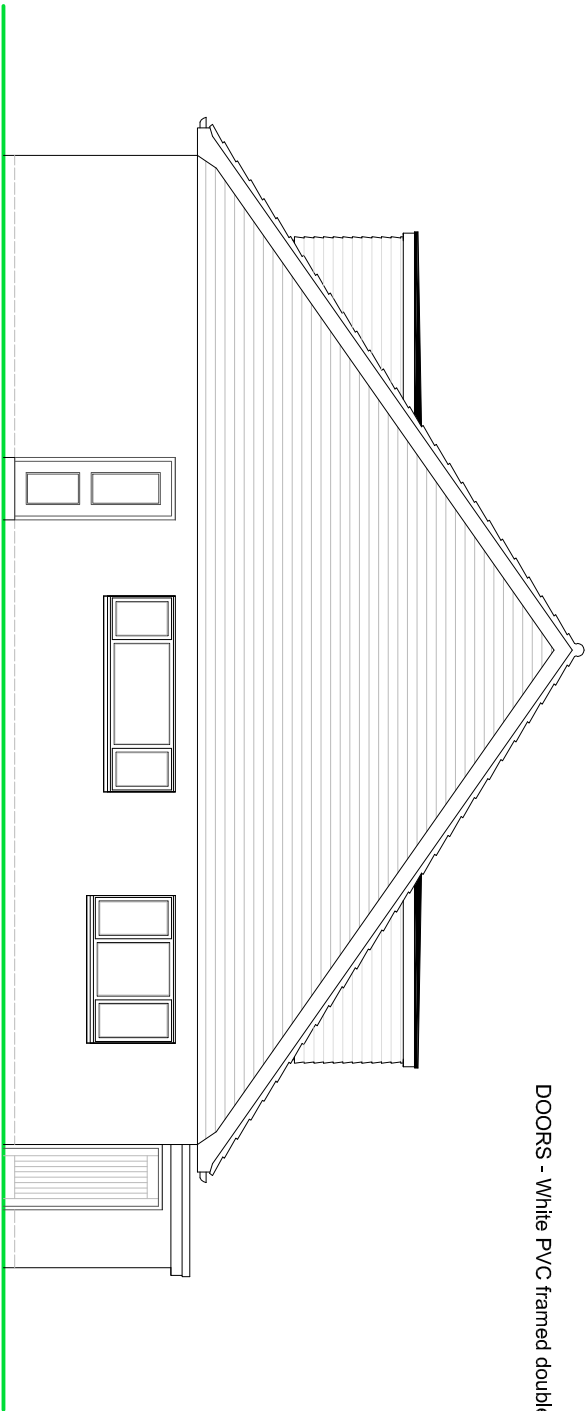


SIDE ELEVATION

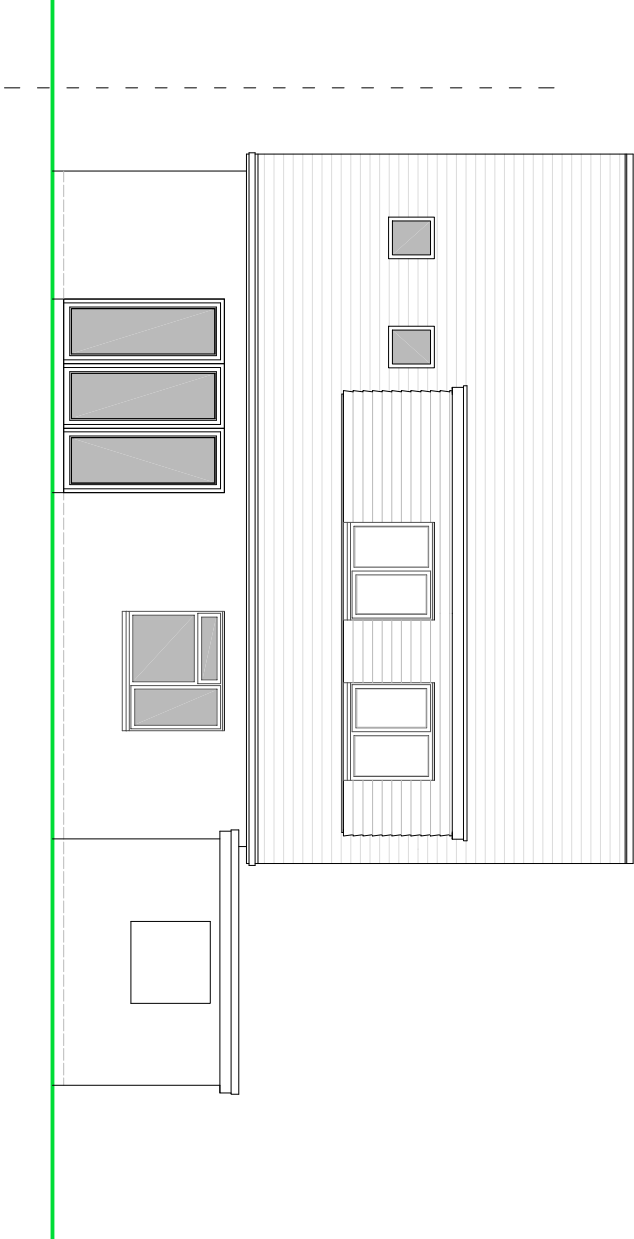

REAR ELEVATION

PROPOSED ELEVATIONS

 

Scale 1:100 on A3

SUSSEX BUILDING CONSULTANCY LIMITED
4 REGIS AVENUE, ALDWICK,
BOGNOR REGIS, WEST SUSSEX.
SCALE - 1/100 REV - A DATE - 03/08/2026

**LABC**
PARTNER
3 NORTHCOTE ROAD
BOGNOR REGIS
PO21 3LZ
TEL - (01243) 861379