




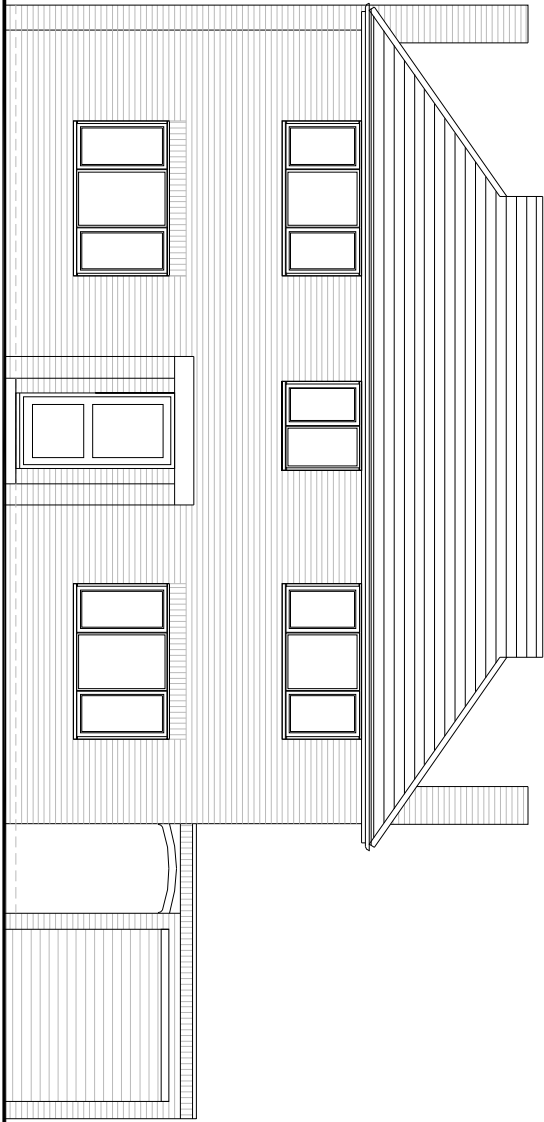


Front Elevation

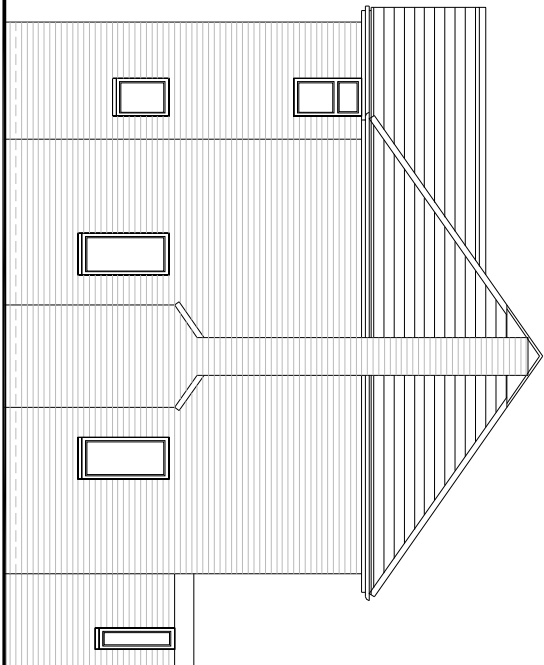

Side Elevation

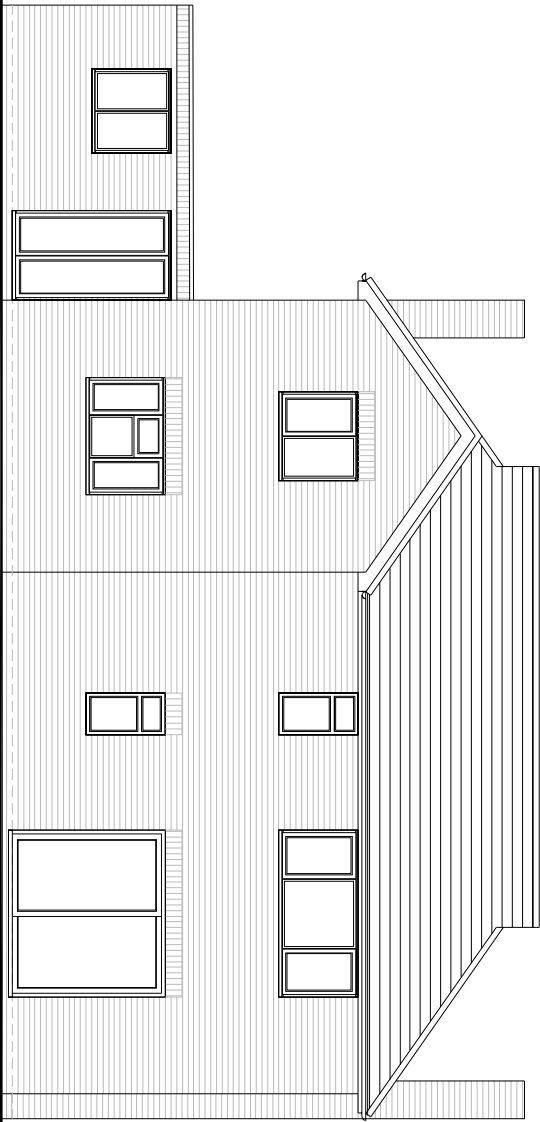

Rear Elevation

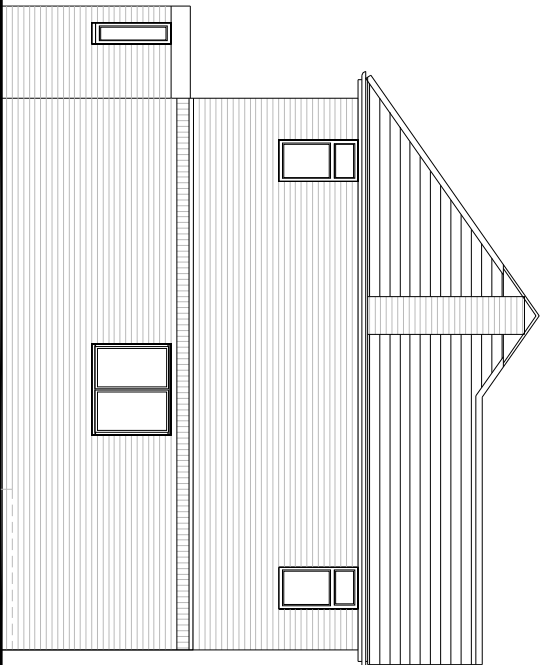

Side Elevation

REV. DATE	REVISIONS:	NOTES:				
			CLIENT: S J Weekers & S Wood		PROJECT: 19 Kingsway Aldwick	
			SCALE: 1:100 (A3 ORIGINAL)		DRAWING: Existing Elevations	
			DRAWN: MJH DATE: April 19	CHECKED: DATE:	B	2019-11 S20
© COPYRIGHT EXISTS ON THE DESIGNS AND INFORMATION SHOWN ON THIS DRAWING						
THE CONTRACTOR MUST VERIFY ALL DIMENSIONS ON SITE BEFORE MAKING SHOP DRAWINGS OR COMMENCING WORK OF ANY KIND. DO NOT SCALE FROM THIS DRAWING						

© COPYRIGHT EXISTS ON THE DESIGNS AND INFORMATION SHOWN ON THIS DRAWING