



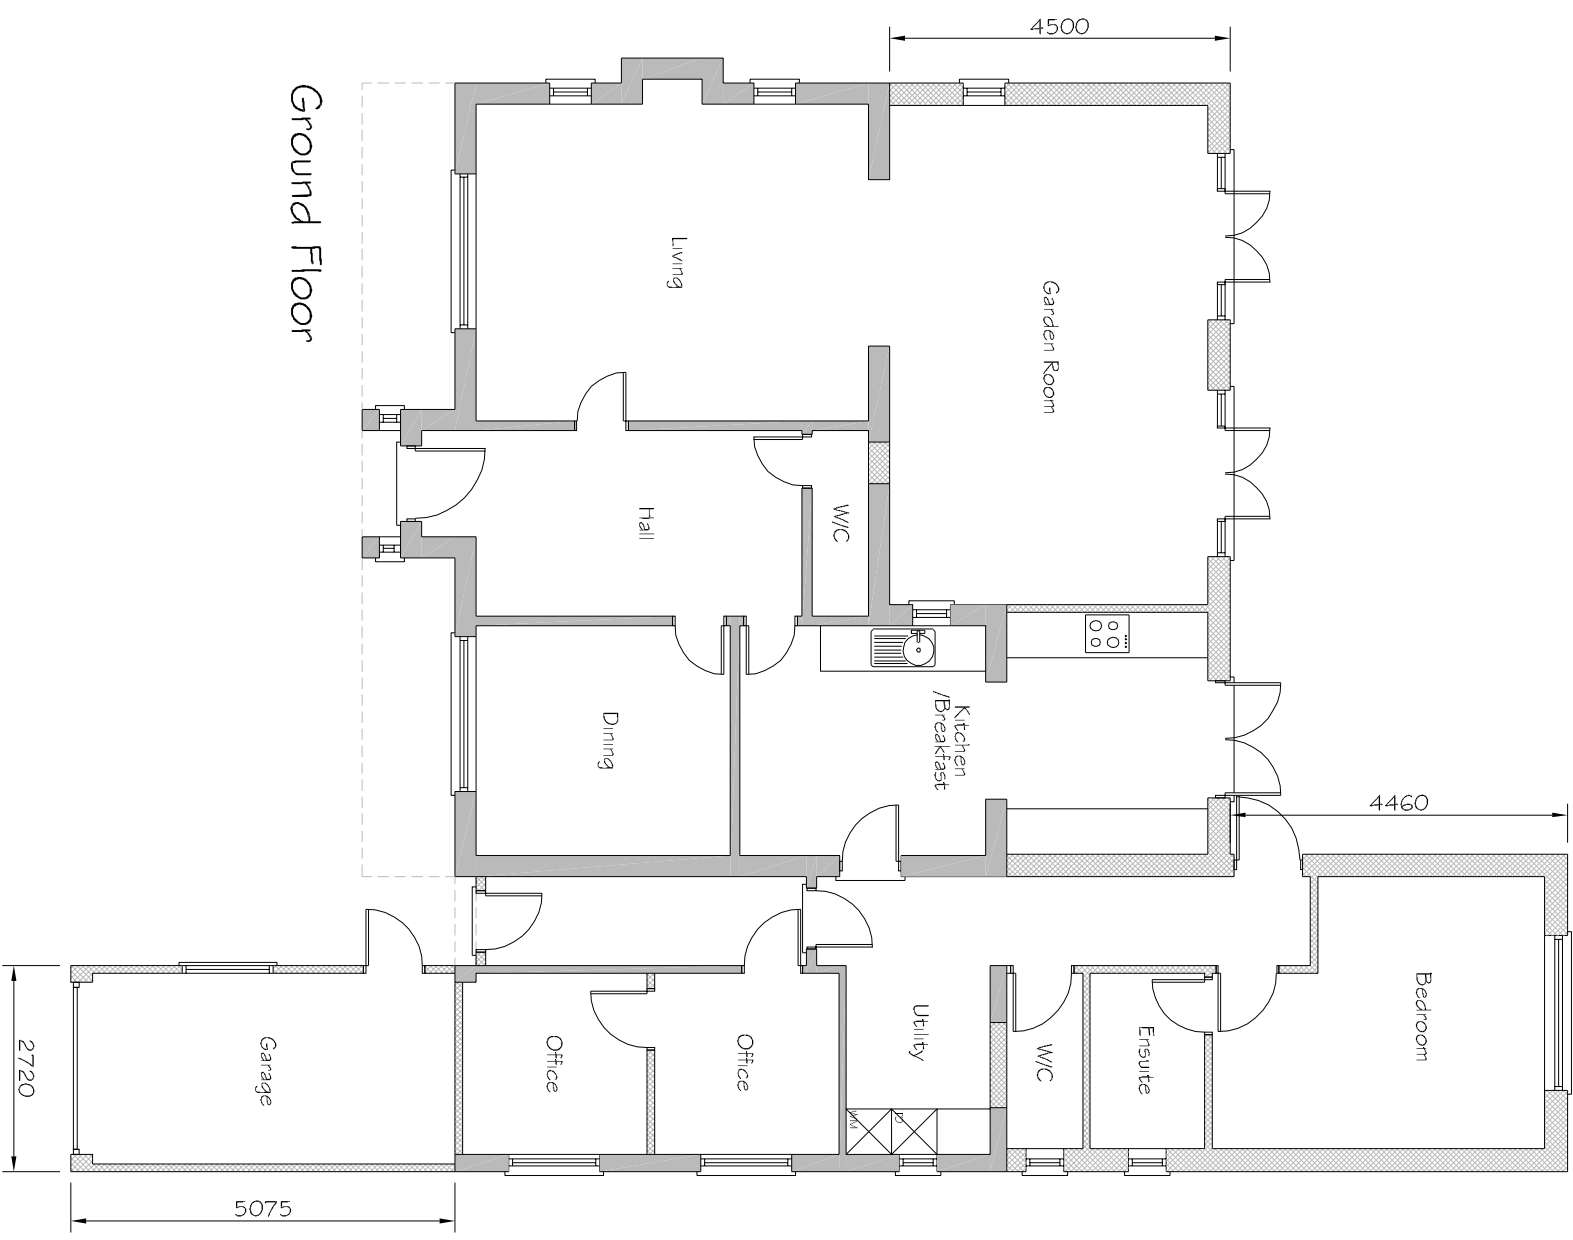

Roof Plan

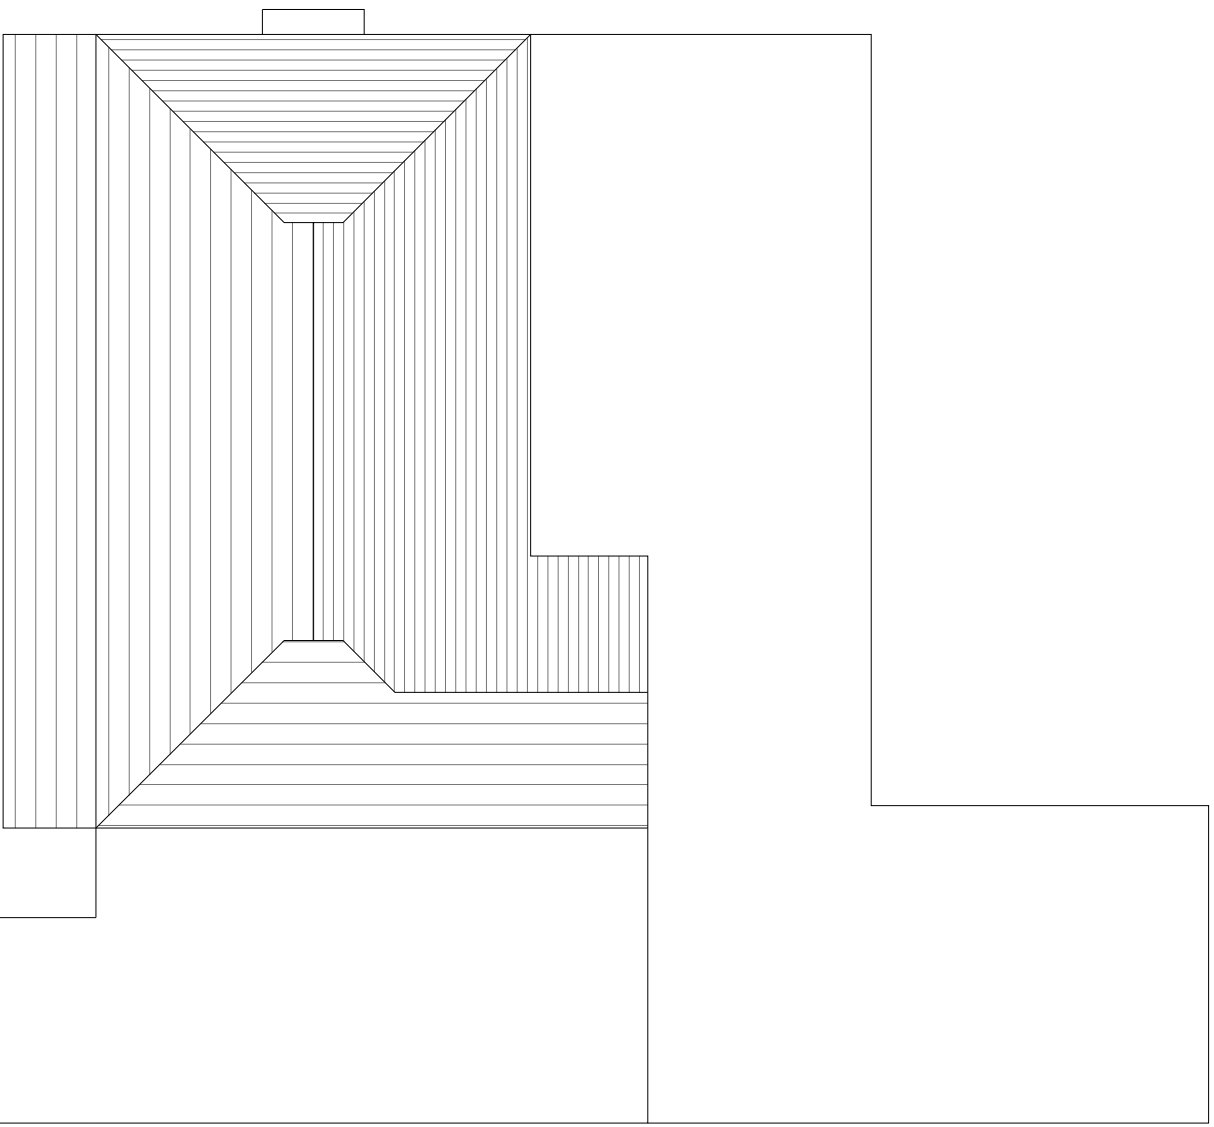

REV. DATE	REVISIONS:	NOTES:				
© COPYRIGHT EXISTS ON THE DESIGNS AND INFORMATION SHOWN ON THIS DRAWING						
THE CONTRACTOR MUST VERIFY ALL DIMENSIONS ON SITE BEFORE MAKING SHOP DRAWINGS OR COMMENCING WORK OF ANY KIND. DO NOT SCALE FROM THIS DRAWING						
			CLIENT:		S J Weekers & S Wood	
			SCALE:		1:100 (A3 ORIGINAL)	
			DRAWN:		MJH	
			DATE:		April 19	
			CHECKED:			
			DATE:			
			D		2019-11	
					P10	
			DRAWING:		Proposed Plans	