




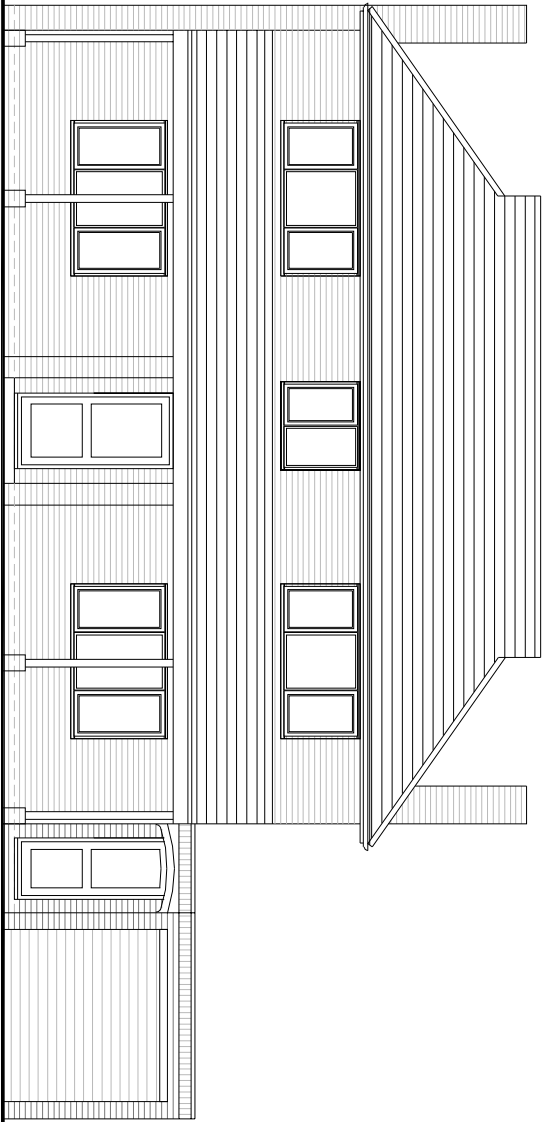


Front Elevation

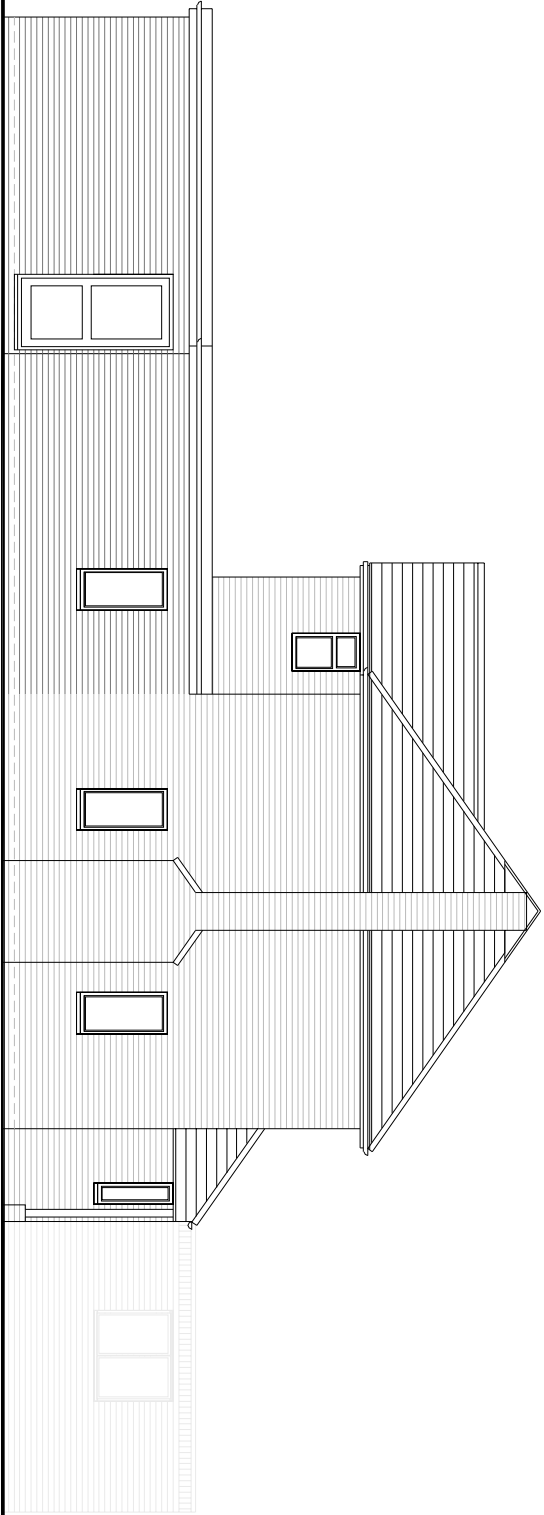

Side Elevation

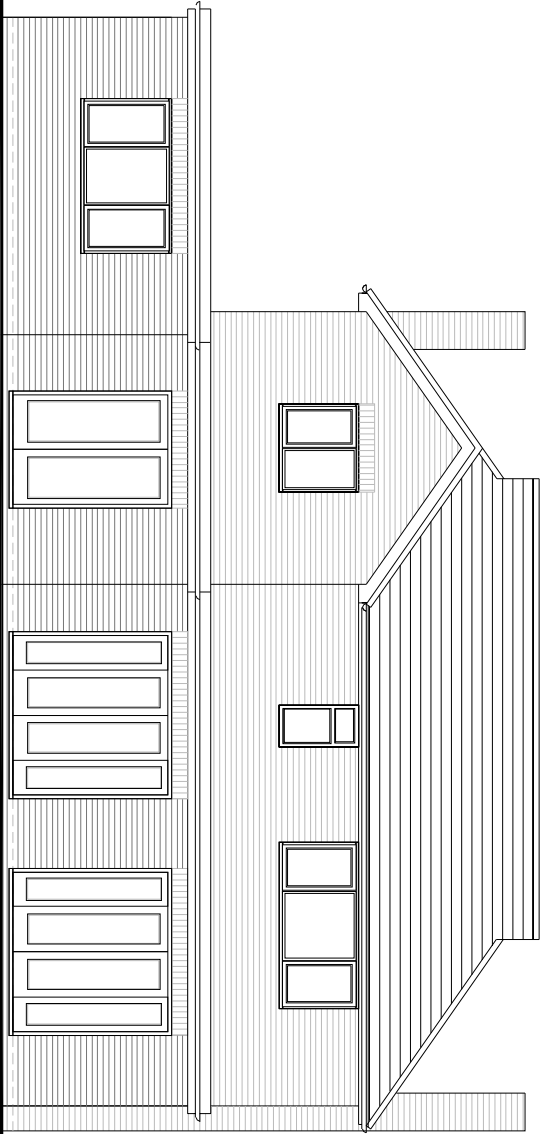

Rear Elevation

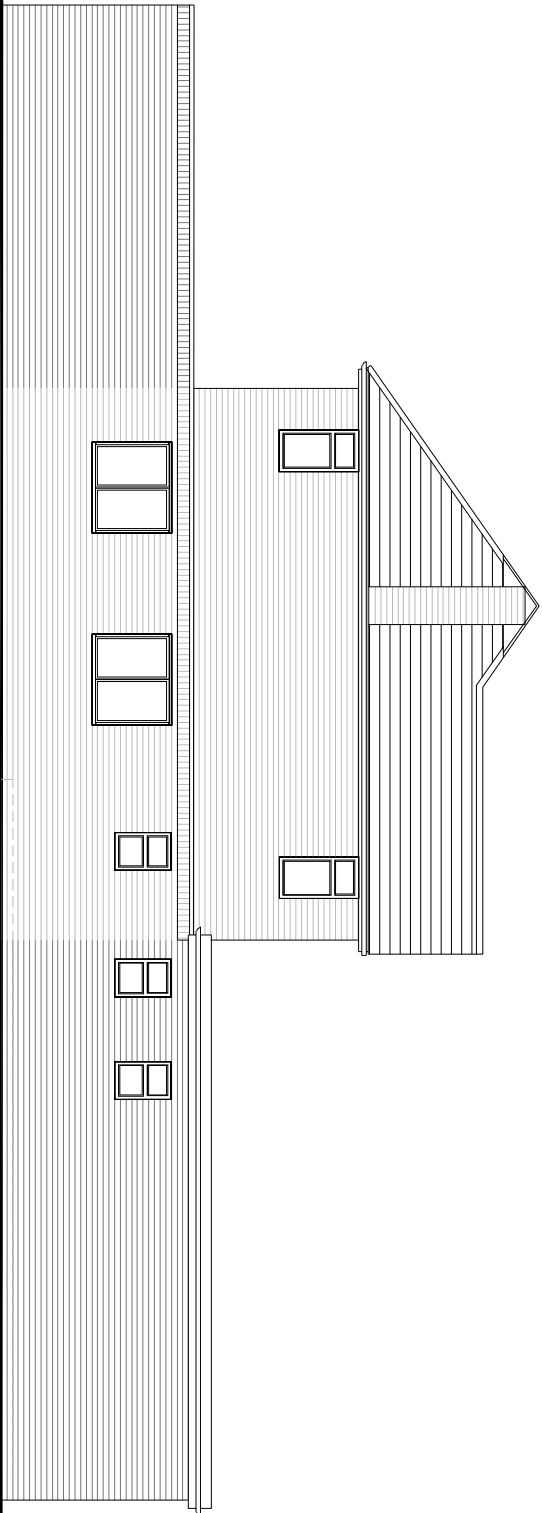

Side Elevation

REV. DATE	REVISIONS:	NOTES:				
			CLIENT:	S J Weekers & S Wood	PROJECT:	19 Kingsway Aldwick
			SCALE:	1:100 (A3 ORIGINAL)	DRAWING:	Proposed Elevations
			DRAWN: DATE:	MJH April 19	CHECKED: DATE:	
						B
						2019-11 P20
© COPYRIGHT EXISTS ON THE DESIGNS AND INFORMATION SHOWN ON THIS DRAWING THE CONTRACTOR MUST VERIFY ALL DIMENSIONS ON SITE BEFORE MAKING SHOP DRAWINGS OR COMMENCING WORK OF ANY KIND. DO NOT SCALE FROM THIS DRAWING						