



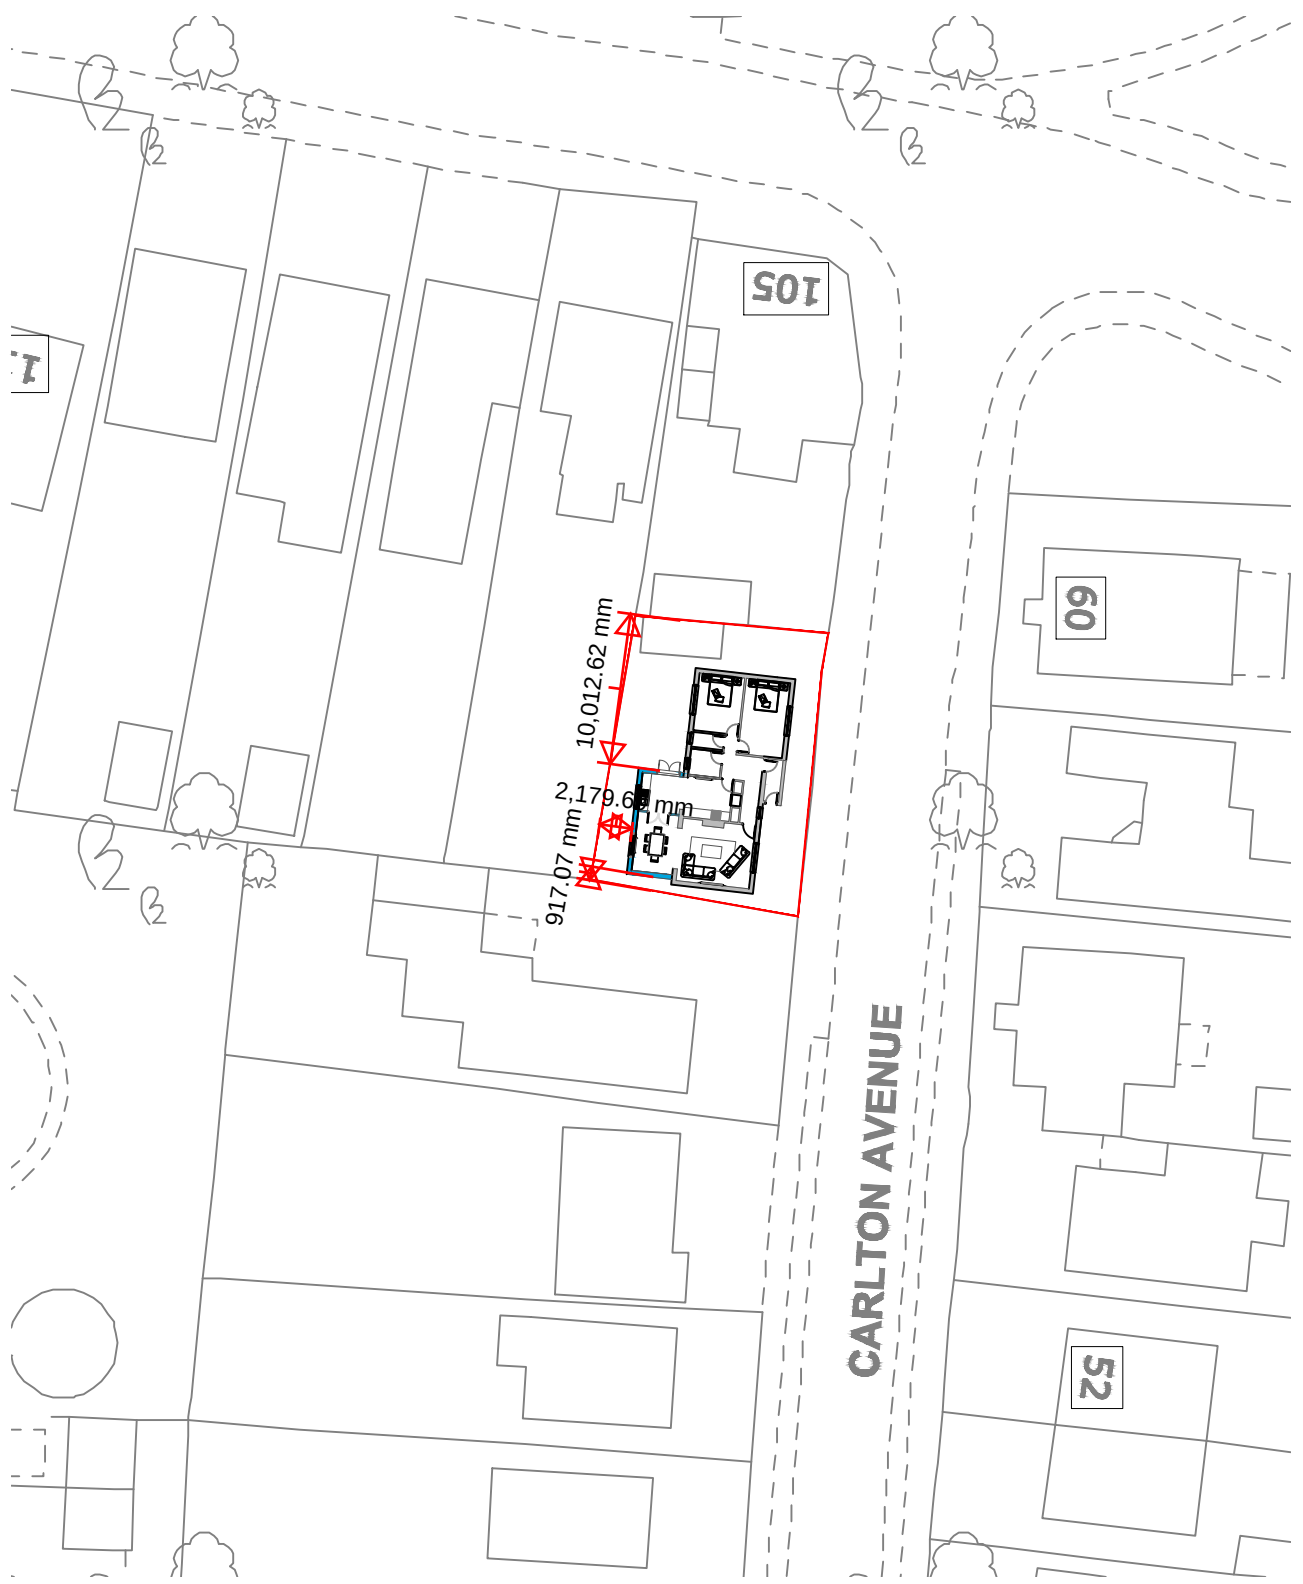


1
01 Proposed site Plan
1:500

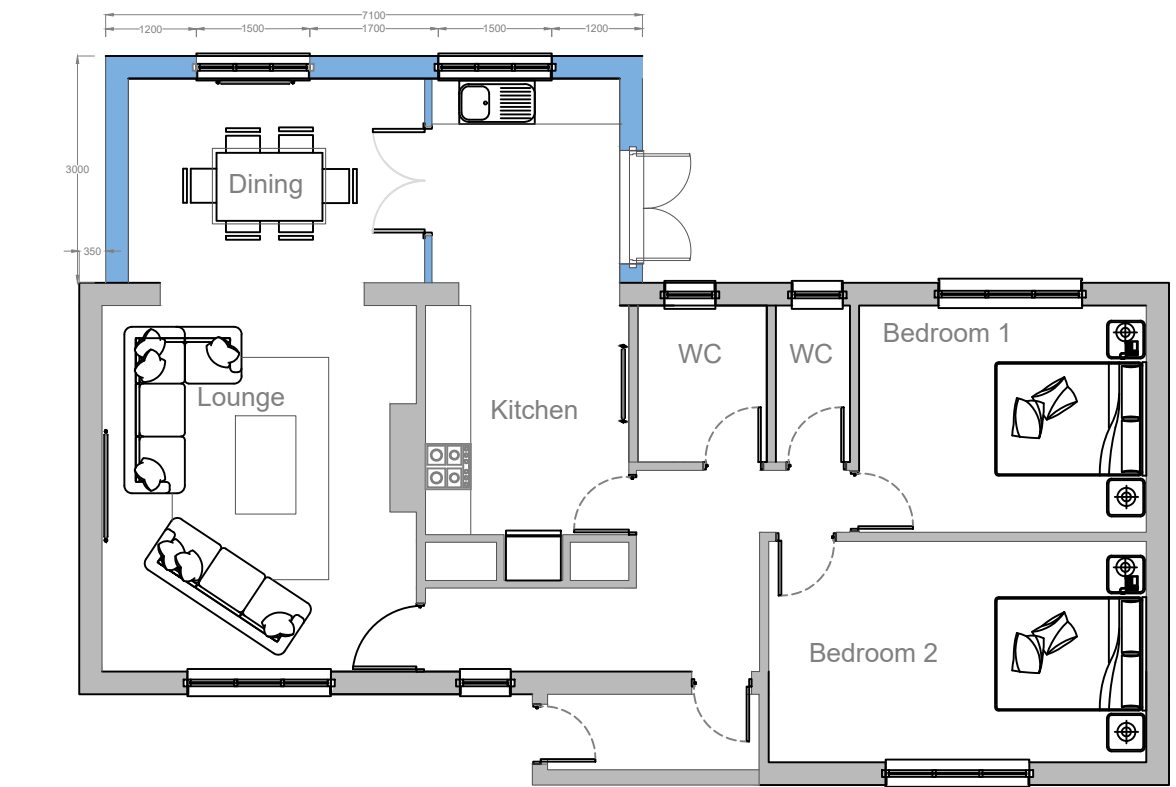

2
01 Proposed Floor Plan
1:100

GENERAL NOTES

- * These drawings are for planning purposes only and should not be used to build from, all measurements should be crossed referenced to site.
- * All materials proposed to match existing building.

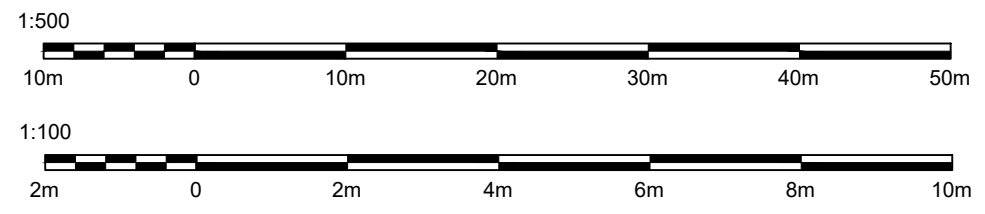

A 09/01/20PLANNING		
Rev	Date	Details
Issued for:		
PLANNING		
Project/Client:		
65 CARLTON AVENUE		Dwg No:
ALDWICK		102
-		Rev:
-		A
Drawing:		Scale:
PROPOSED SITE PLAN		VARIES @A3
PROPOSED FLOOR PLAN		
-		