



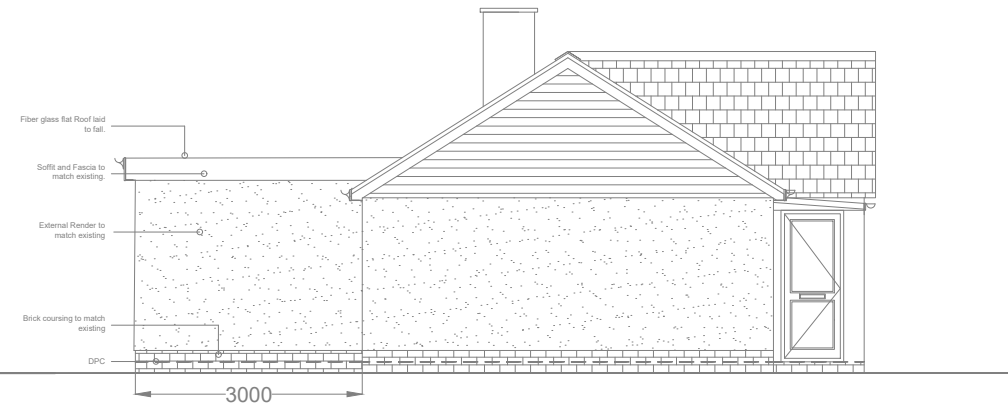

1
02 Proposed west elevation
1:100

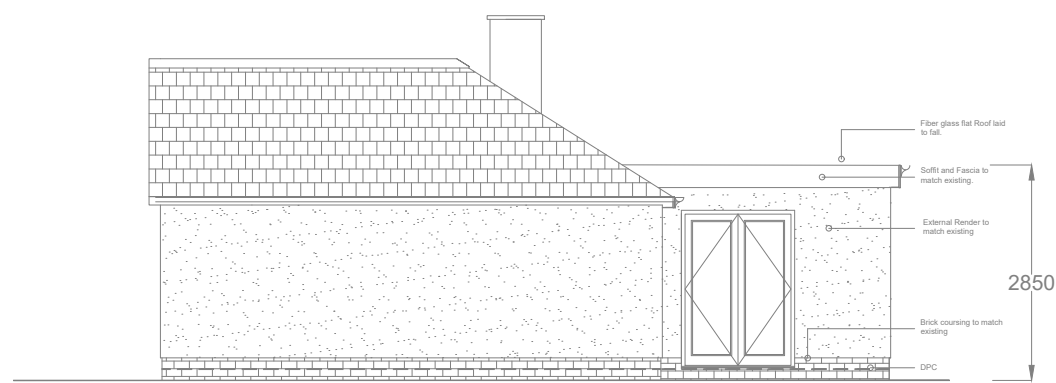


2
02 Proposed south elevation
1:100



3
02 Proposed North elevation
1:100



4
02 Proposed East elevation
1:100

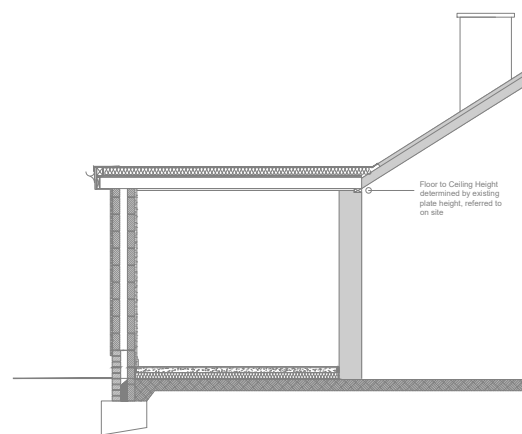


3
02 Proposed Section
1:100

GENERAL NOTES

- * These drawings are for planning purposes only and should not be used to build from, all measurements should be crossed referenced to site.
- * All materials proposed to match existing building.

1:100

 

A 09/01/20 PLANNING		
Rev.	Date	Details
Issued for:		
PLANNING		
Project/Client:		
65 CARLTON AVENUE		
ALDWICK		
-		
Drawing:		
PROPOSED ELEVATIONS		
-		
-		
Dwg No: 103		
Rev: A		
Scale: 1:100 @A3		