

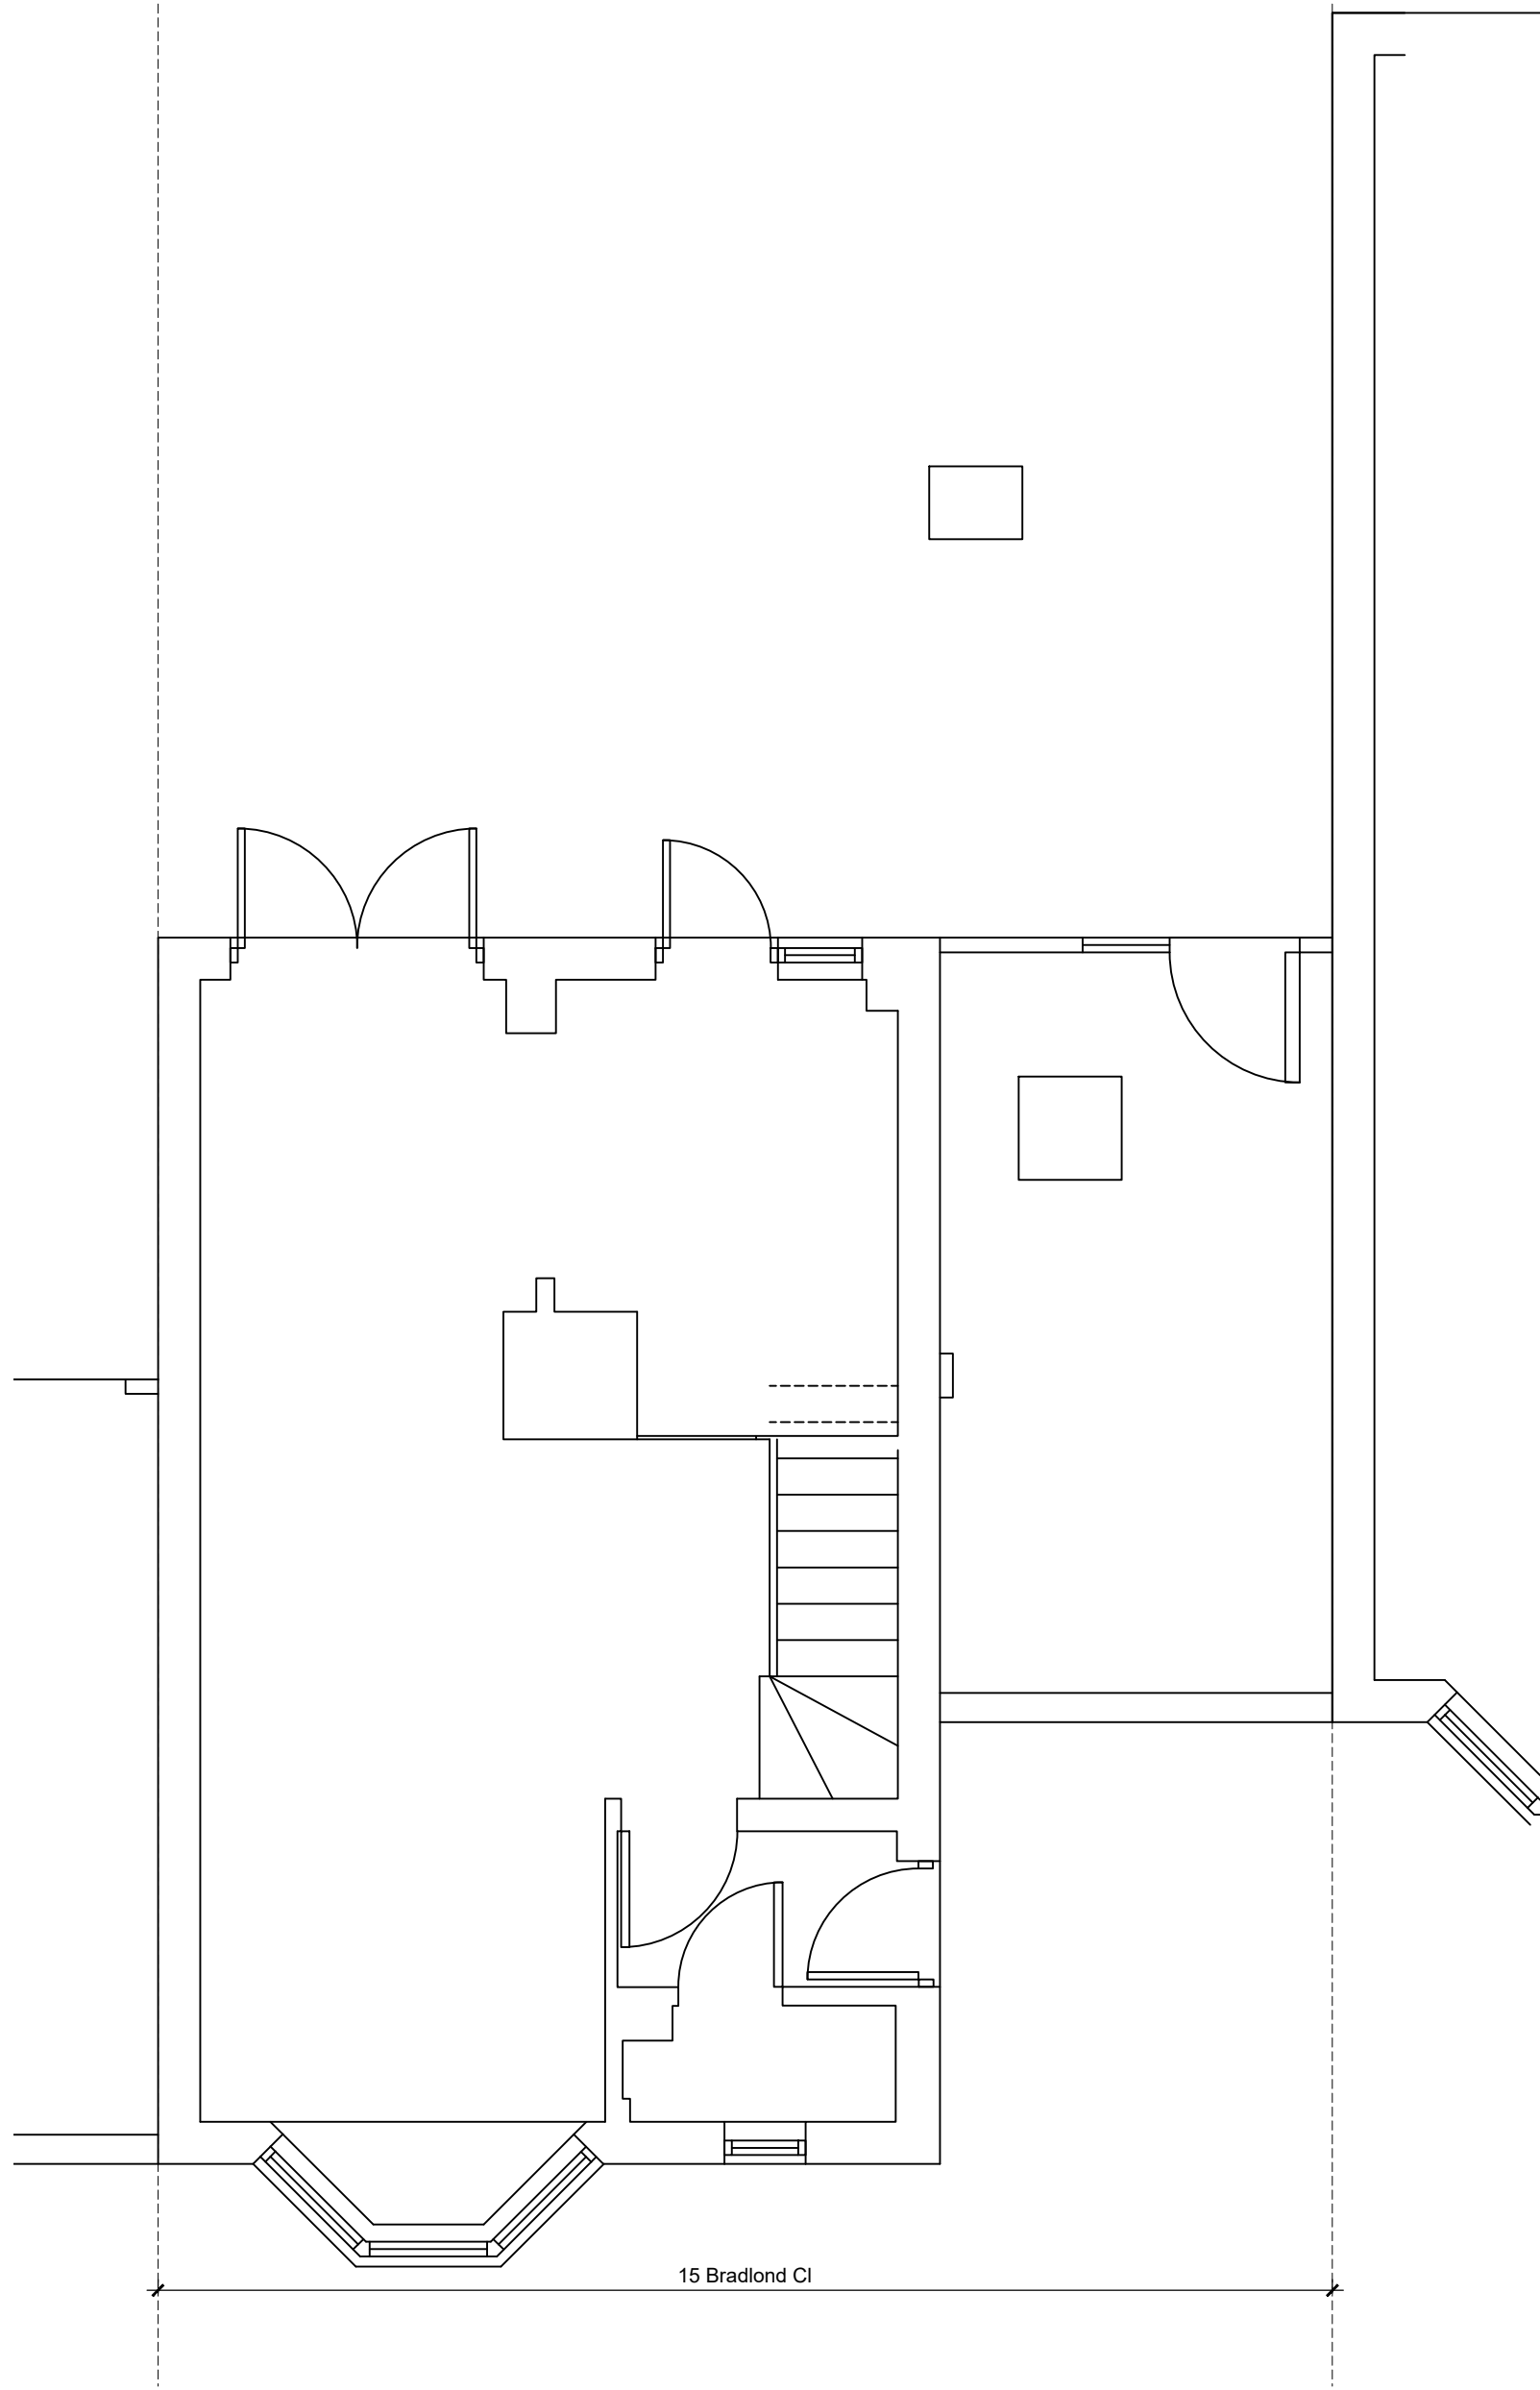


CDM 2015 Health & Safety Information


This information relates only to 'Significant Hazards' identified on this drawing and is to be read in conjunction with the Designer's Hazard Register.

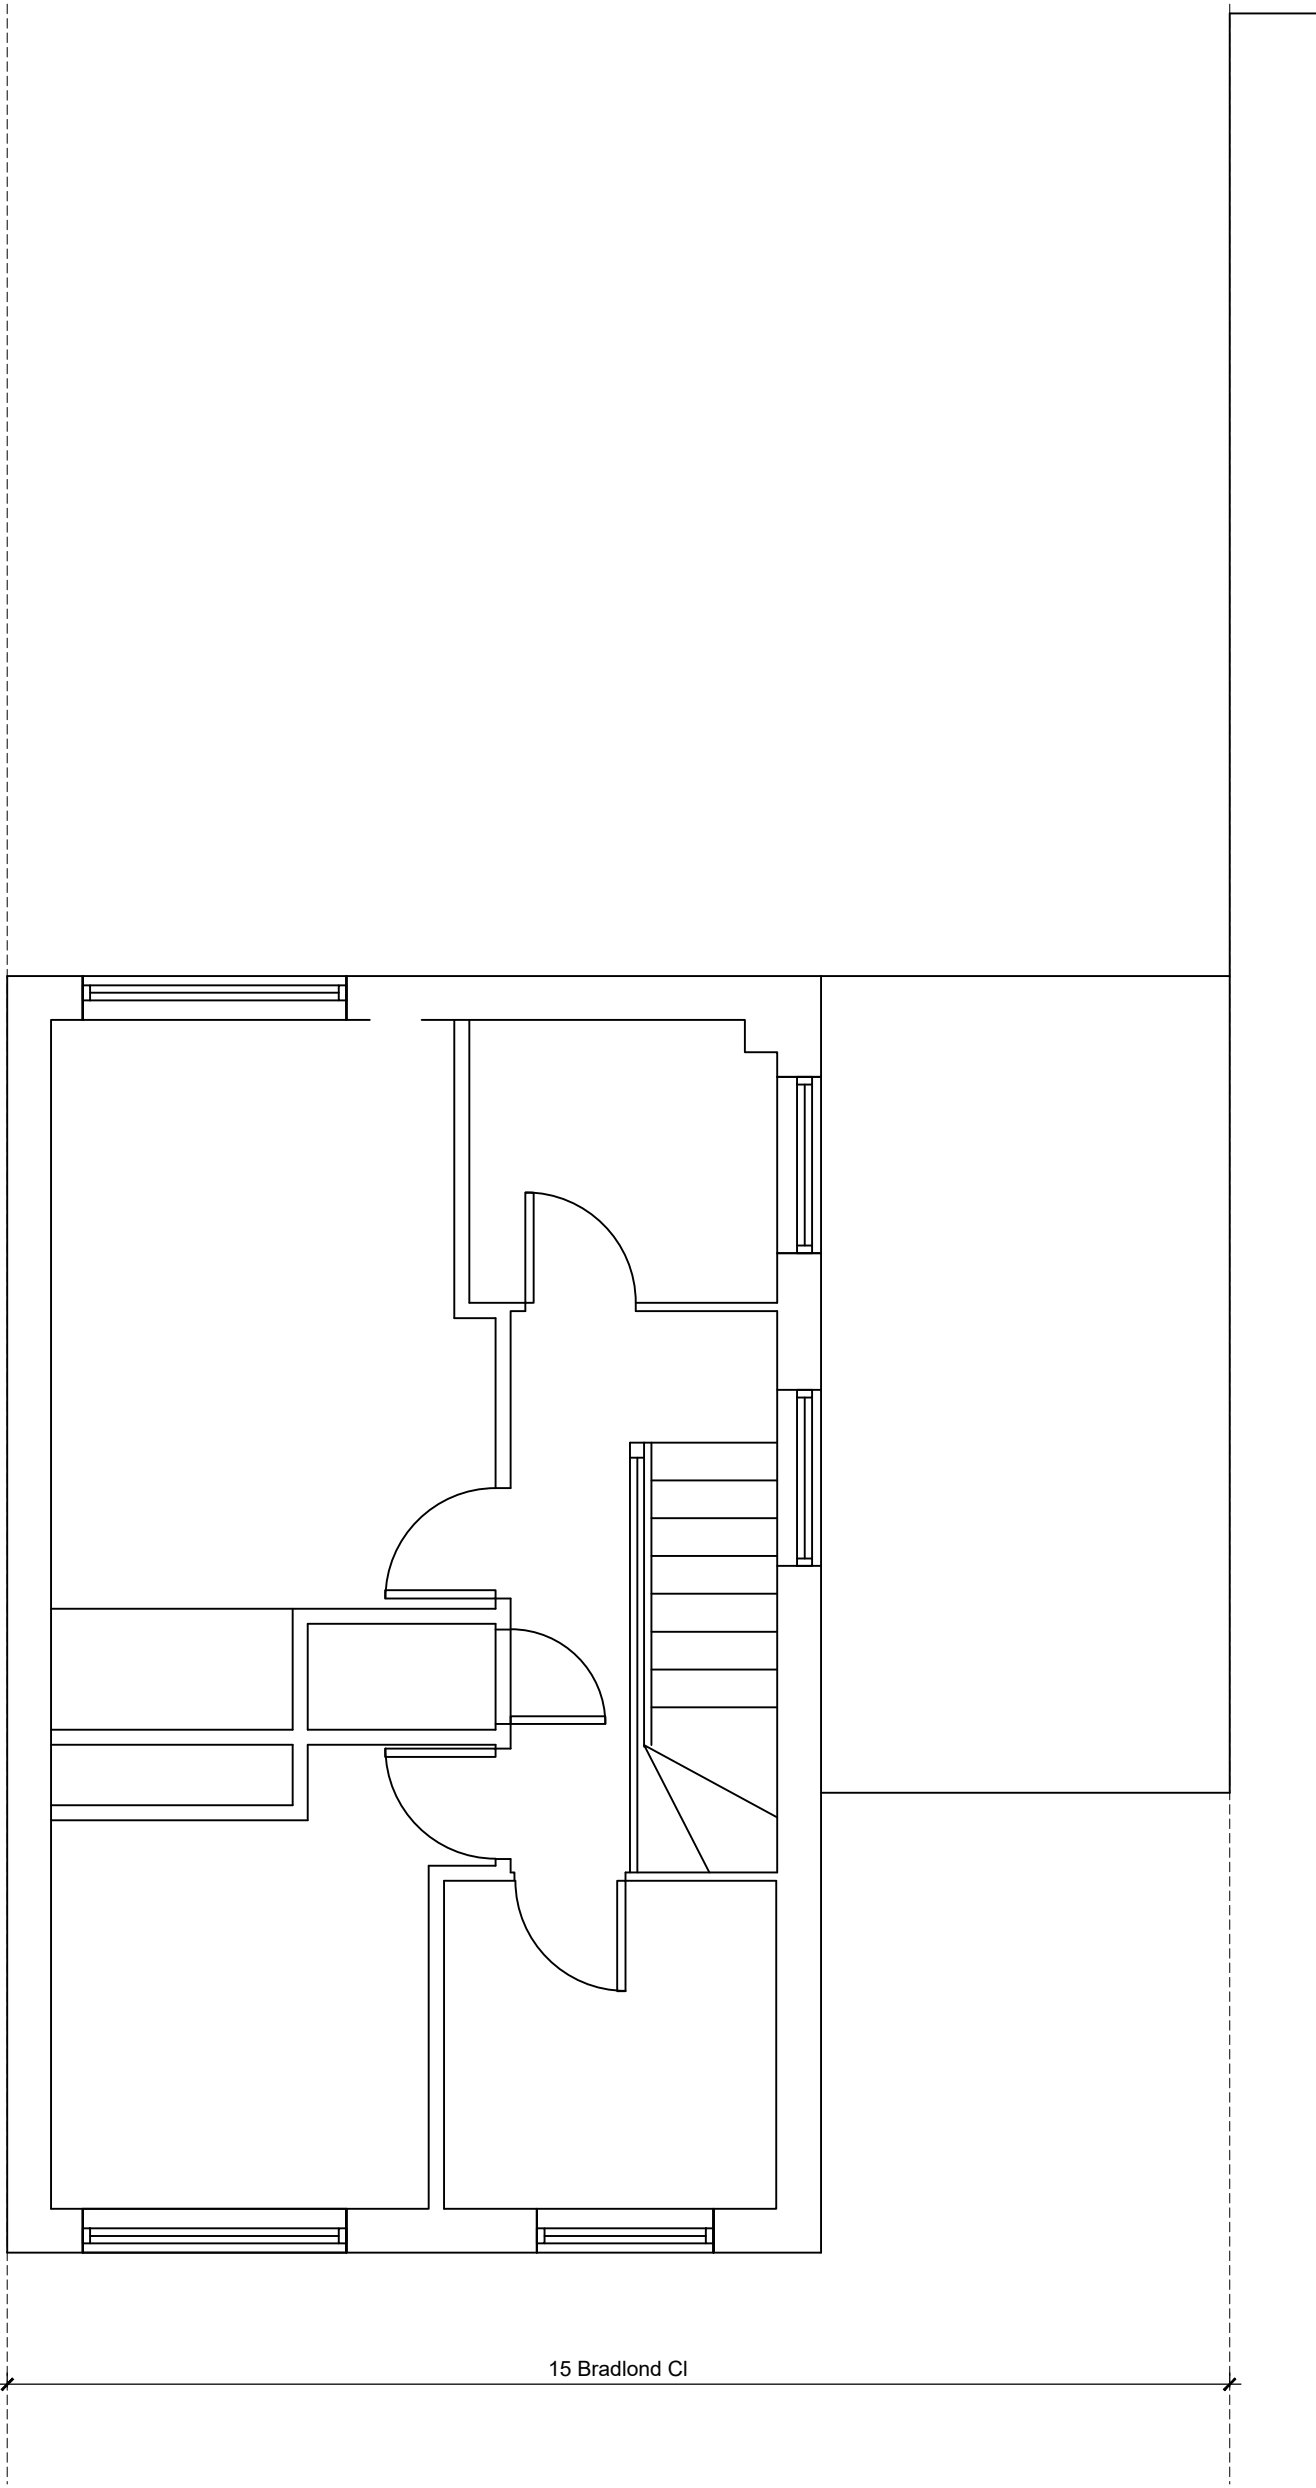

Existing Ground Floor Plan
Scale 1:50

 



Existing First Floor Plan
Scale 1:50

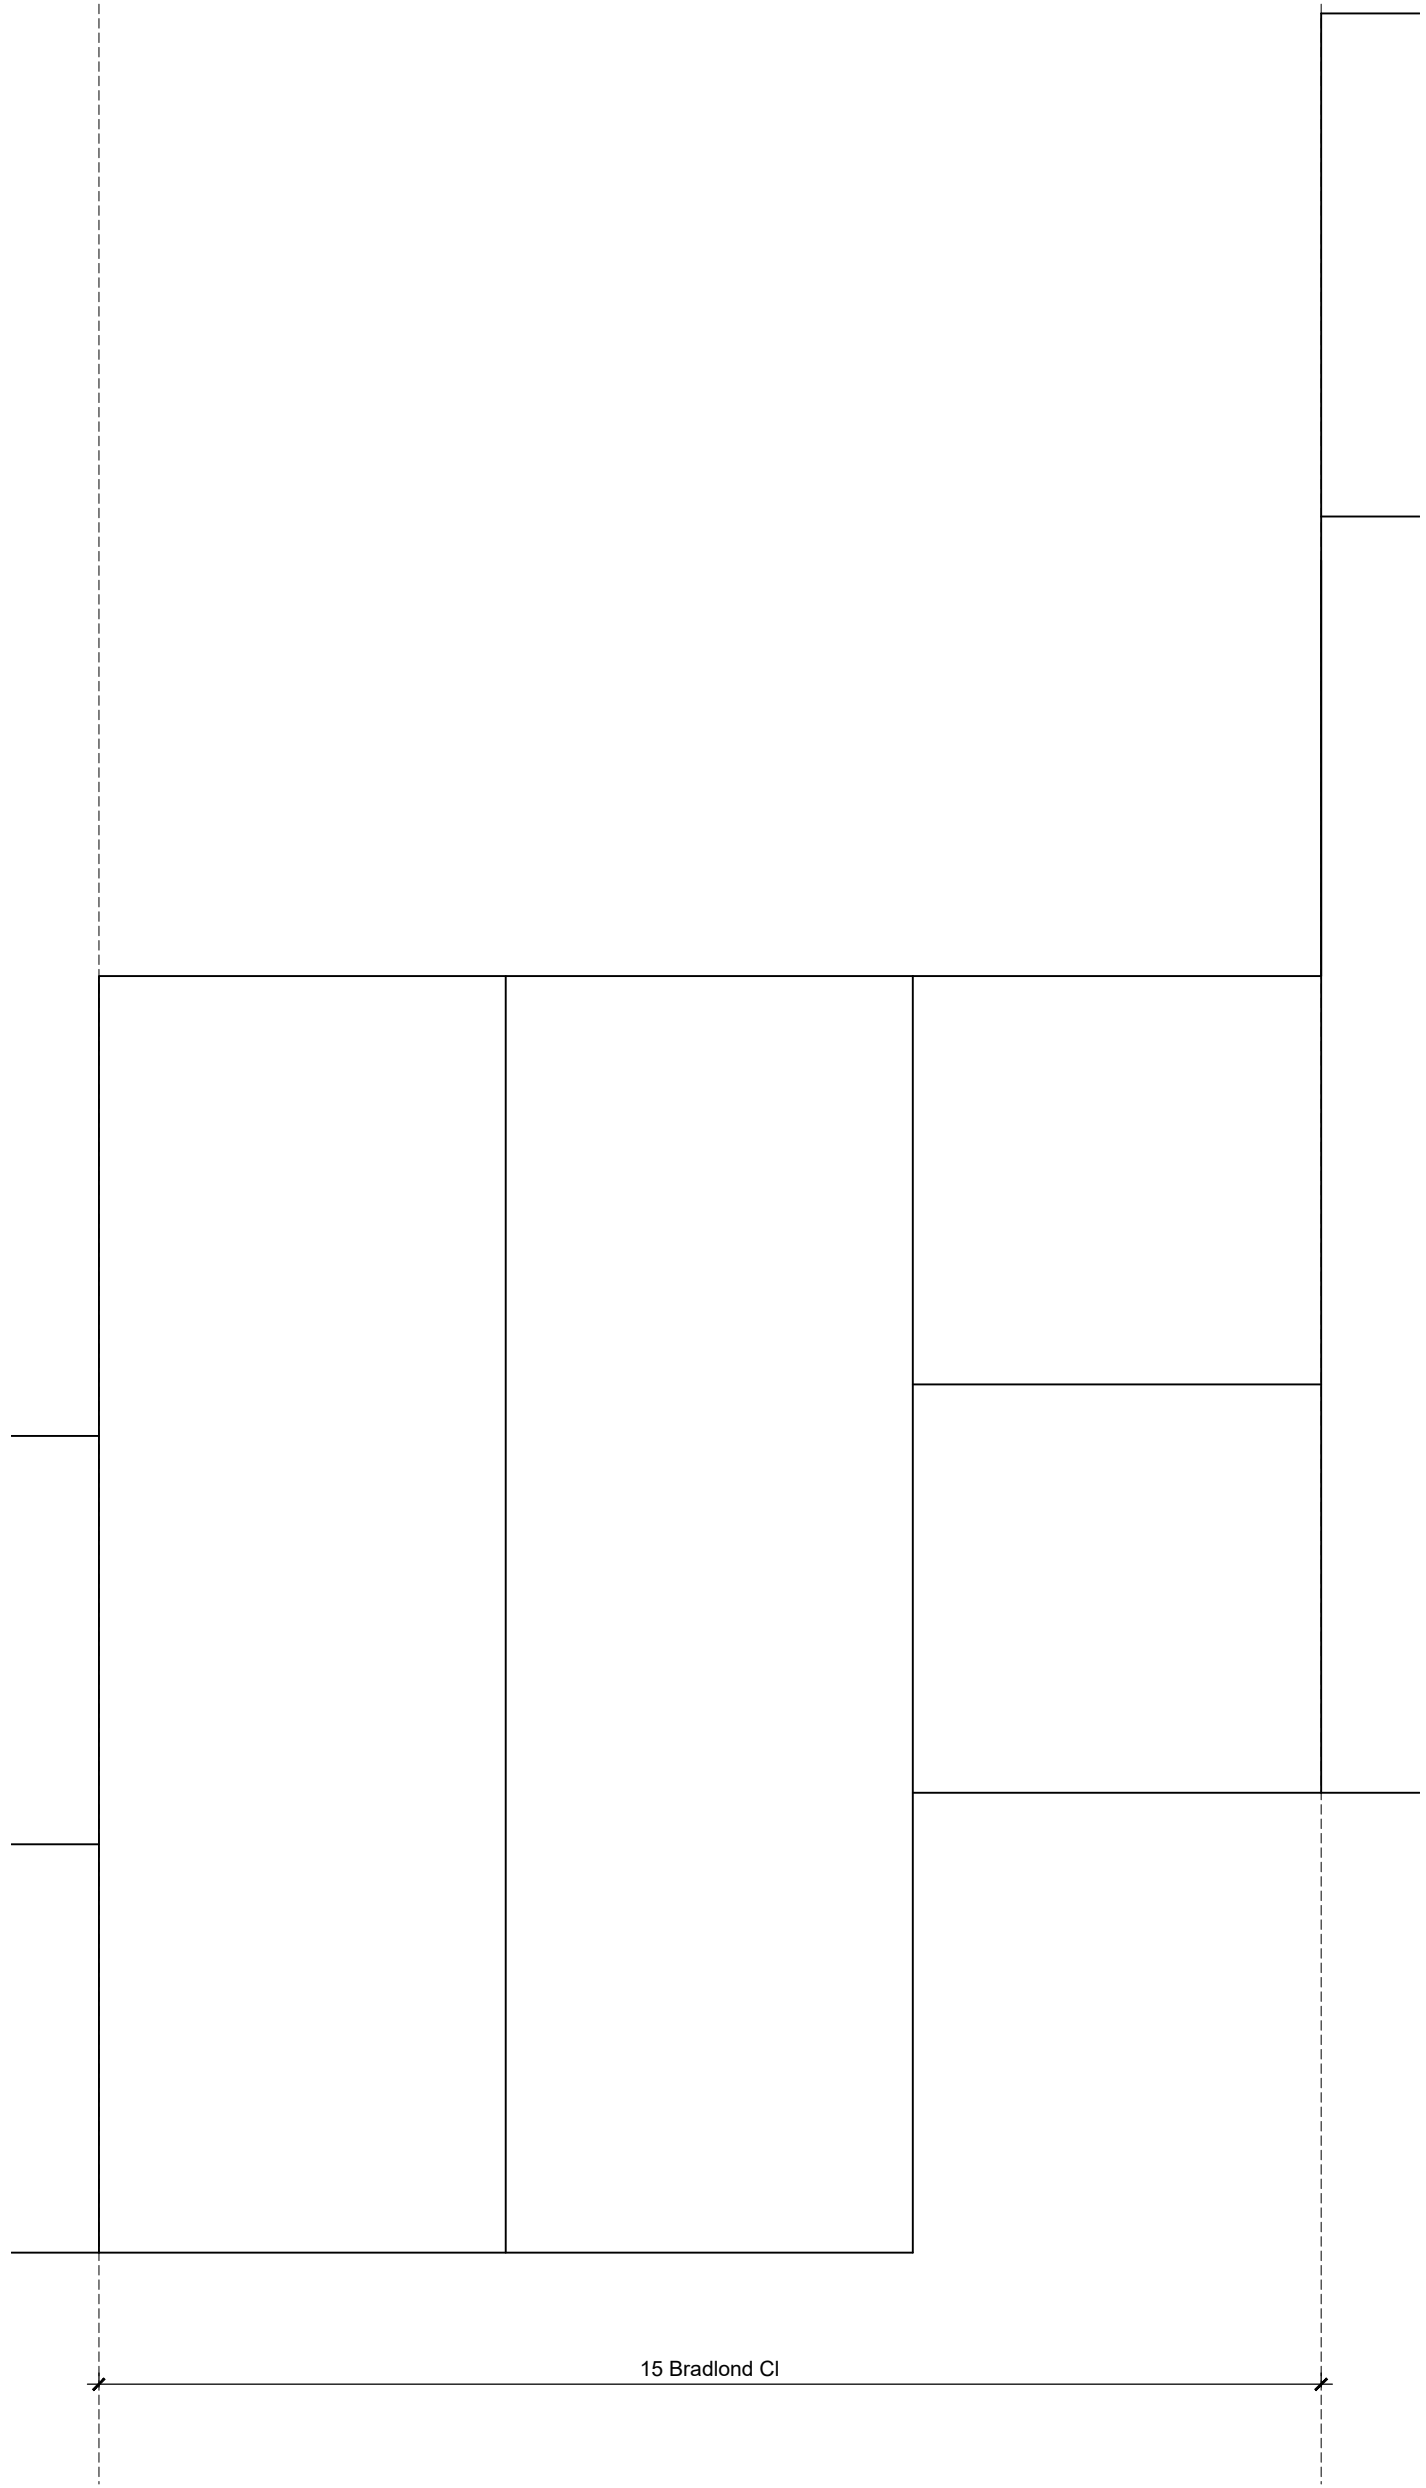


Existing Roof Plan
Scale 1:50



Existing South East Elevation
Scale 1:100

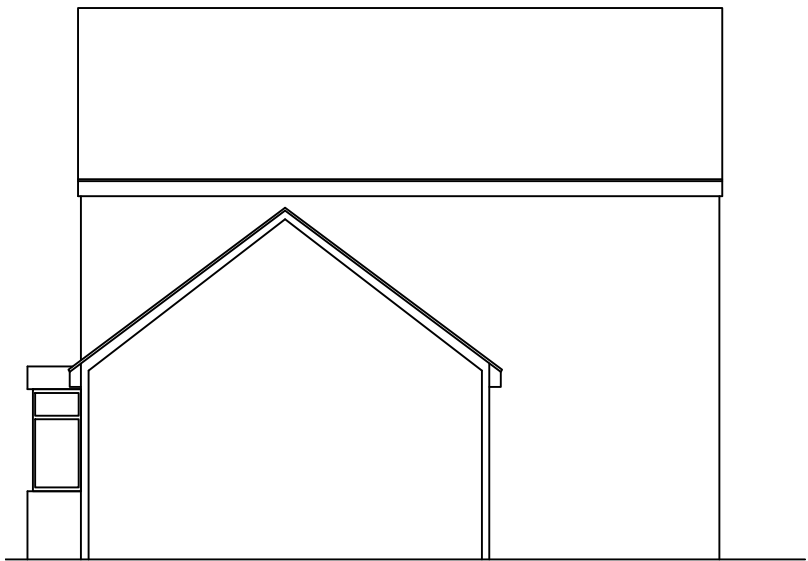 

Existing South West Elevation
Scale 1:100

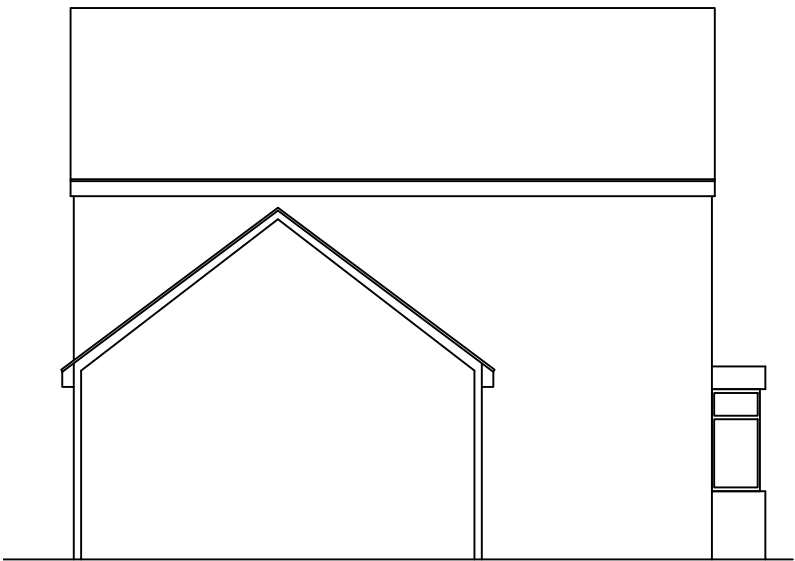

Existing North East Elevation
Scale 1:100

Rev	Date	Revision Details	Dr	Ch
-----	------	------------------	----	----

Client's Name
Victoria Coe

Job Title
15 Bradlond Close

Drawing Title
Existing Plans and Elevations

Scale
1:50 @ A1 / 1:100 @ A3



Drawn	Checked	Date
SM	SM	27.05.22

Job No	Drawing No	Rev
2022	5-0202	

Status
APPROVAL