


FRONT ELEVATION


SIDE (EAST) ELEVATION

REAR ELEVATION


SIDE (WEST) ELEVATION

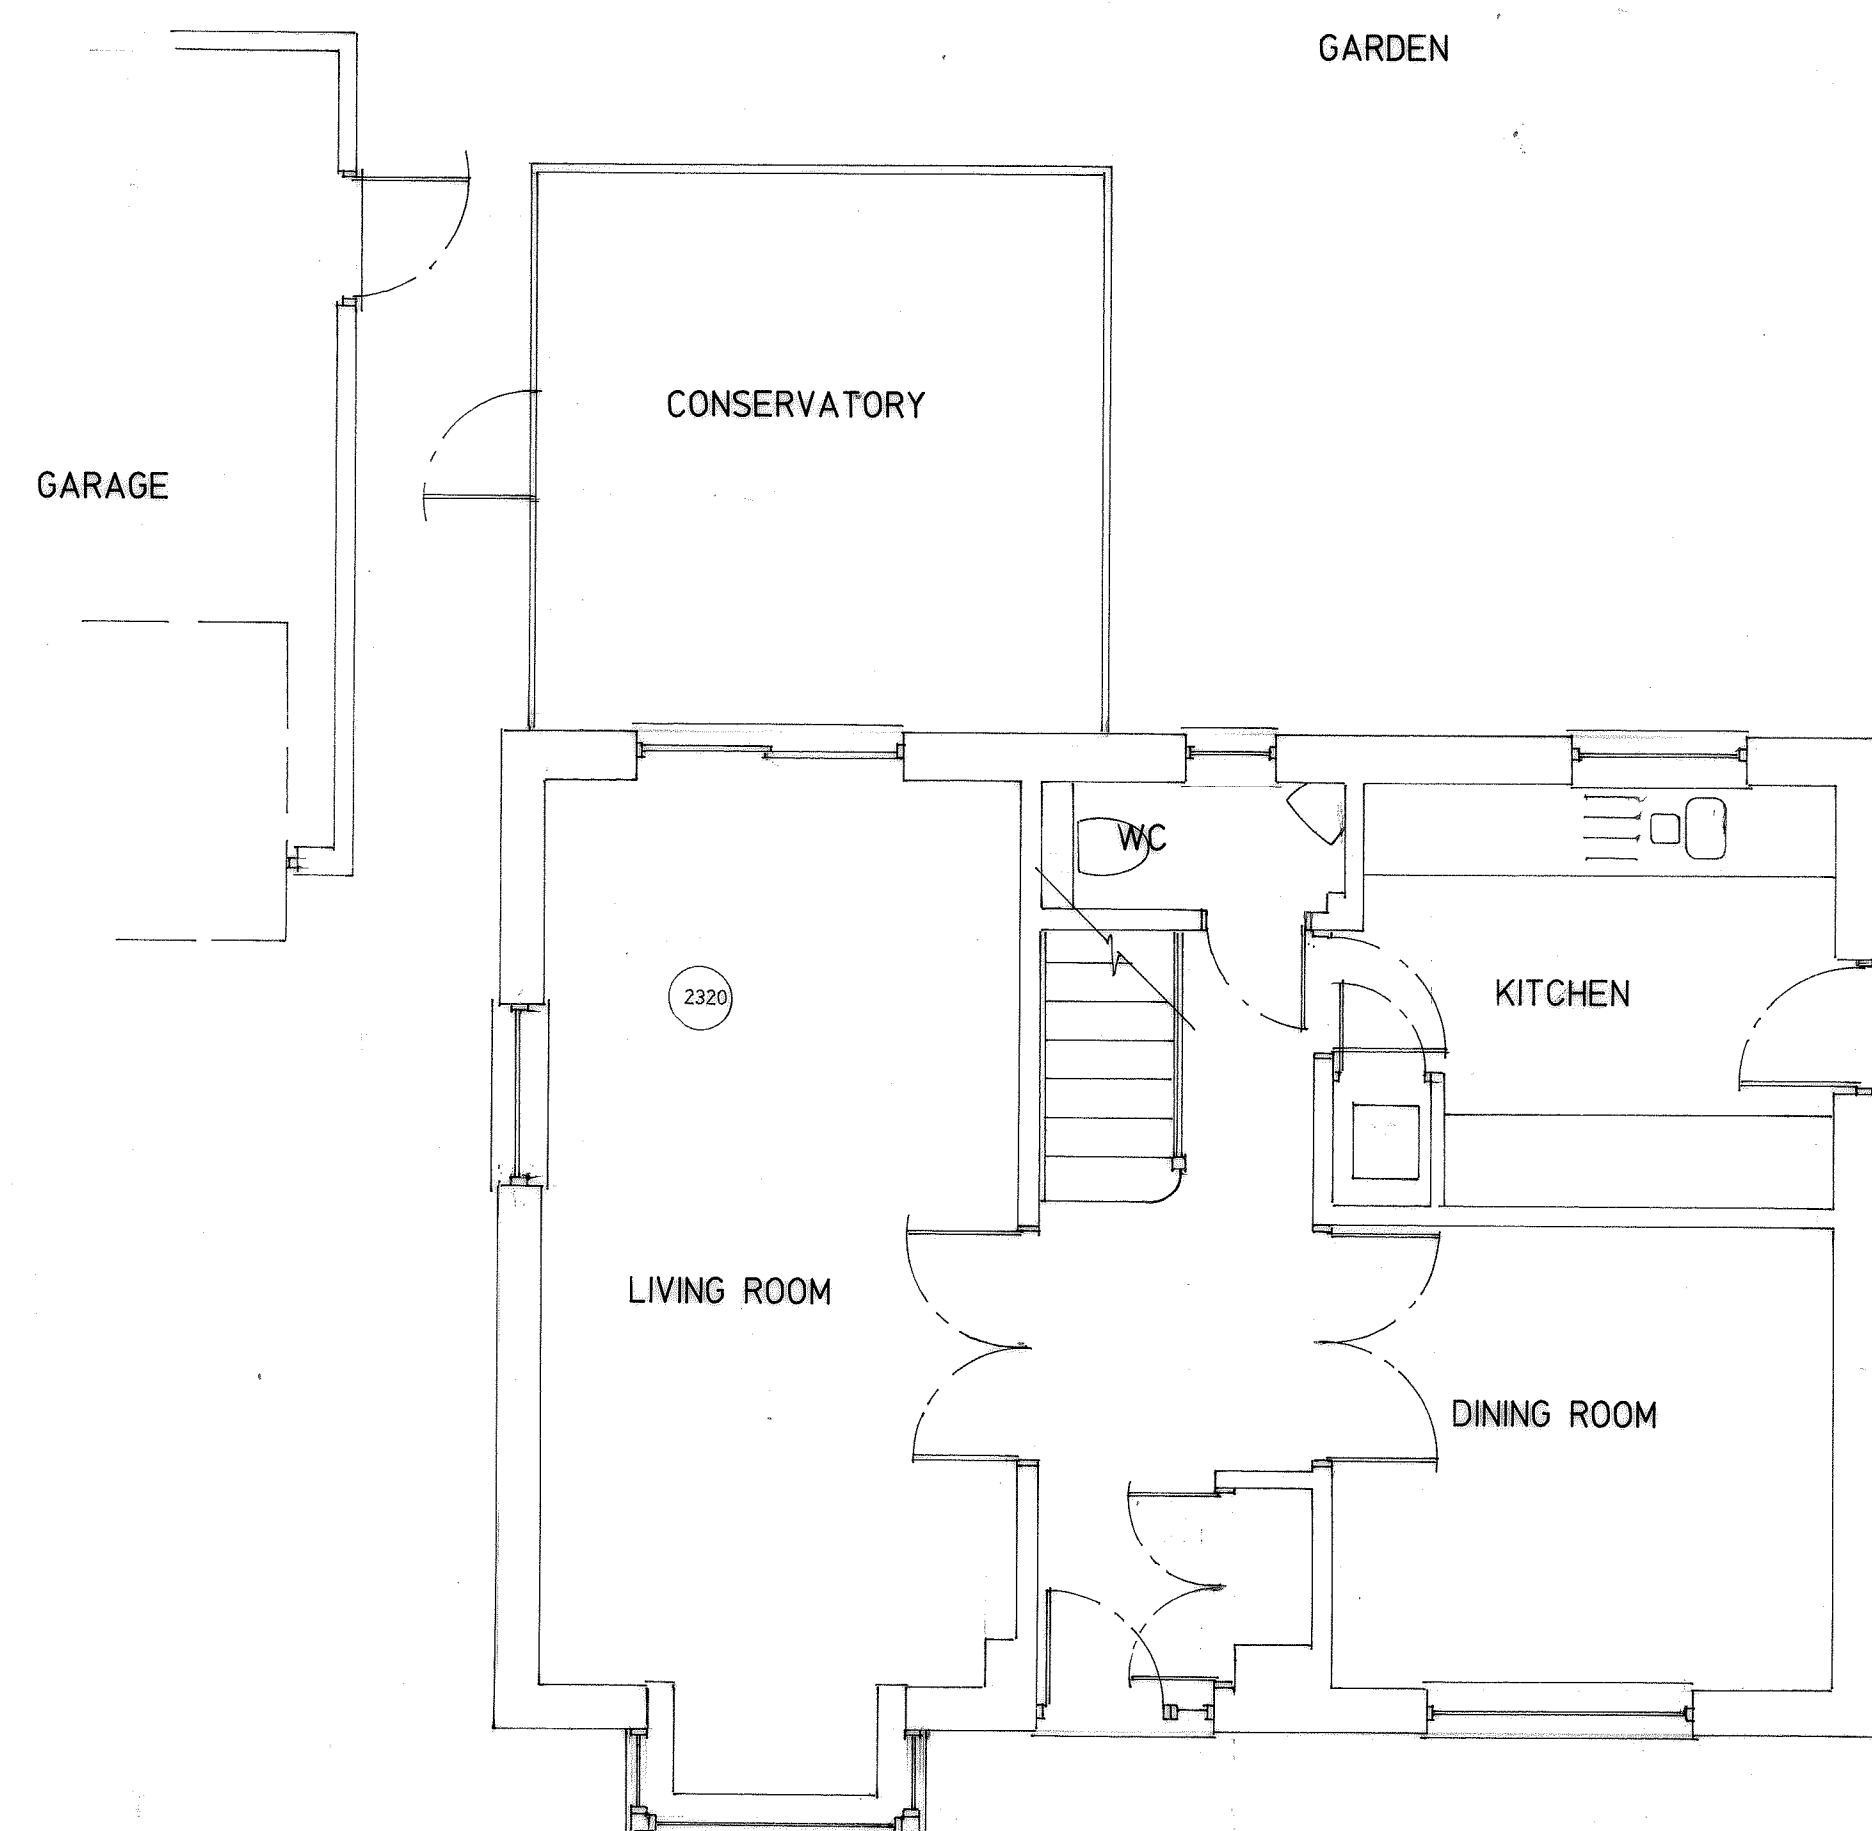

GROUND FLOOR

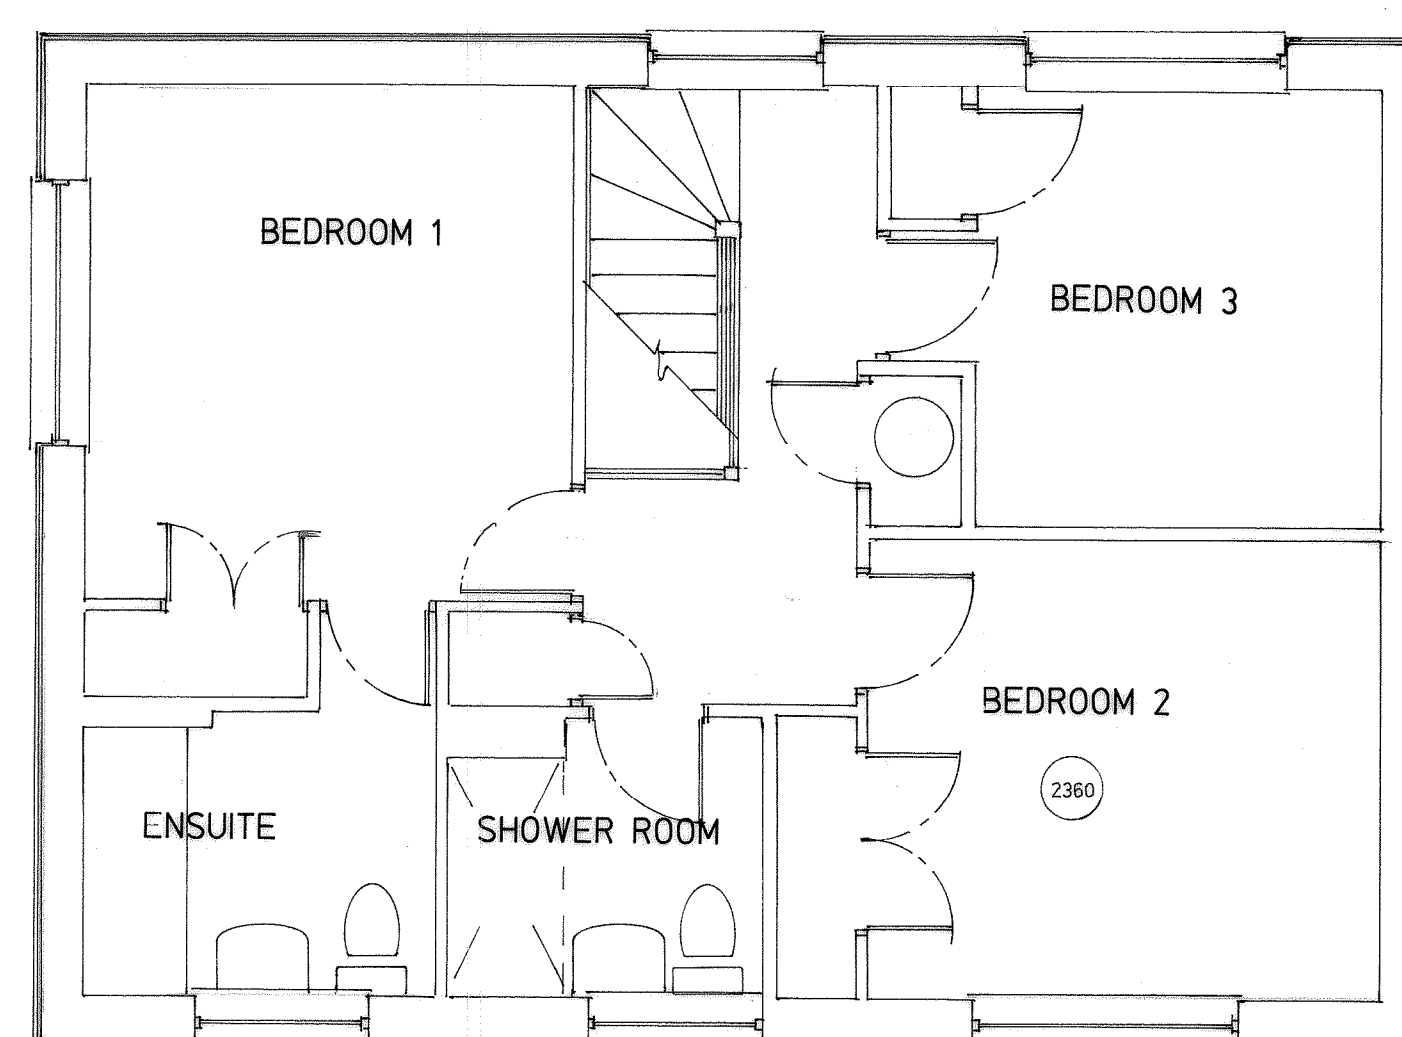

FIRST FLOOR

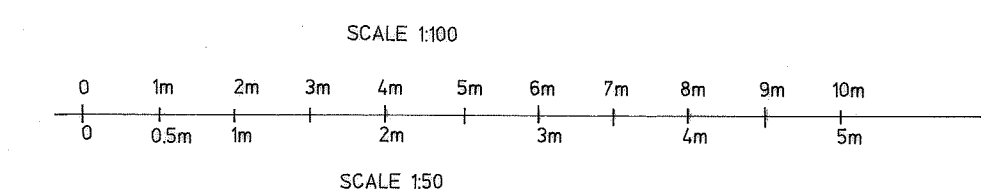

TWO STOREY EXTENSION AND ALTERATIONS


56 ALDWICK FIELDS
BOGNOR REGIS
WEST SUSSEX
PO21 3TT

MR & MRS HOPKINS

DRAWING: EXISTING PLANS & ELEVATIONS

SCALE: 1:50 1:100

DRG No. 1097/1 **DATE:** APRIL 2017

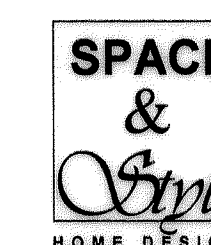

Space & Style Home Design
Cornerways,
Gomer Lane,
Alverstoke,
Hampshire
PO12 2QW
www.spaceandstyle.co.uk
Tel: 02392 525 100

This drawing is to be read in conjunction with any accompanying calculations, drawings, notes or specification. All dimensions on site supersede drawing and to be checked and verified by contractor prior to ordering materials. Any discrepancies or changes to be referred to Space & Style Home Design.

© Copyright 2017 this drawing cannot be copied, reproduced or used without the consent of Space & Style Home Design.