



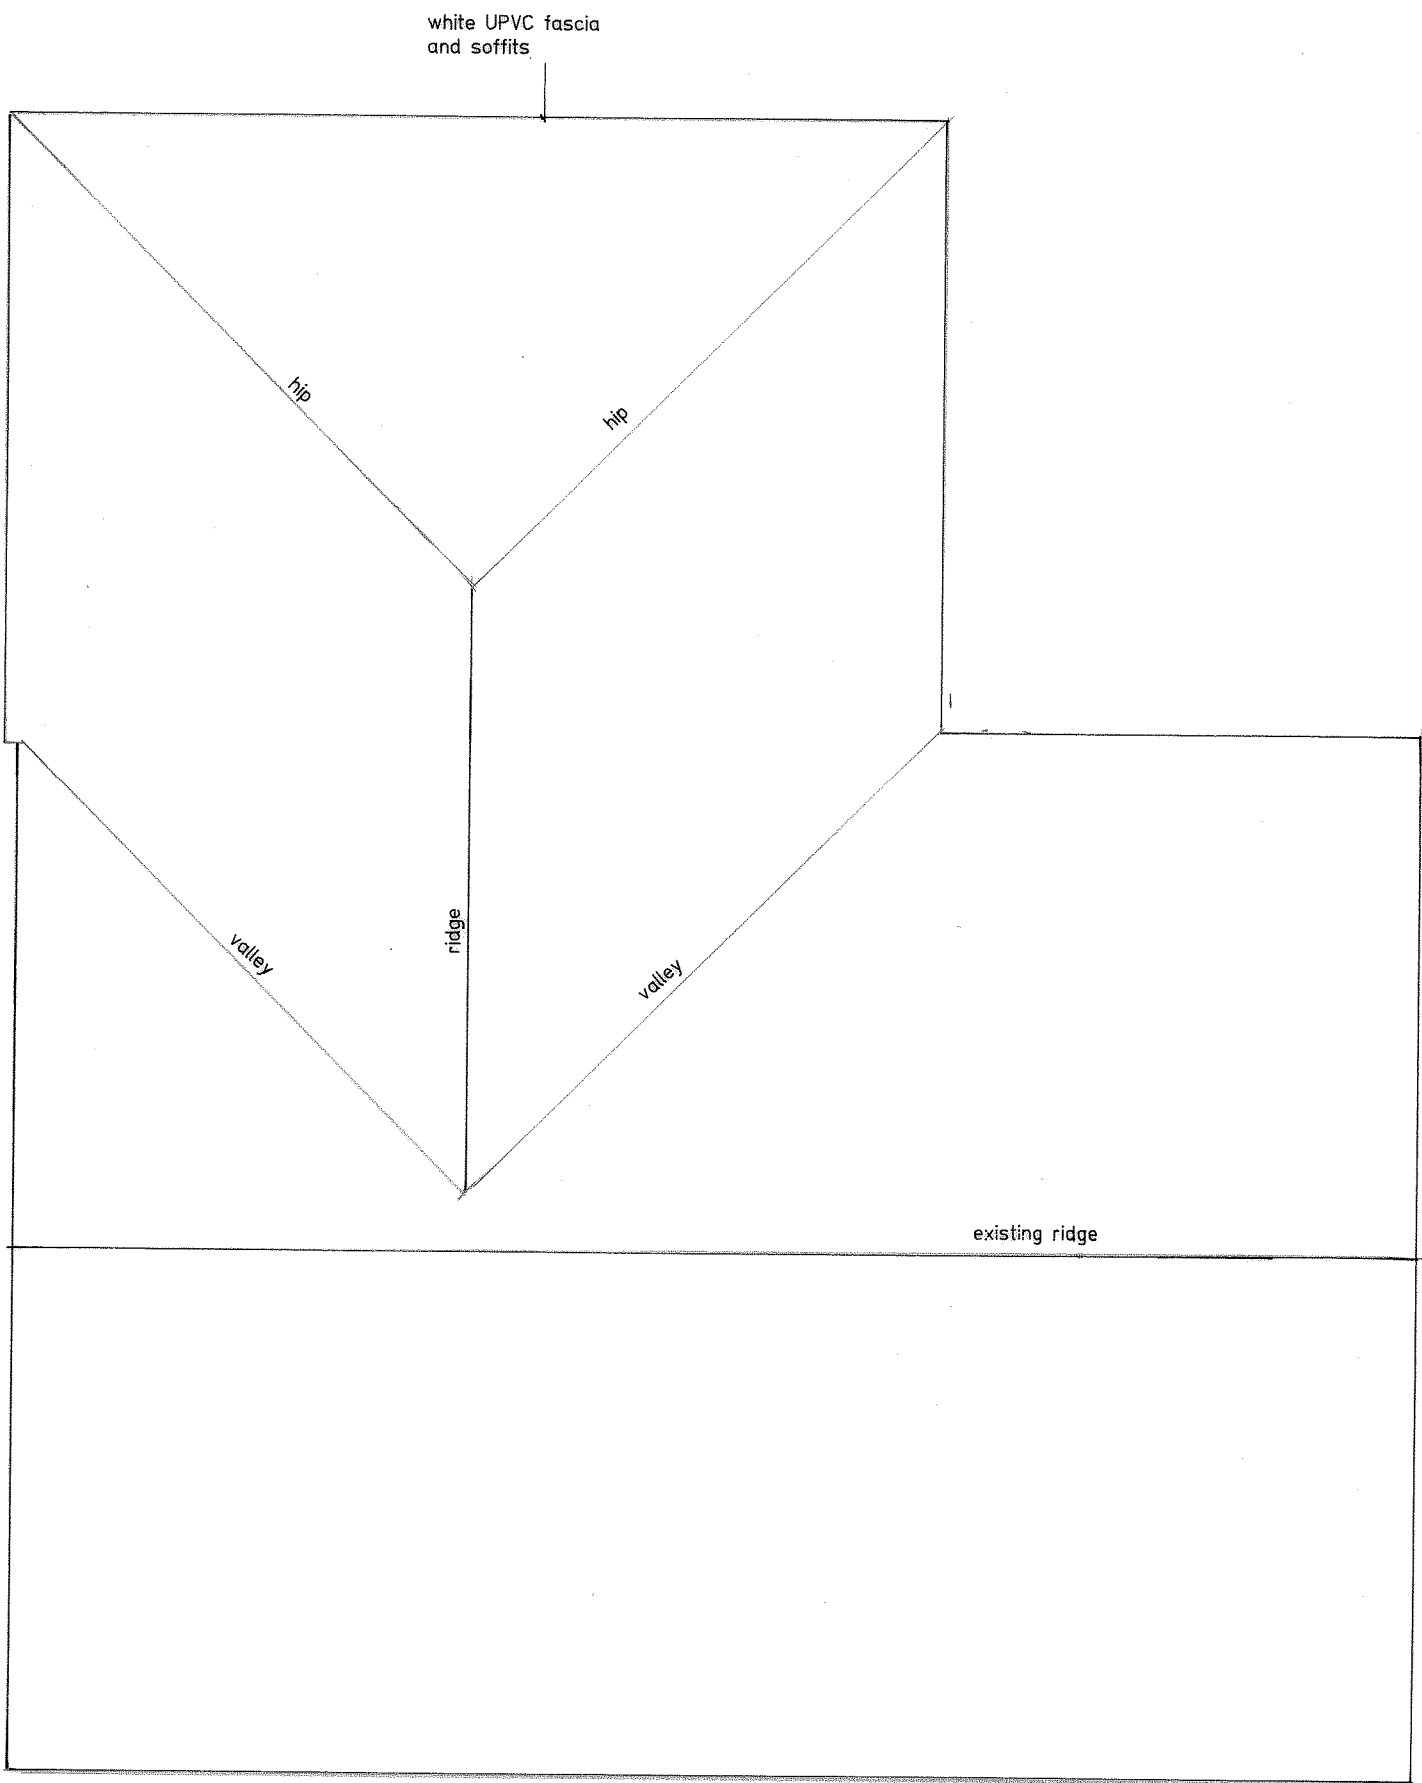

ROOF PLAN

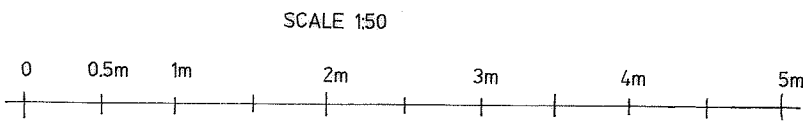


TWO STOREY EXTENSION
AND ALTERATIONS

56 ALDWICK FIELDS
BOGNOR REGIS
WEST SUSSEX
PO21 3TT

MR & MRS HOPKINS

DRAWING: PROPOSED ROOF PLAN
SCALE: 1:50
DRG No. 1097/3 **DATE:** MAY 2017

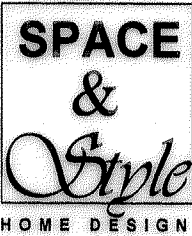

Space & Style Home Design
Cornerways,
Gomer Lane,
Alverstoke,
Hampshire
PO12 2QW
Tel: 02392 525 100
www.spaceandstyle.co.uk

This drawing is to be read in conjunction with any accompanying calculations, drawings, notes or specification. All dimensions on site supersede drawing and to be checked and verified by contractor prior to ordering materials. Any discrepancies or changes to be referred to Space & Style Home Design.

© Copyright 2017 this drawing cannot be copied, reproduced or used without the consent of Space & Style Home Design.