

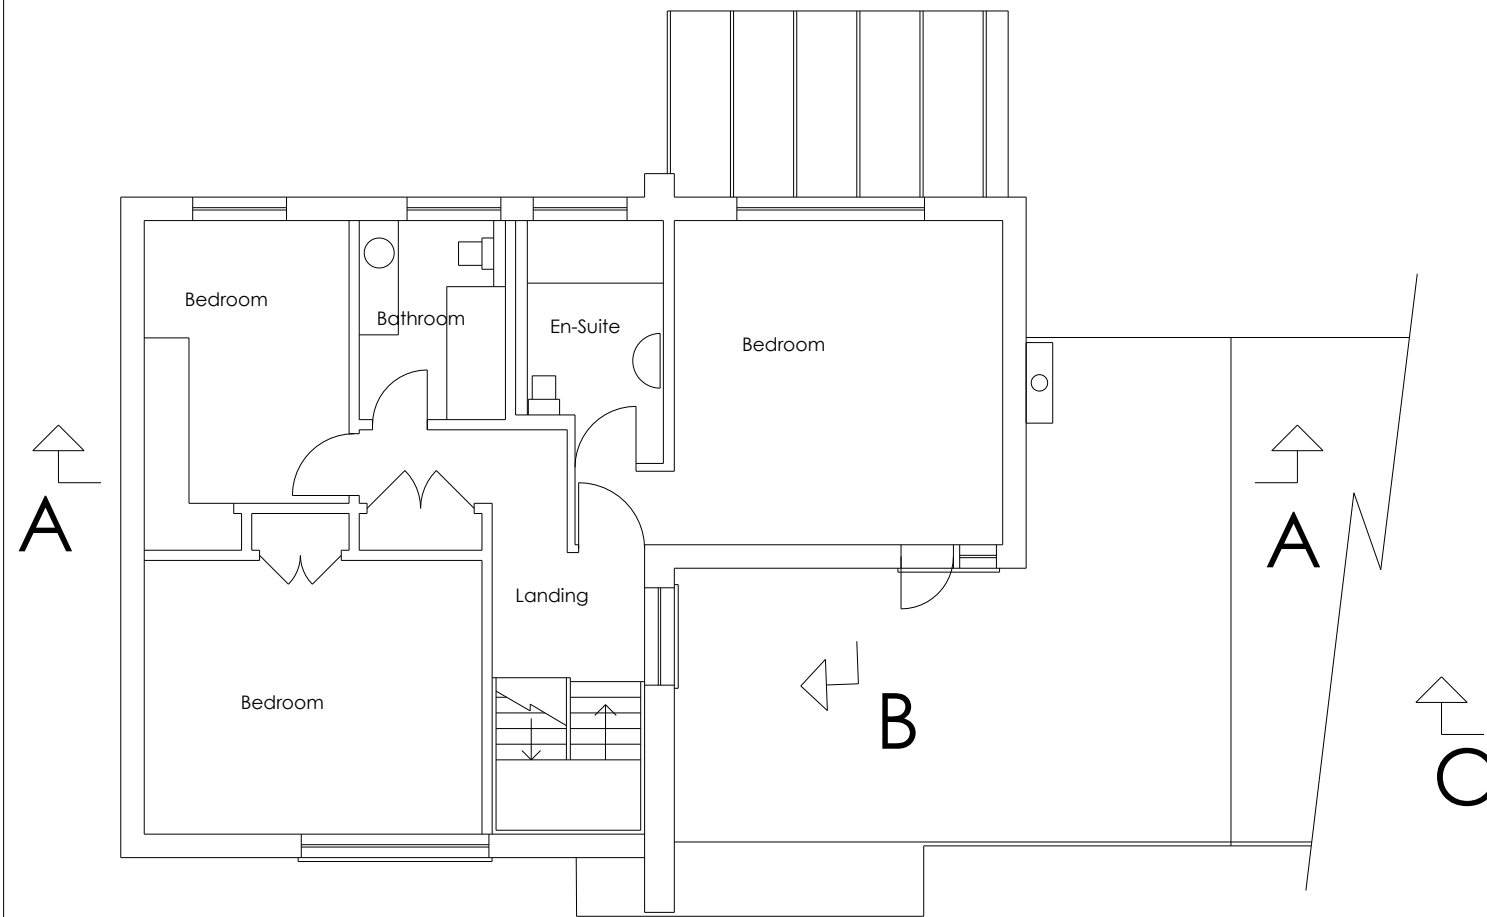


0 1 2 3 4 5m
1:100 Scale (at A3)

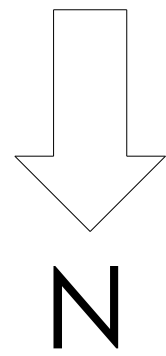

EXISTING PLAN

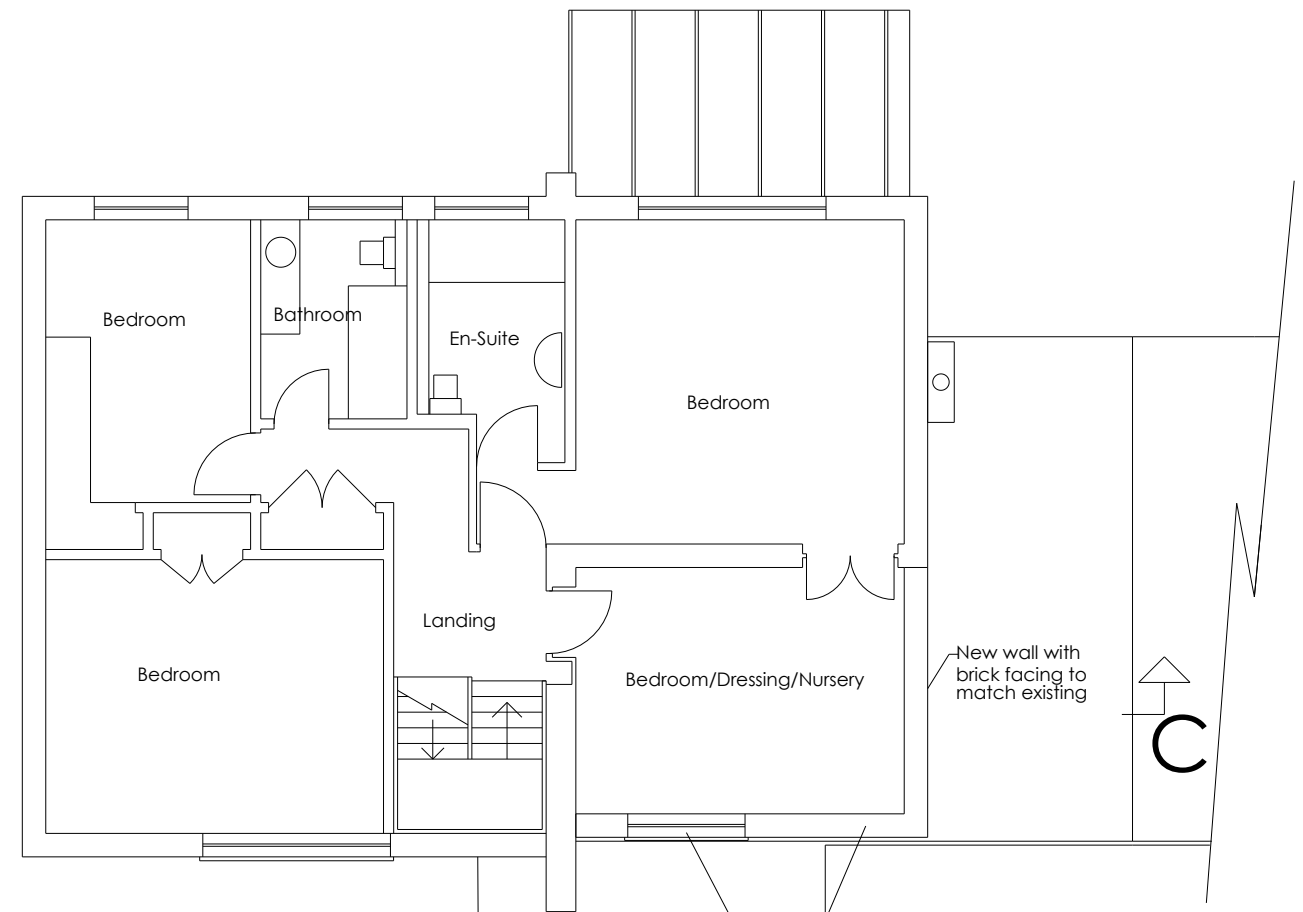

PROPOSED PLAN

Proposed first floor extension

10 Aldwick Place, Bognor Regis, PO21 4AD

Floor Plans

drawing no. no. 10 - 001

date