





Front Elevation Proposed (South)
Scale 1:100

New white uPVC
windows and door

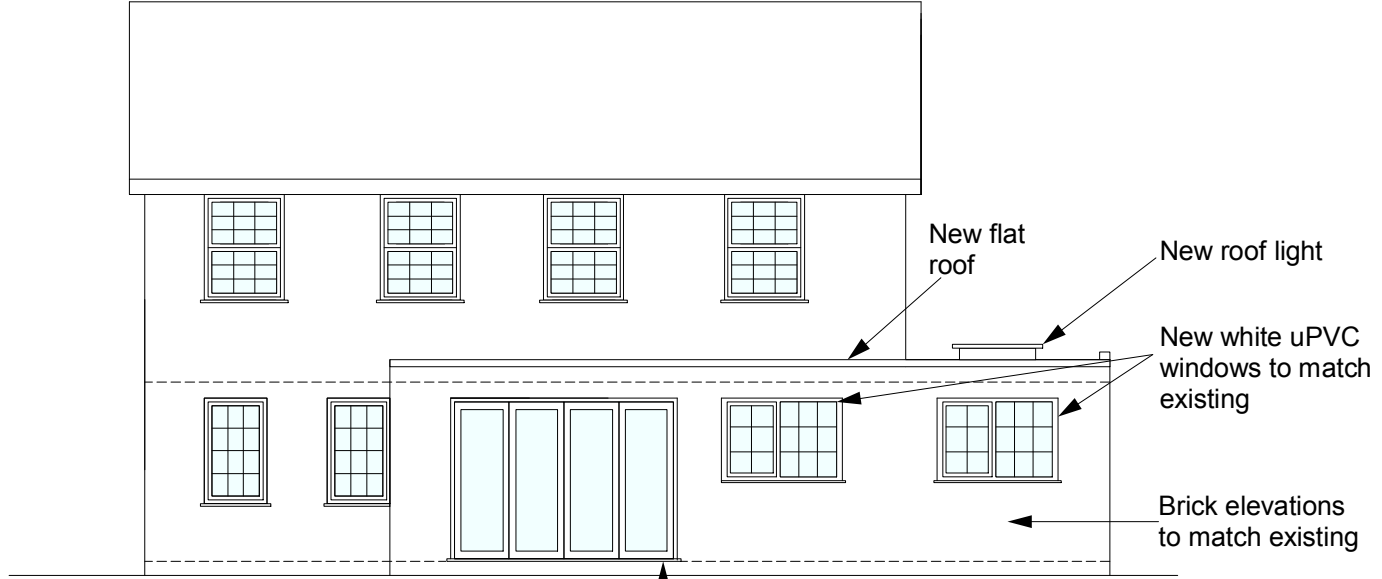


Rear Elevation Proposed (North)
Scale 1:100

New 4 section folding door
arrangement to fit into new
structural opening.

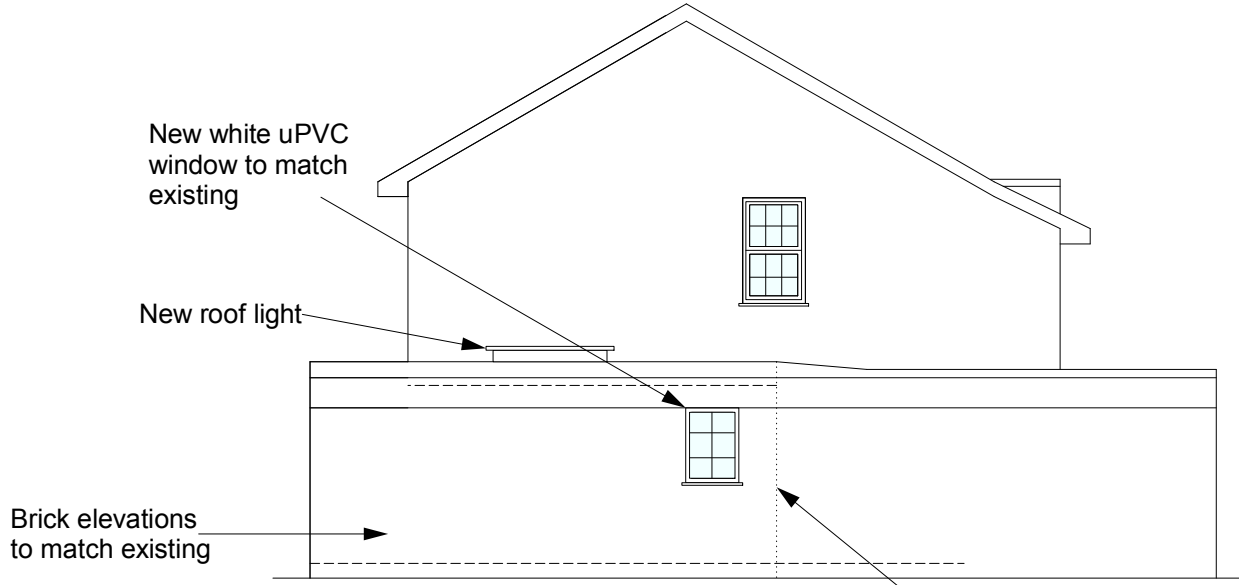

Side Elevation Proposed (West)
Scale 1:100

Dotted line to
show end position of
existing garage

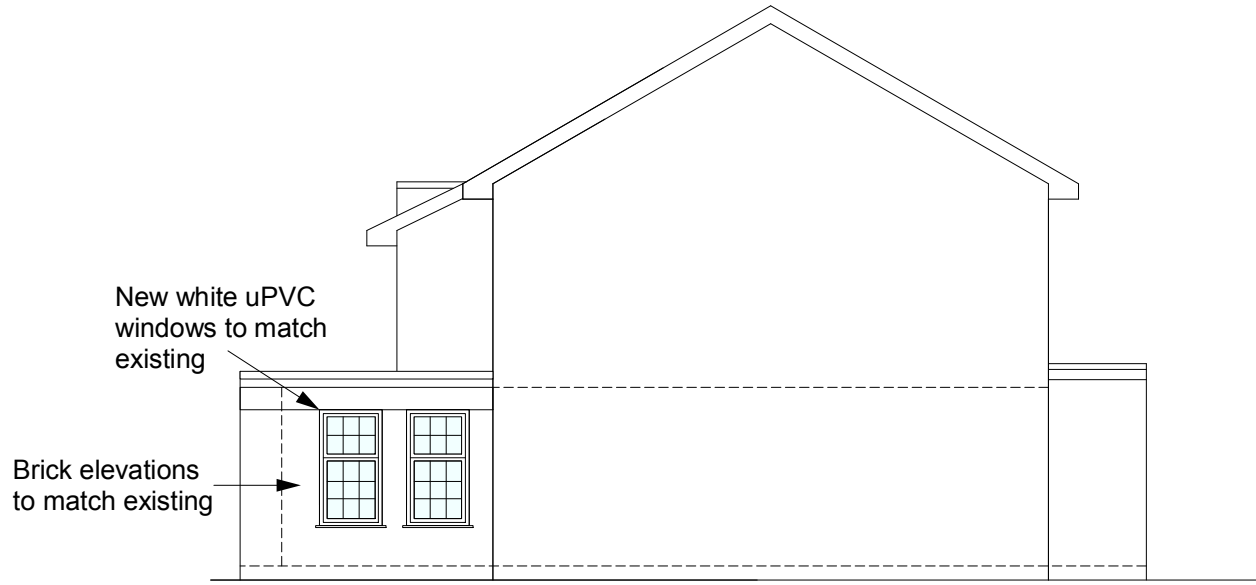

Side Elevation Proposed (East)
Scale 1:100

All dims and details to be checked on site prior to any commencement of work. This plan is not a full specification or schedule of work and has been produced solely for the purpose of obtaining the necessary local authority consents/approvals For Party Wall etc. Act 1996 see Government booklet or website.	Status:		Client: Mr A Patel 4 Craigweil Lane Aldwick Bognor Regis West Sussex PO21 3AN	Revision: A	Project: Kitchen and Porch Extension Content: Proposed elevations
	Preliminary	☐ Tender ☐		Scale: 1:100@A3	
	Planning	☒ Construction ☐		Date: April 17	
	Building Regulations	☐ As Built ☐		Dwg No: AP003	