
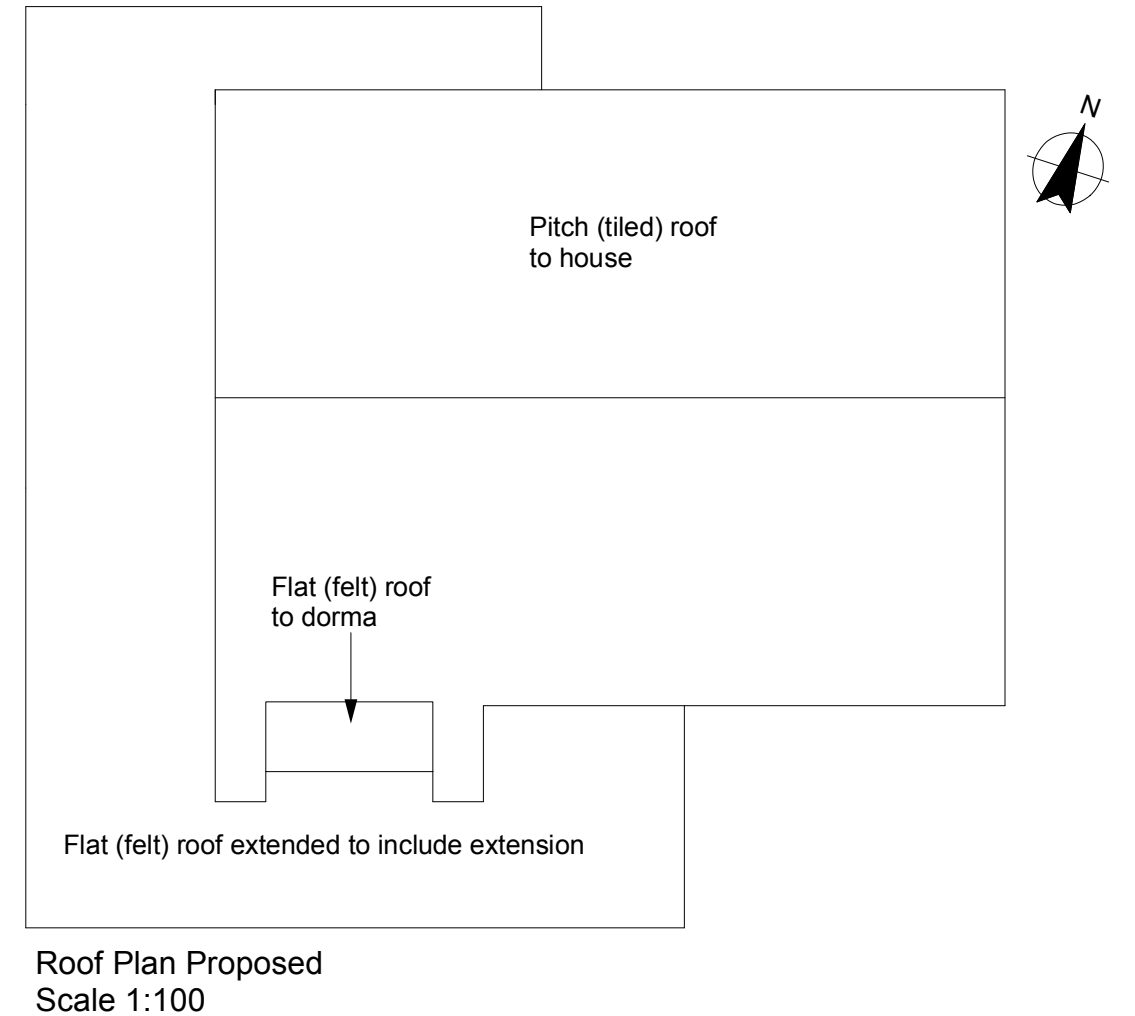


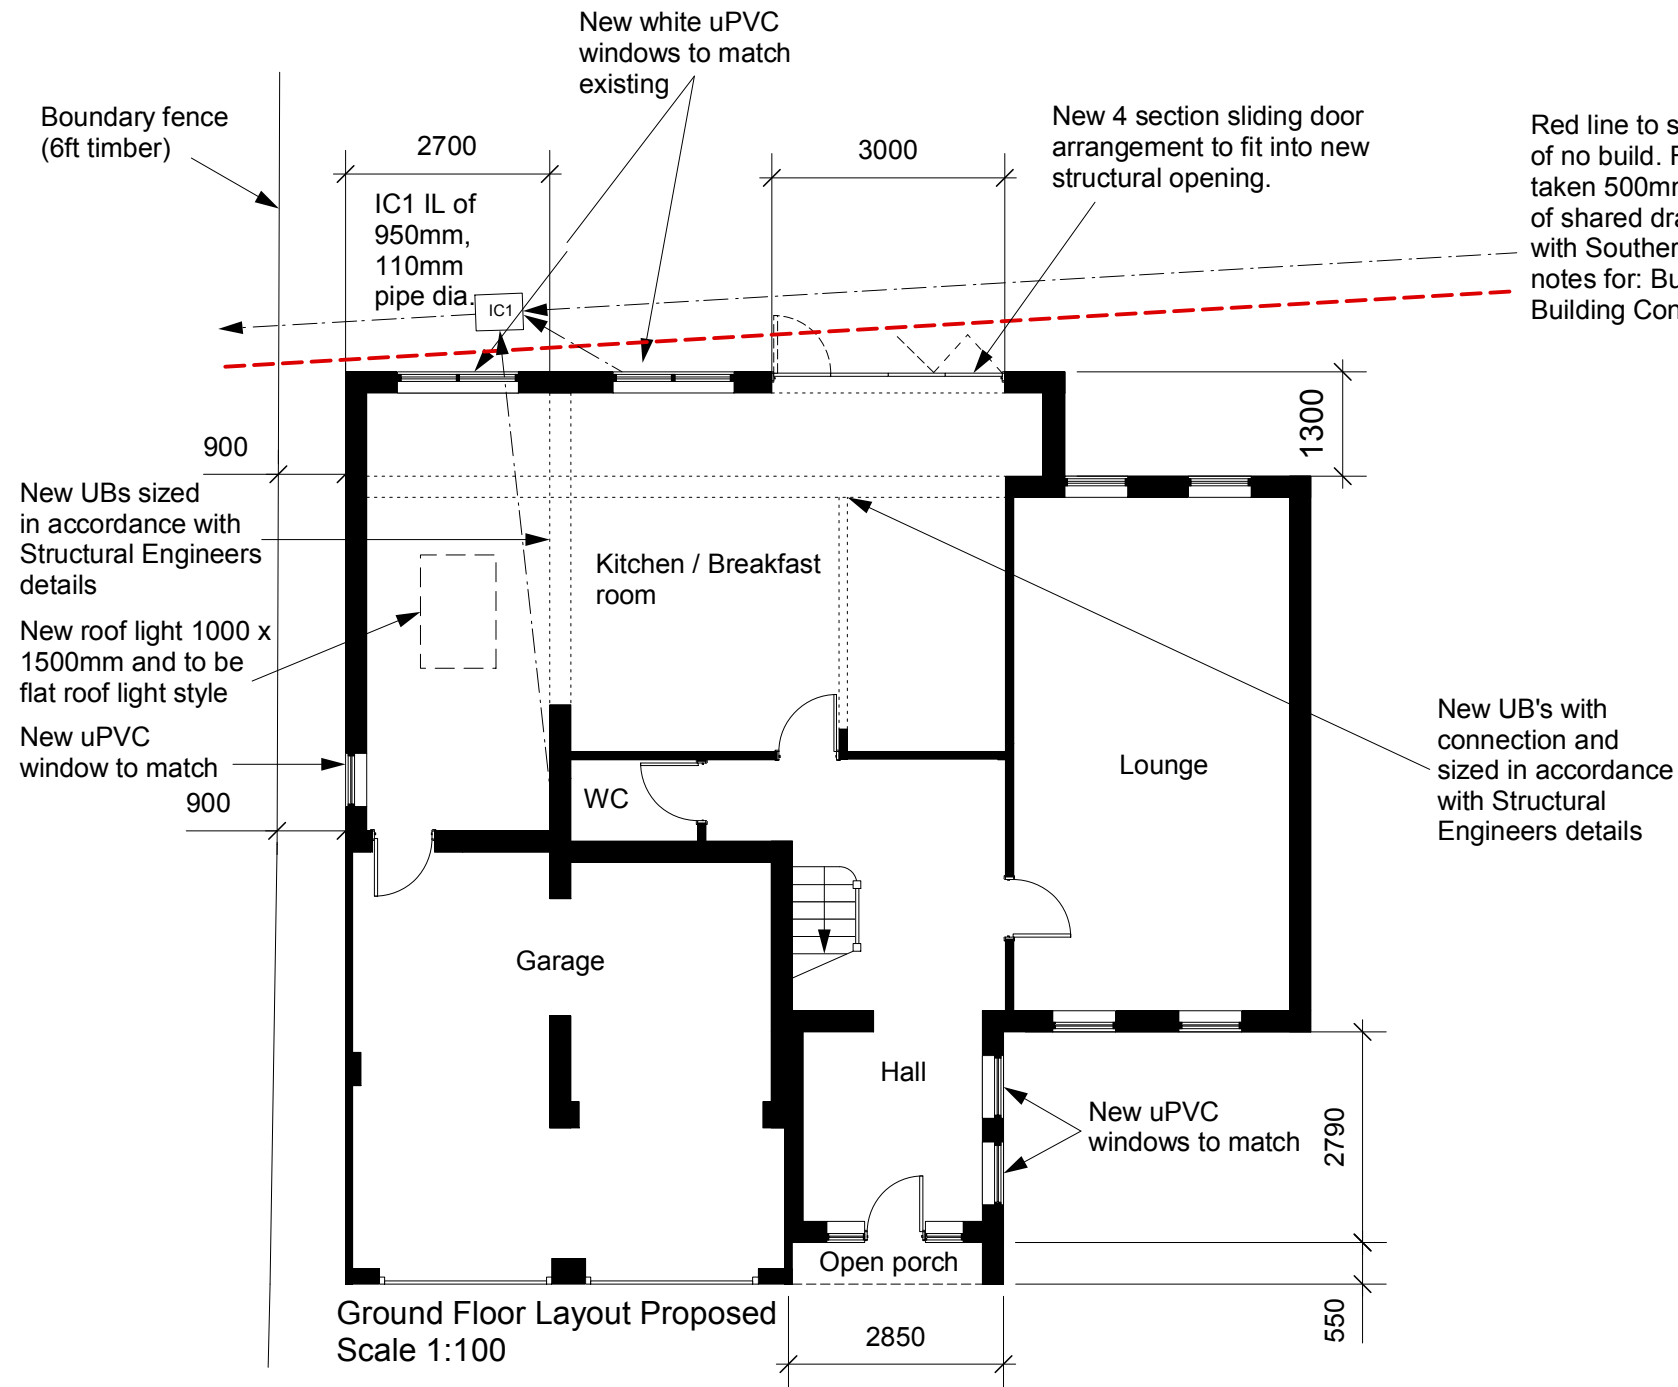

Notes:
First floor accomodation to remain unchanged and not shown.

All dims and details to be checked on site prior to any commencement of work. This plan is not a full specification or schedule of work and has been produced solely for the purpose of obtaining the necessary local authority consents/approvals For Party Wall etc. Act 1996 see Government booklet or website.	Status:		Client: Mr A Patel 4 Craigweil Lane Aldwick Bognor Regis West Sussex PO21 3AN	Revision: A	Project: Kitchen and Porch Extension
	Preliminary	☐ Tender ☐		Scale: 1:100@A3	Content:
	Planning	☒ Construction ☐		Date: April 17	Proposed ground and roof plan
	Building Regulations	☐ As Built ☐		Dwg No: AP004	