



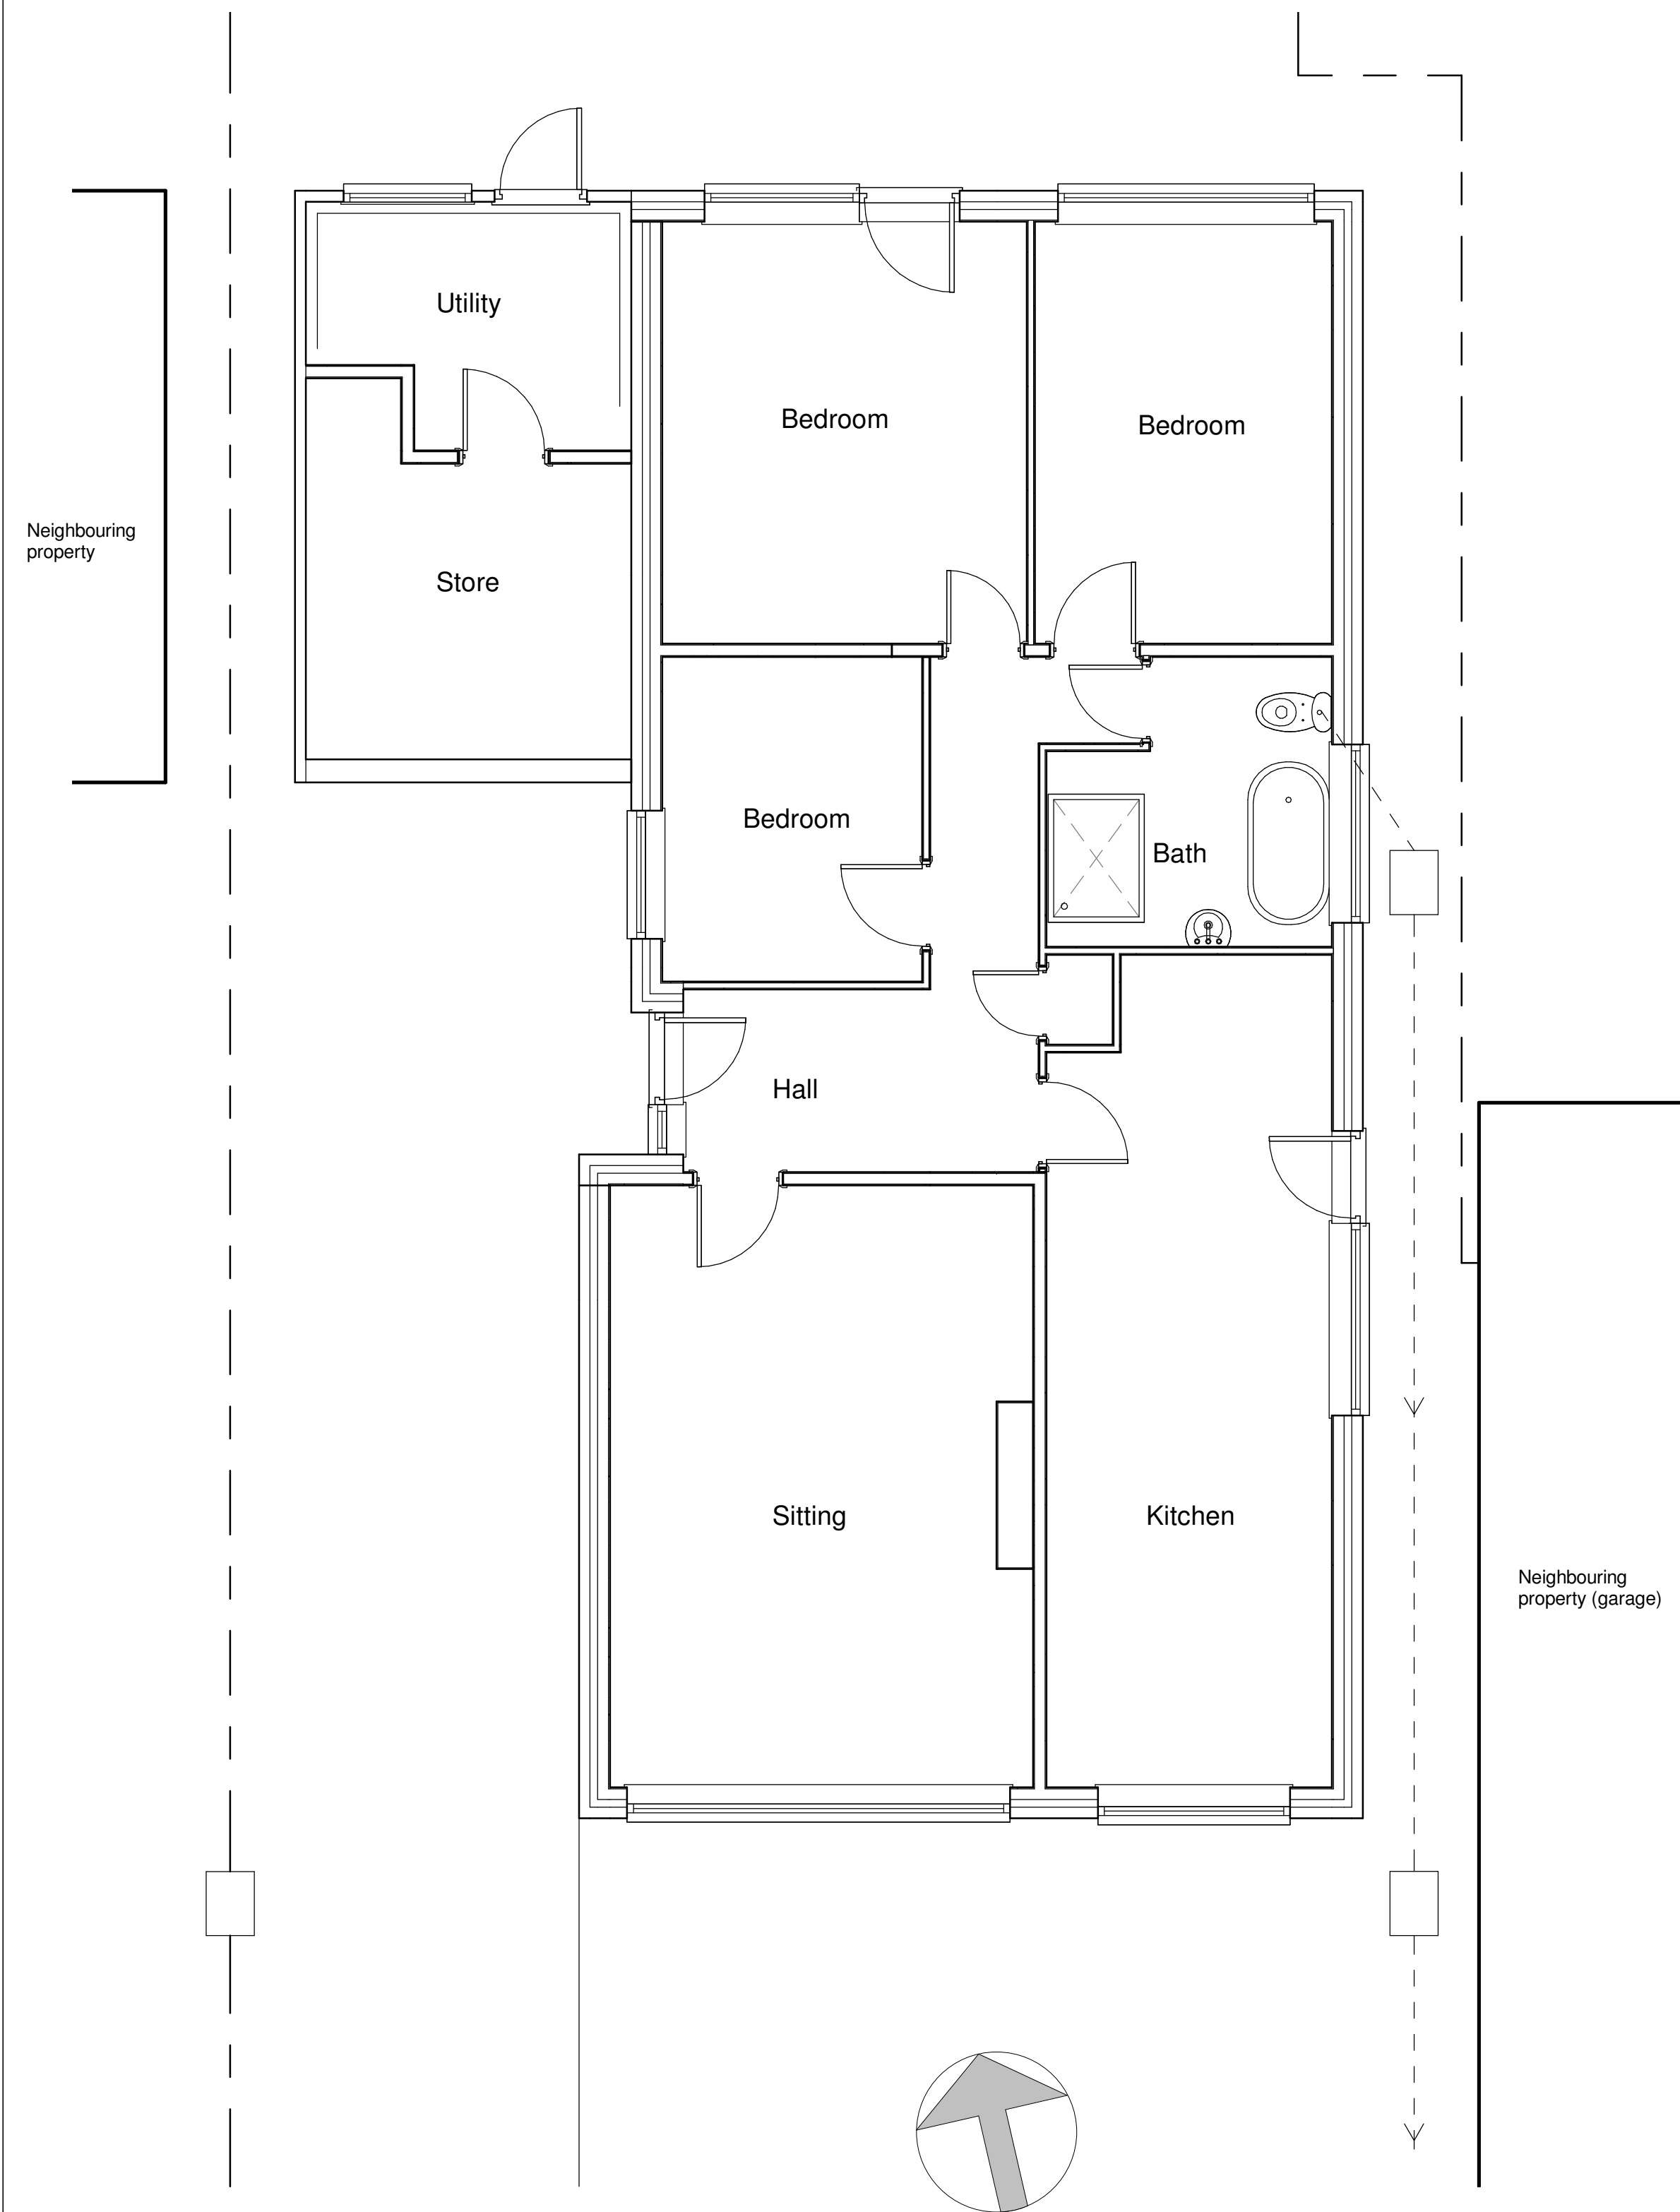

1 FFL Ground Existing
1 : 50

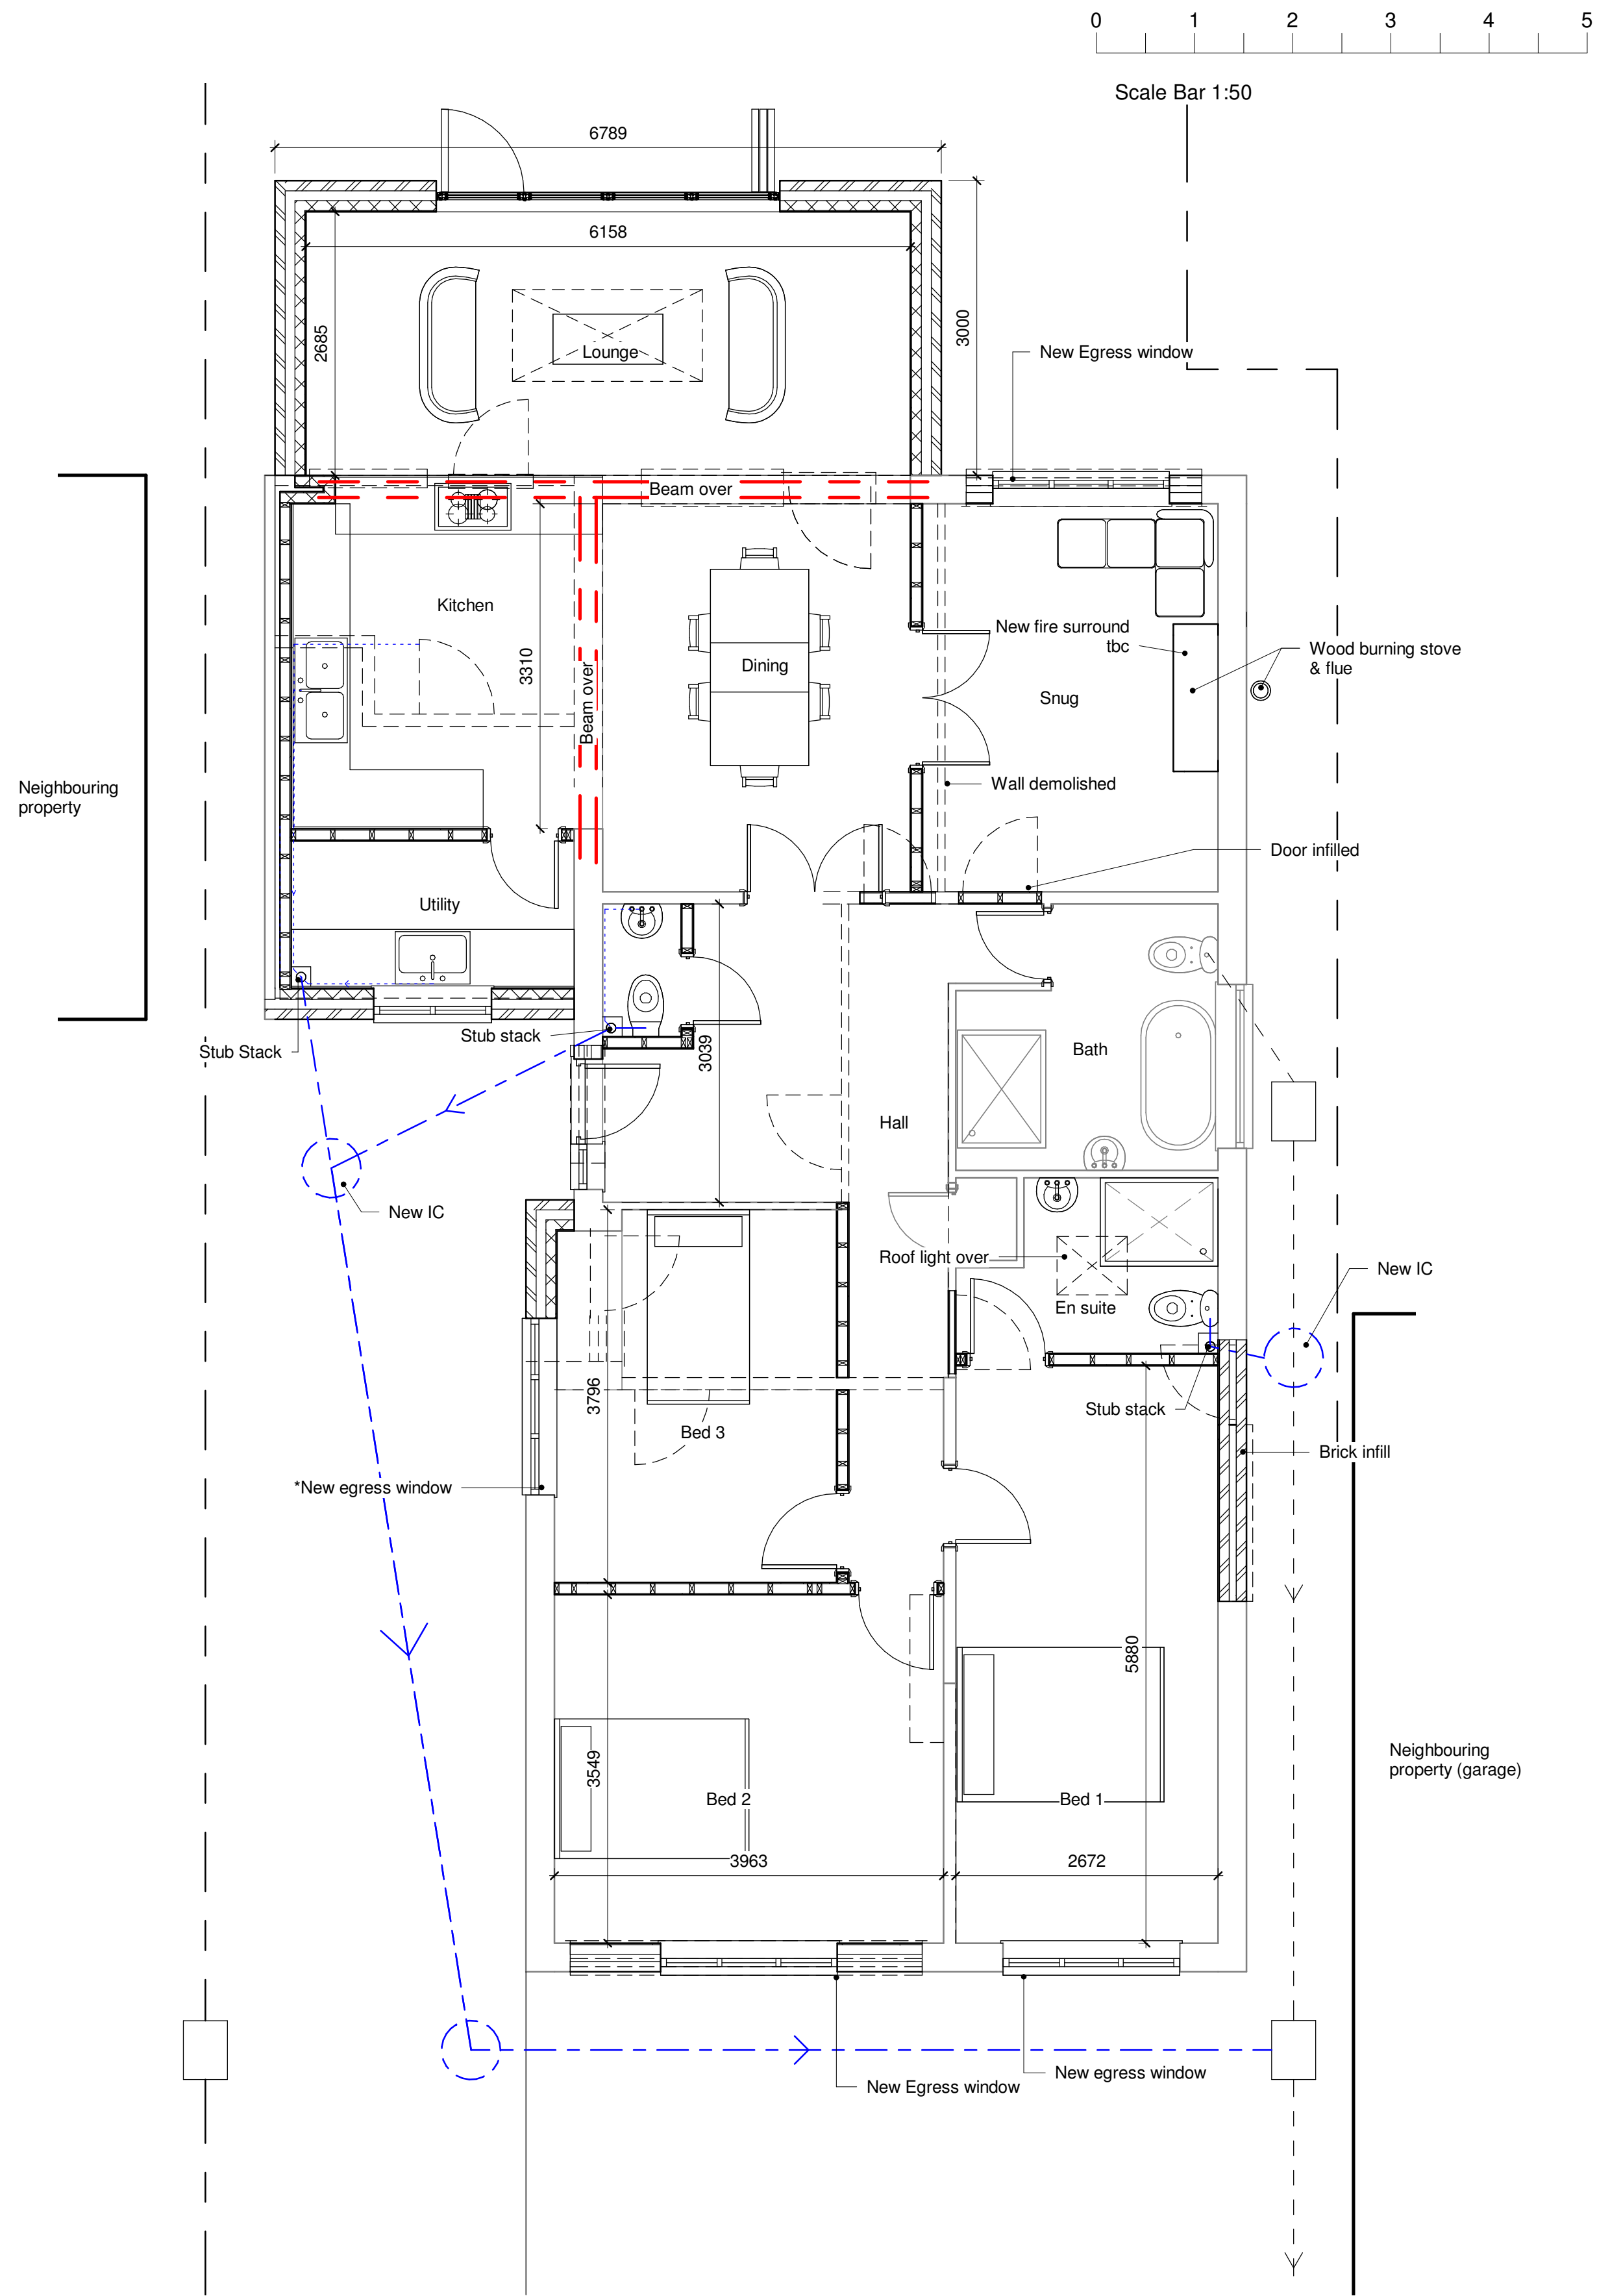

2 FFL Ground Proposed
1 : 50

Do not scale, except for Planning purposes.
Use figured dimensions only.
This drawing is subject to copyright and
must not be reproduced without the
consent of A. Prior of AP architectural.

Revisions:

AParchitectural
design and management

Alan Prior MCIAT
Southmead
West Bracklesham Drive
Bracklesham Bay
Chichester
West Sussex
PO20 8PH
01243 672589
www.aparchitectural.co.uk



PROJECT

Rear Extension

TITLE

Floor Plans

CLIENT

**Mr & Mrs Tilling, 5
Pryors Lane,
Bognor Regis,
PO21 4JU**

DRAWN BY AP	CHECKED BY AP	DATE April 2020
SCALE (@ A1) 1 : 50	PROJECT NUMBER APA/127/Tilling	
DRAWING NUMBER 127/02		