




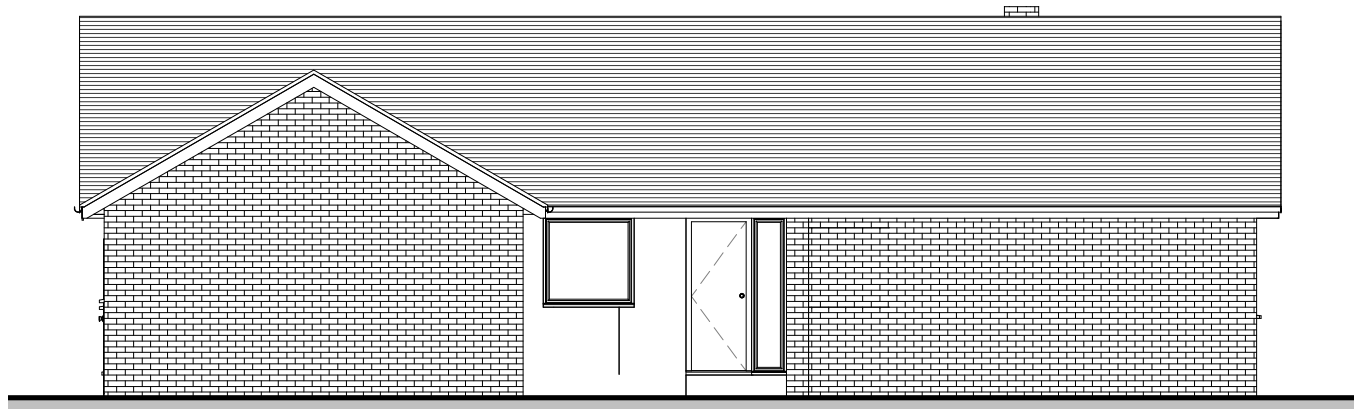


1 West (Side) Elevation Existing
1 : 100

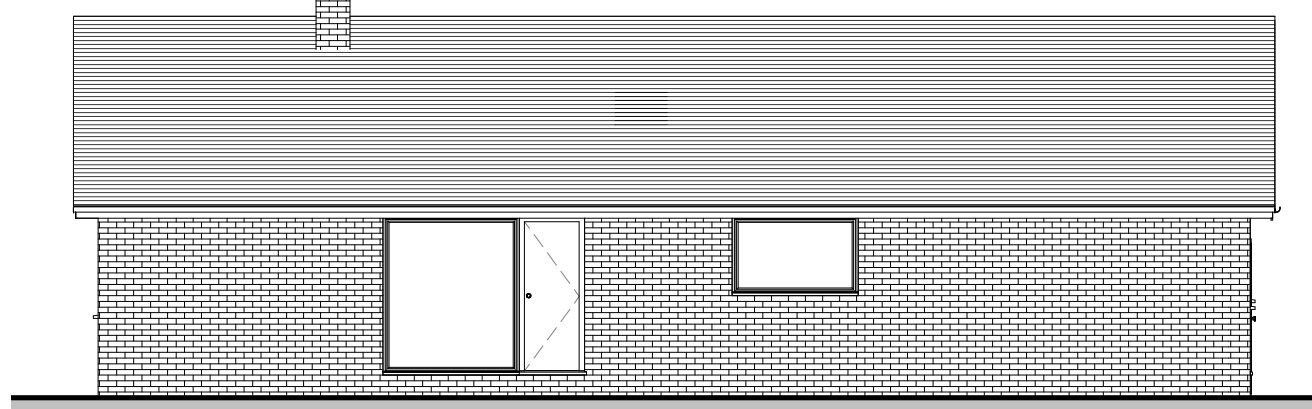


3 East (Side) Elevation Existing
1 : 100

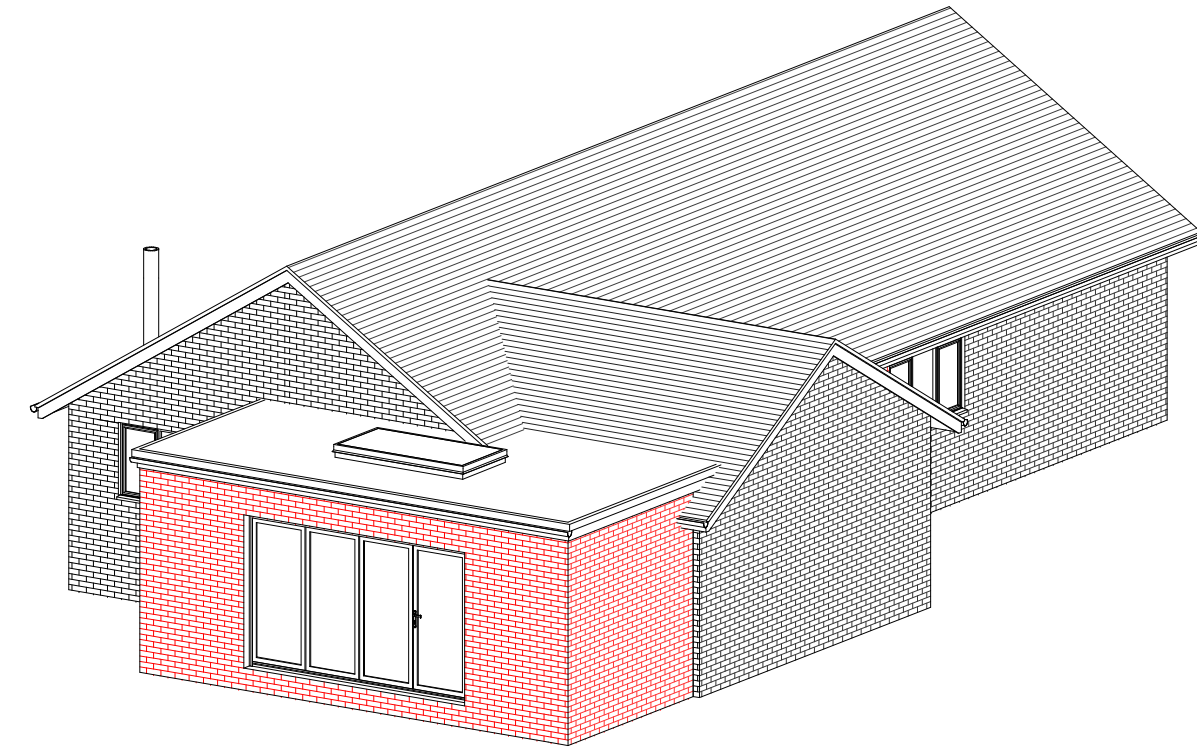


9 3D Proposed Rear

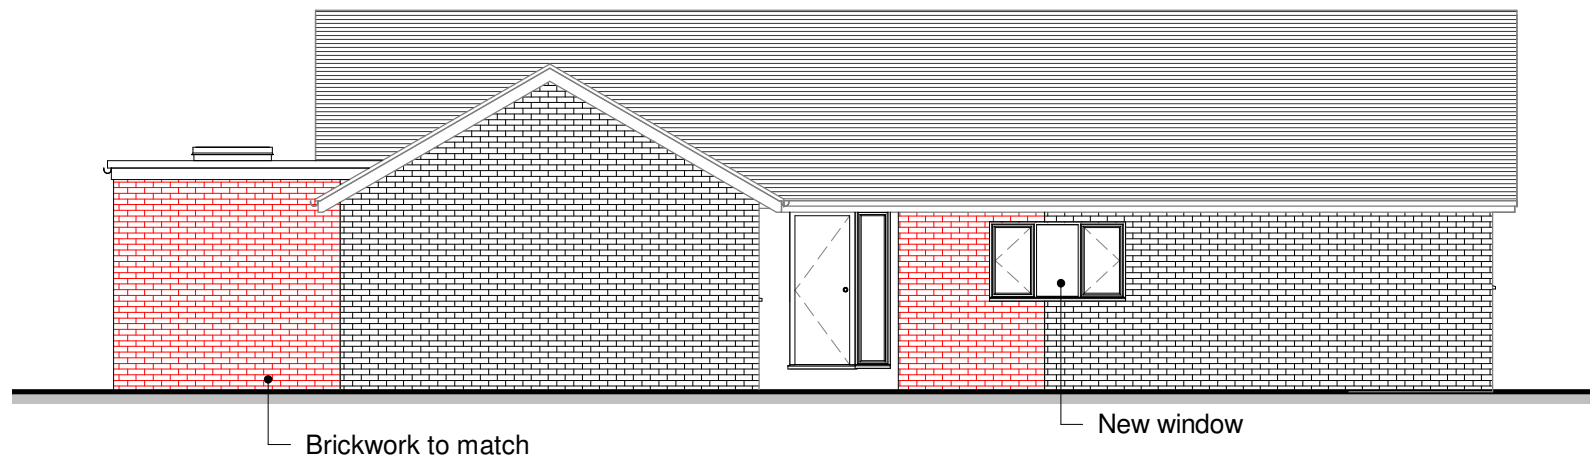

2 West (Side) Elevation Proposed
1 : 100

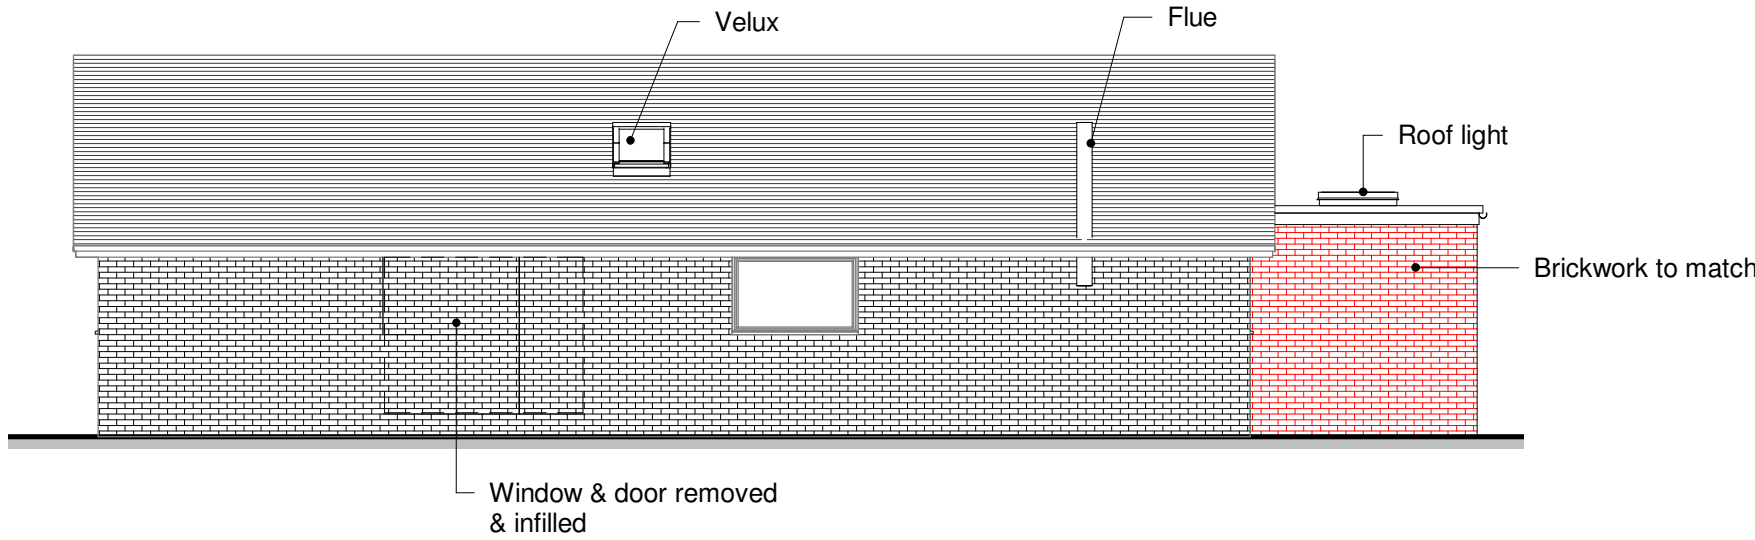


4 East (Side) Elevation Proposed
1 : 100

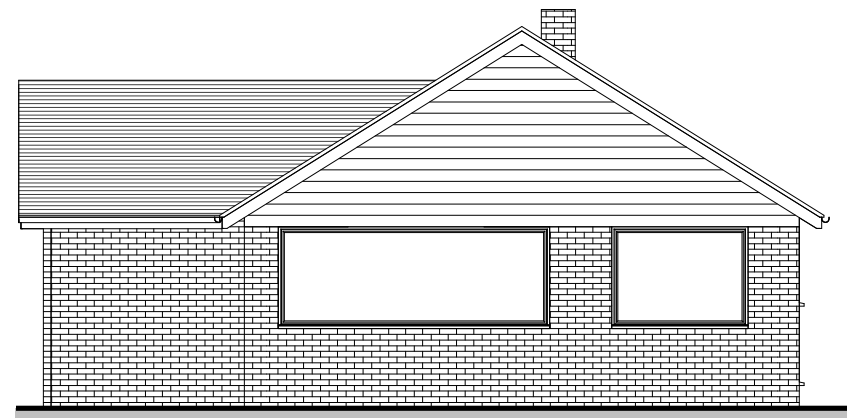


5 South (Front) Elevation Existing
1 : 100




7 North (Rear) Elevation Existing
1 : 100

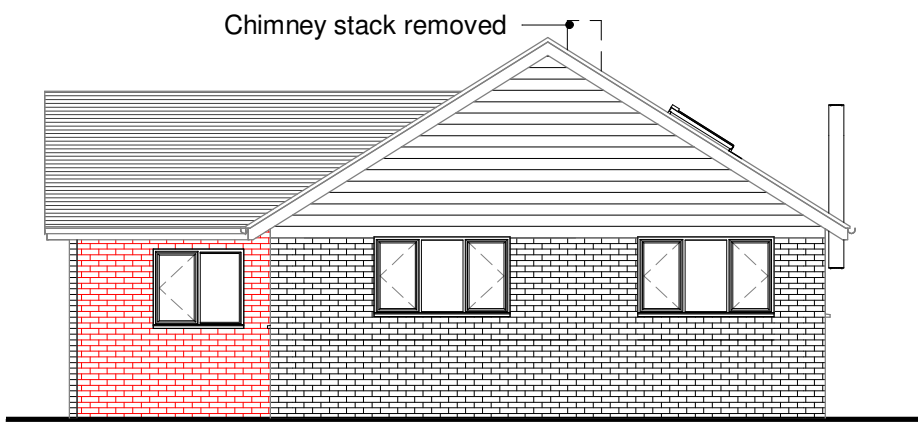


6 South (Front) Elevation Proposed
1 : 100

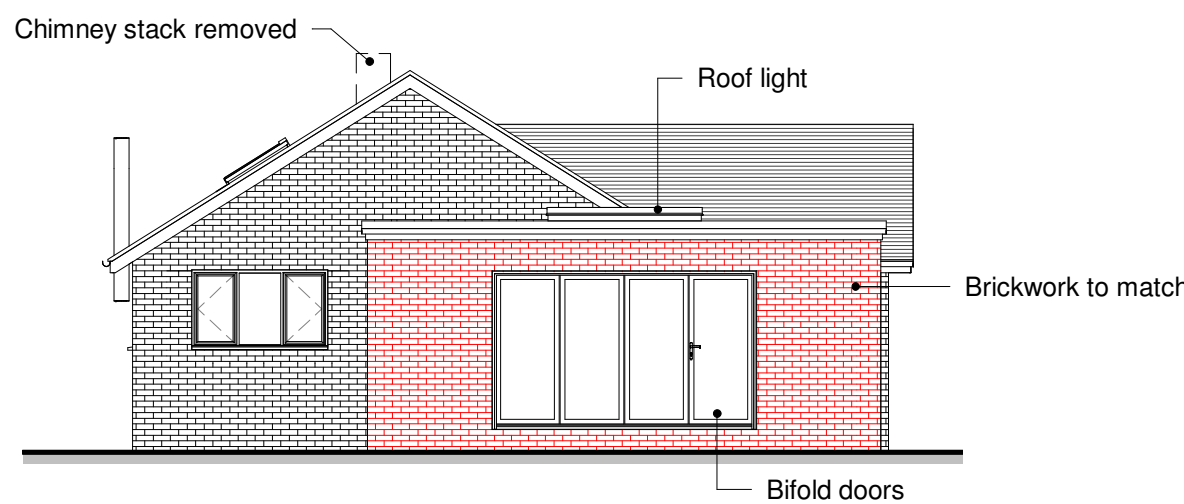

8 North (Rear) Elevation Proposed
1 : 100

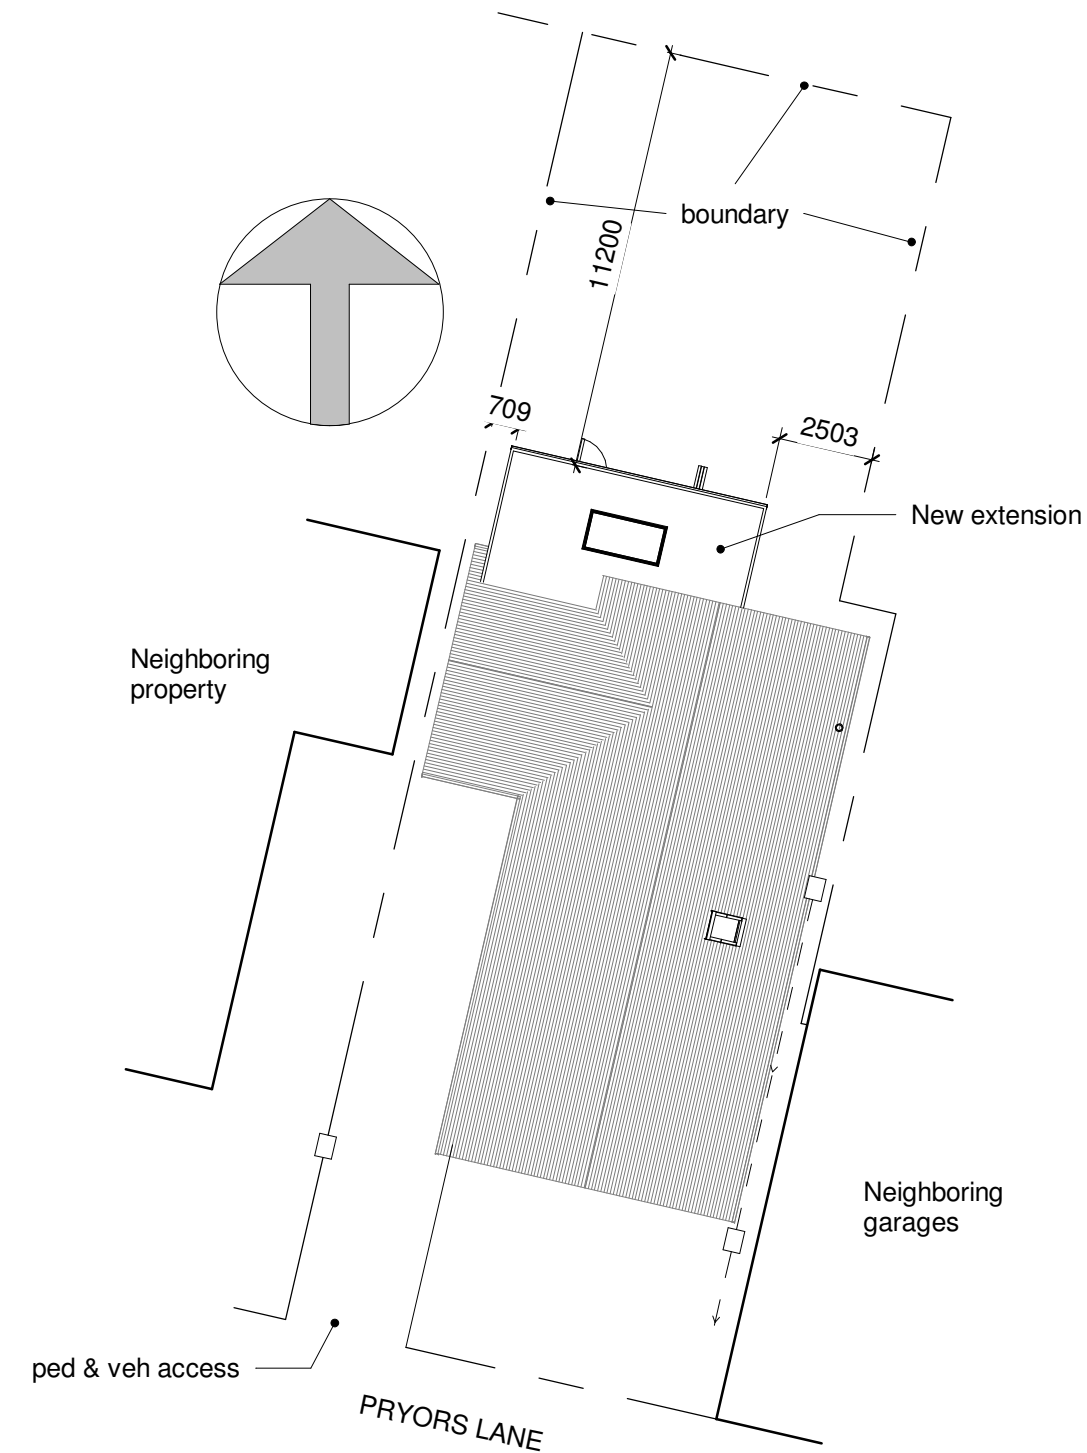

10 Site Plan
1 : 200

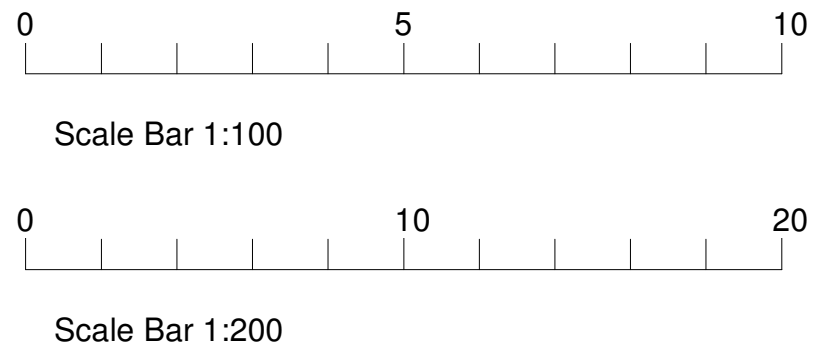

Do not scale, except for Planning purposes.
Use figured dimensions only.
This drawing is subject to copyright and
must not be reproduced without the
consent of A. Prior of AP architectural.

Revisions:

AParchitectural
design and management

Alan Prior MCIAT
Southmead
West Bracklesham Drive
Bracklesham Bay
Chichester
West Sussex
PO20 8PH
01243 672589
www.aparchitectural.co.uk



PROJECT

Rear Extension

TITLE

Elevations & Site
Plan

CLIENT

Mr & Mrs Tilling, 5
Pryors Lane,
Bognor Regis,
PO21 4JU

DRAWN BY AP	CHECKED BY AP	DATE April 2020
SCALE (@ A1) As indicated	PROJECT NUMBER APA/127/Tilling	
DRAWING NUMBER 127/01		