




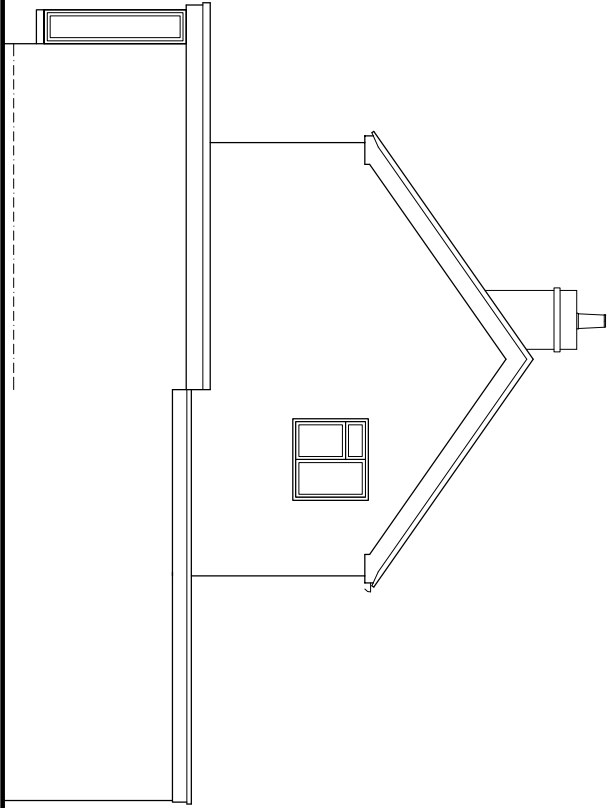


North elevation | existing

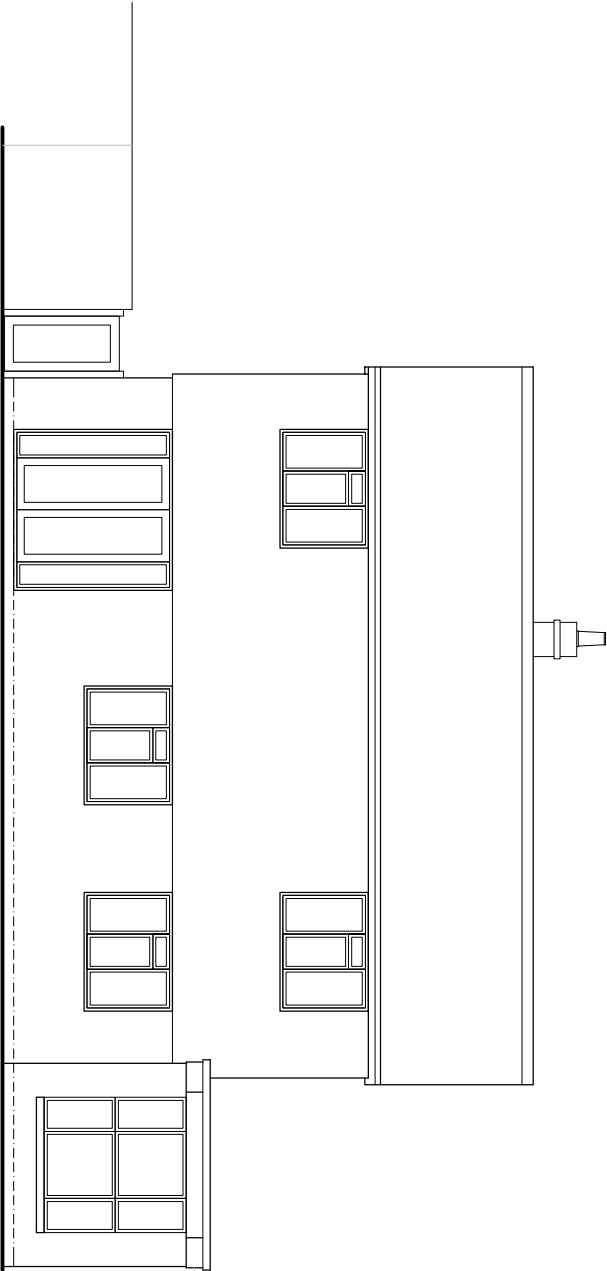

East elevation | existing

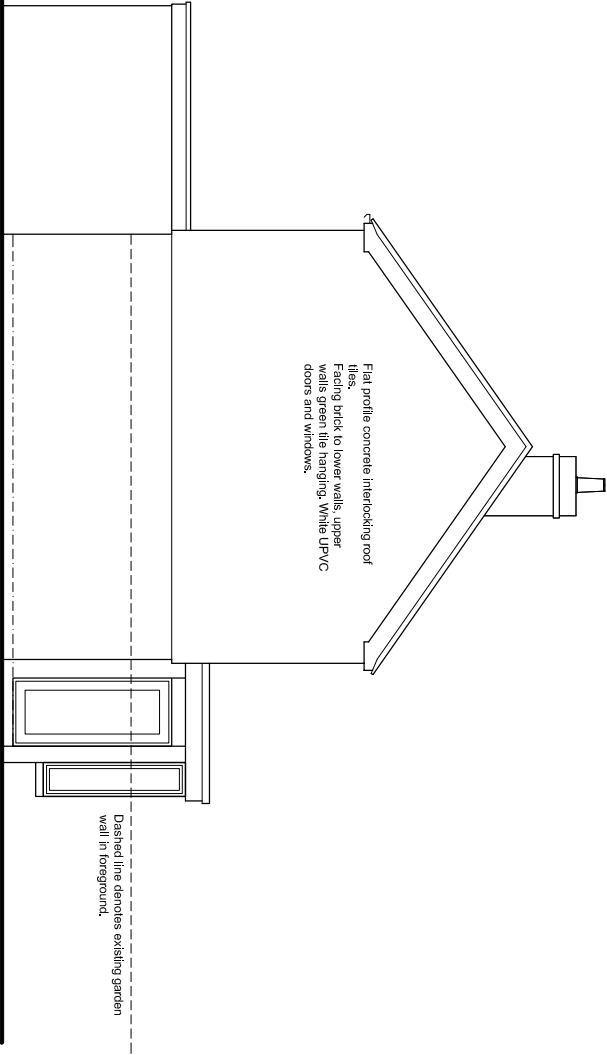

South elevation | existing

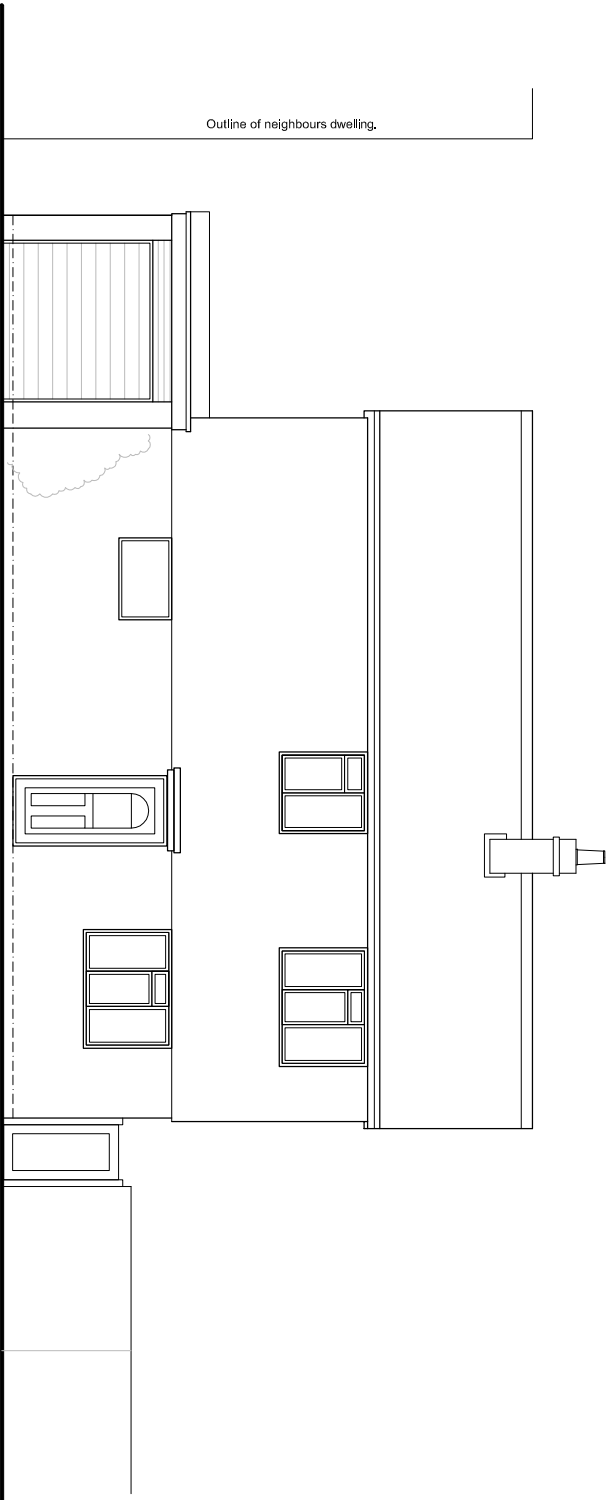

West elevation | existing



(M): 07792 379302 (E) rudi.design.co@gmail.com (W) cloud9designstudio.co.uk

Project/Address: Rear Extension
2 Courtisbury Close, Aldwick
Bognor Regis, PO21 3QW
West Sussex, PO21 3QW

DRAWING: Existing Elevations
Drawing Number: C9011002
Scale: 1:100 @ A3
Date: April 2017

Client: Mr Tom & Mrs Victoria Allen
Drawn By: Rudy

Note: these drawings are prepared for planning purposes only, do not scale for any other purpose.