




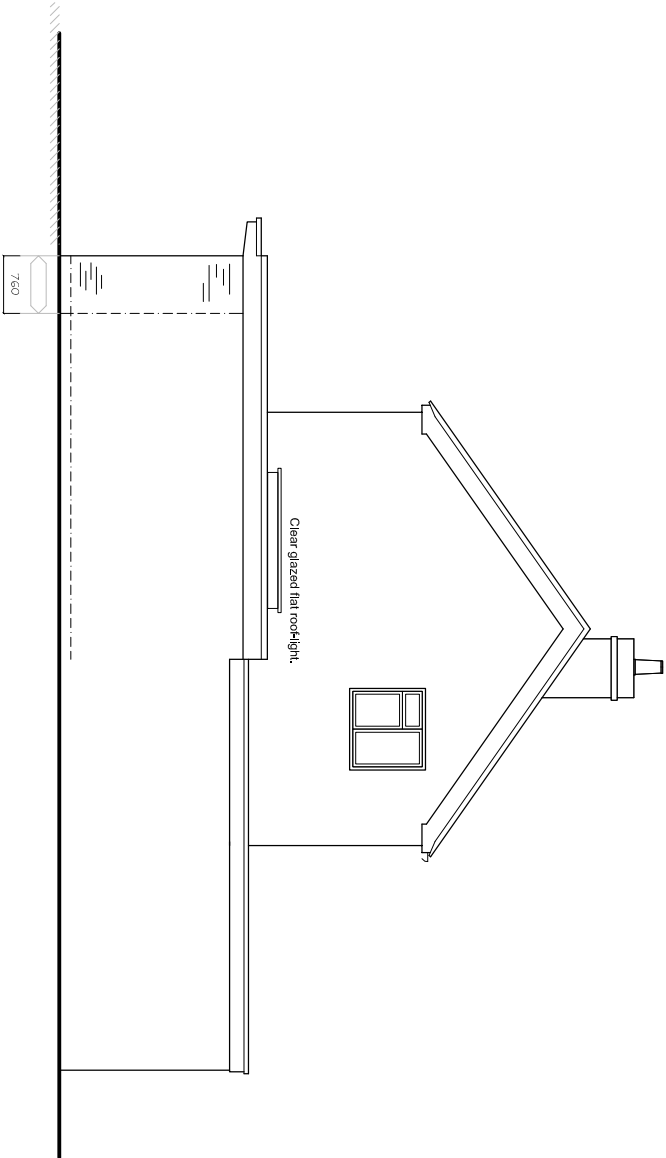


North elevation | proposed

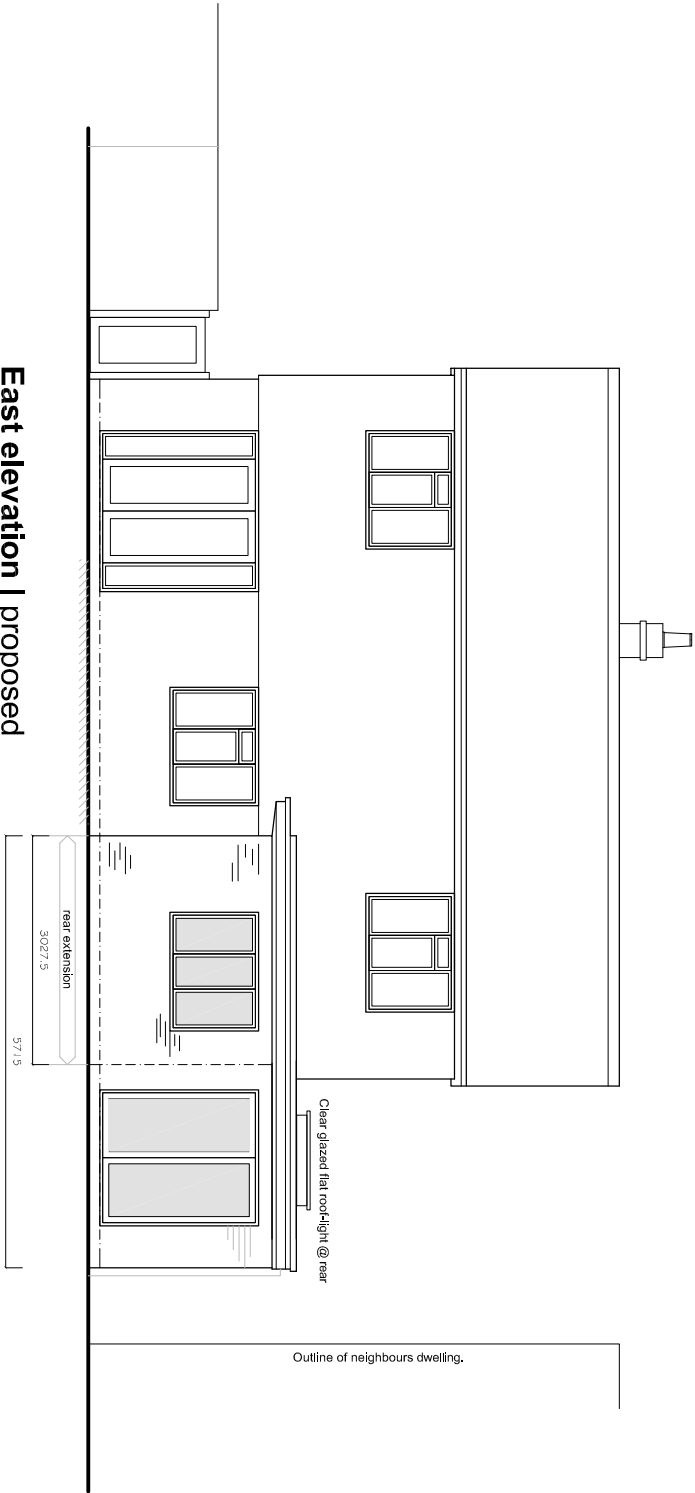

East elevation | proposed

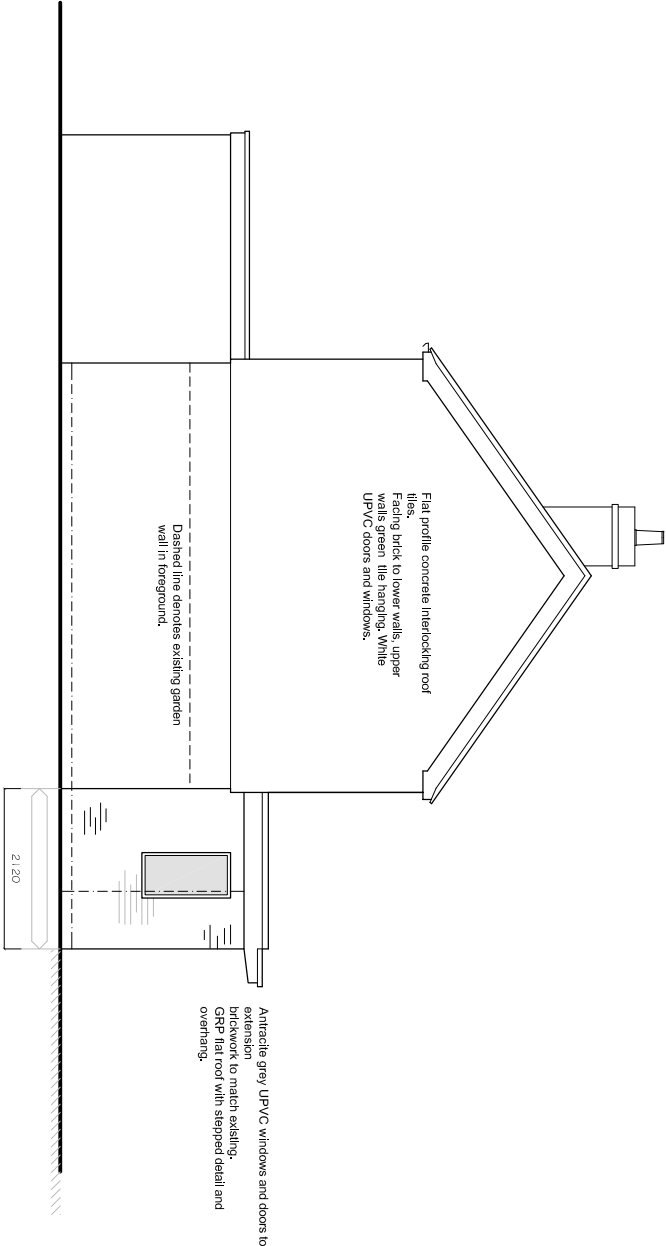

South elevation | proposed

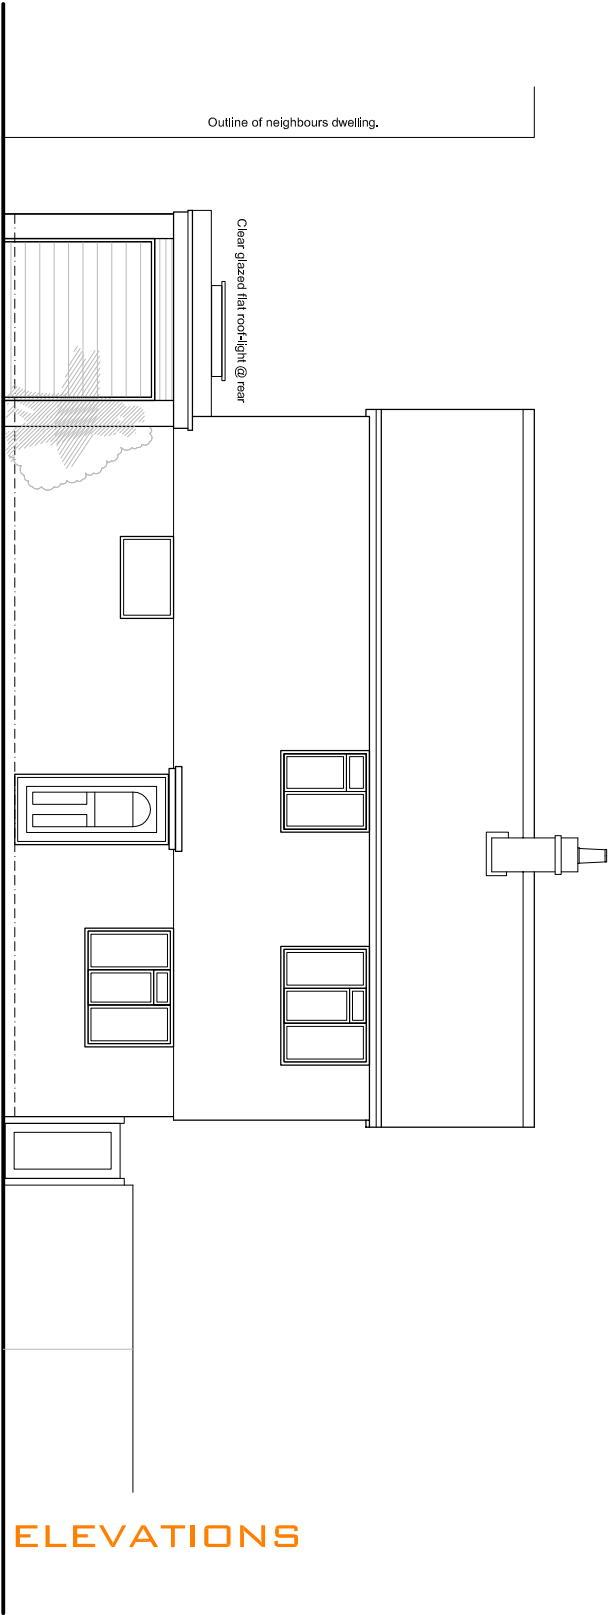

West elevation | proposed



(M): 07792 379302 (E) info@cloud9designstudio.co.uk (W) cloud9designstudio.co.uk

Project Address: Rear Extension
2 Countisbury Close, Aldwick
Bognor Regis
West Sussex, PO21 3QW

DRAWINGS: Proposed Elevations
Drawing Number: C9011001
Scale: 1:100 @ A3
Date: April 2017

Client: Mr Tom & Mrs Victoria Allen
Drawn By: Ruth

Note: these drawings are prepared for planning purposes only, do not scale for any other purpose.

PROPOSED ELEVATIONS