


note:
1. this drawing is the copyright of PH Design and is not to be reproduced without consent.
2. the contractor is to check all dimensions and levels before site works commence and/or preparation of workshop drawings.

revision	date	amendment
A	18.5.18	PLANNING APPLICATION

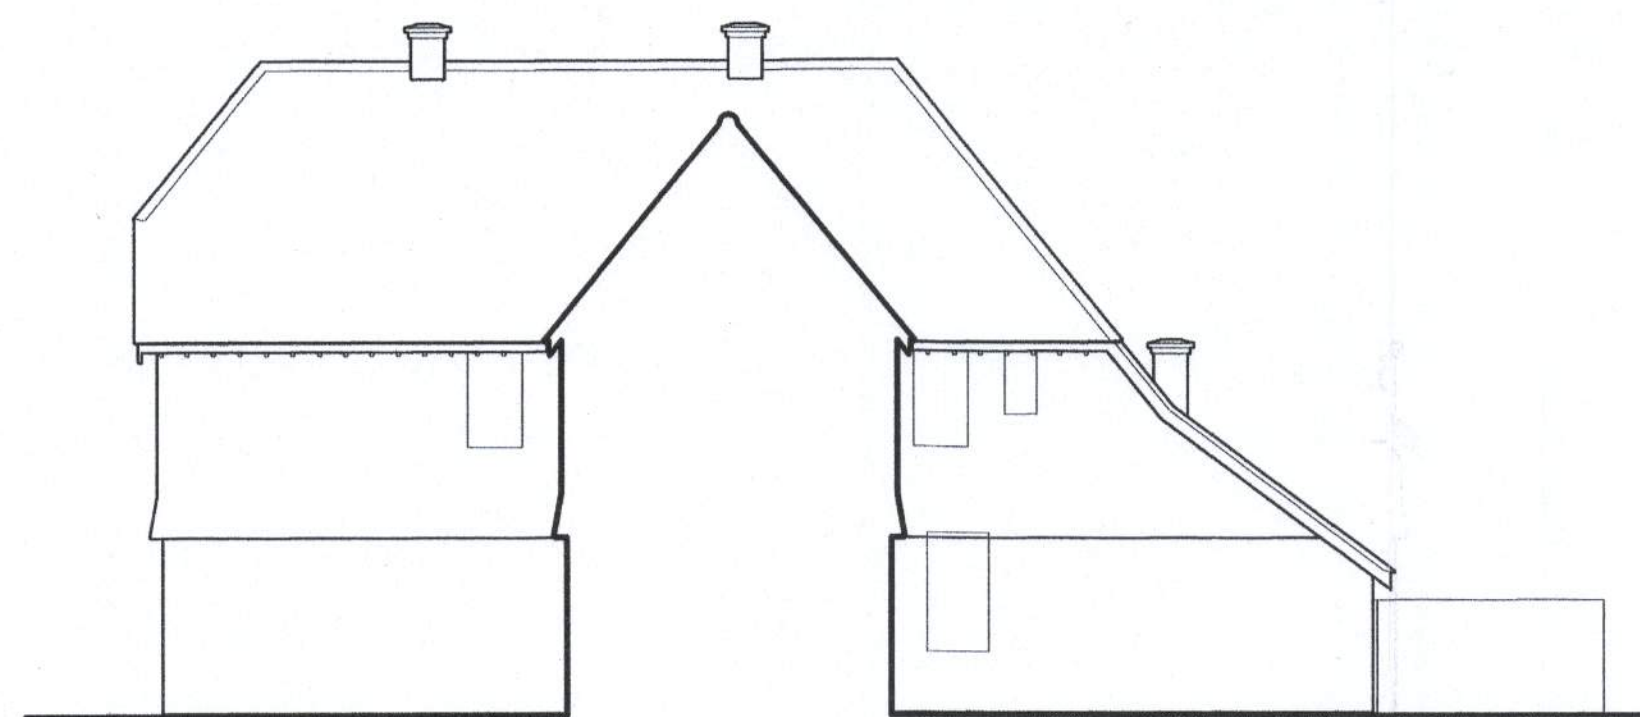

side northeast
existing elevations

SCALE 1:100




rear northwest



front southeast




side southwest

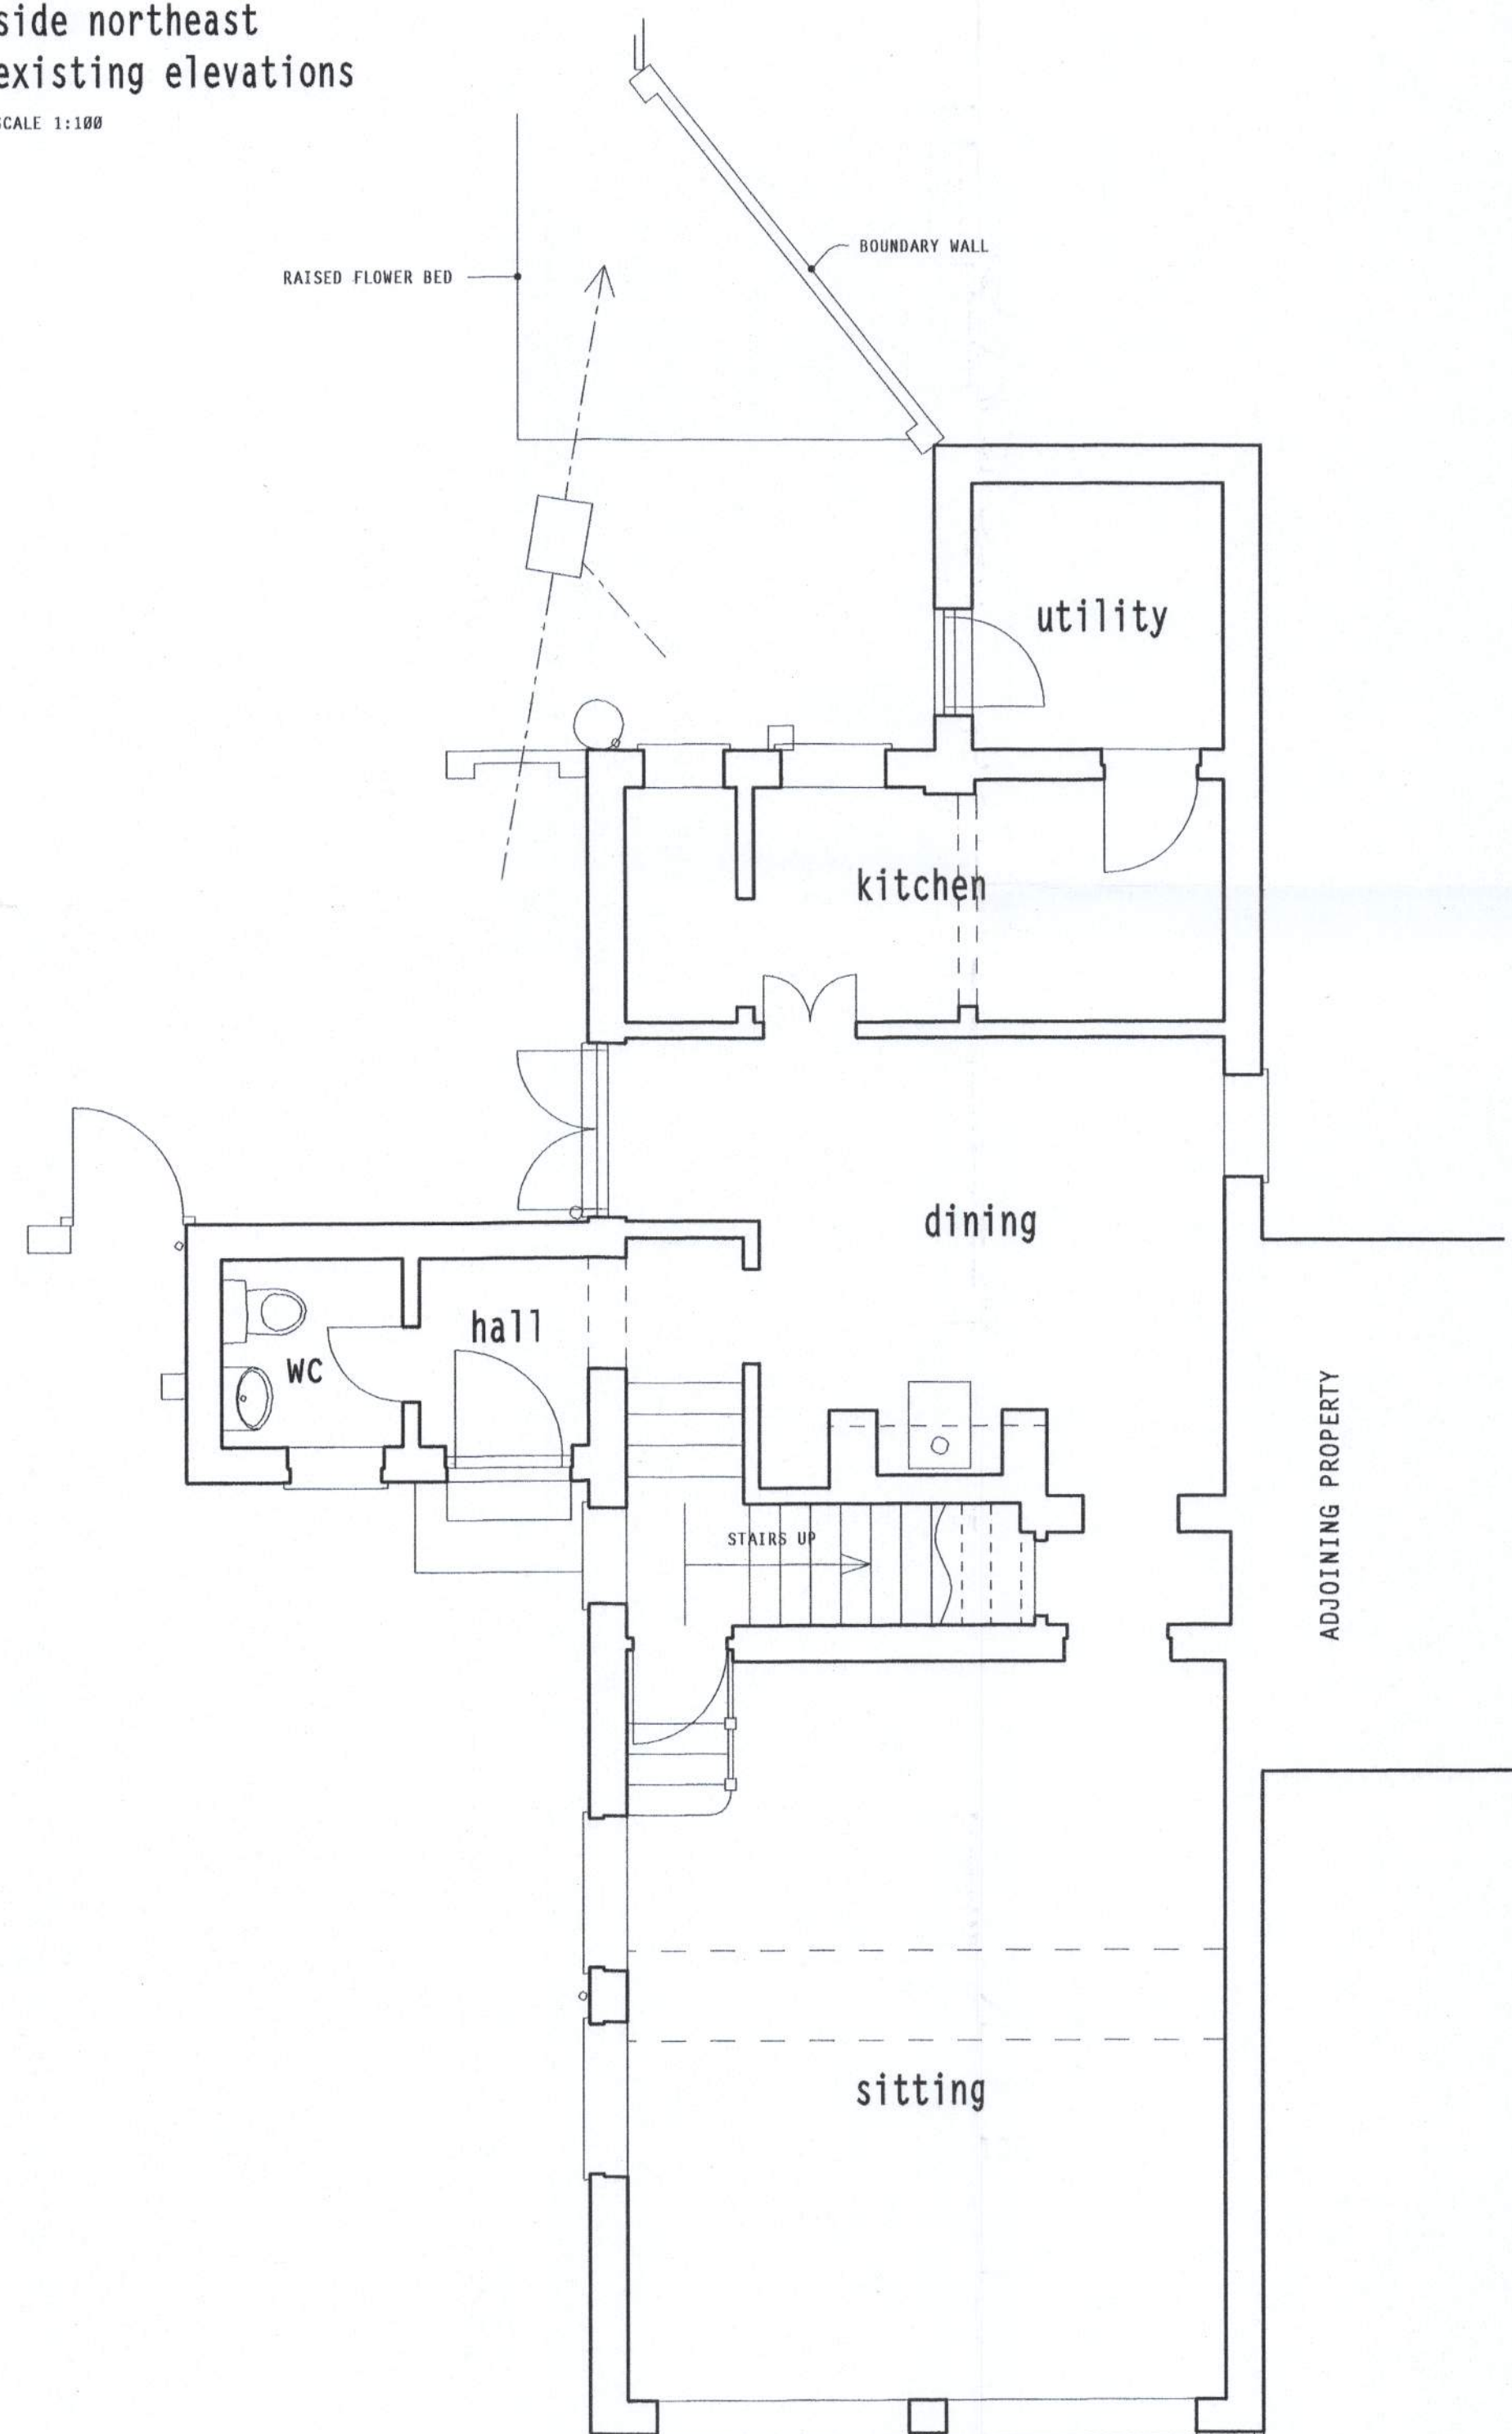

existing ground floor plan

SCALE 1:50

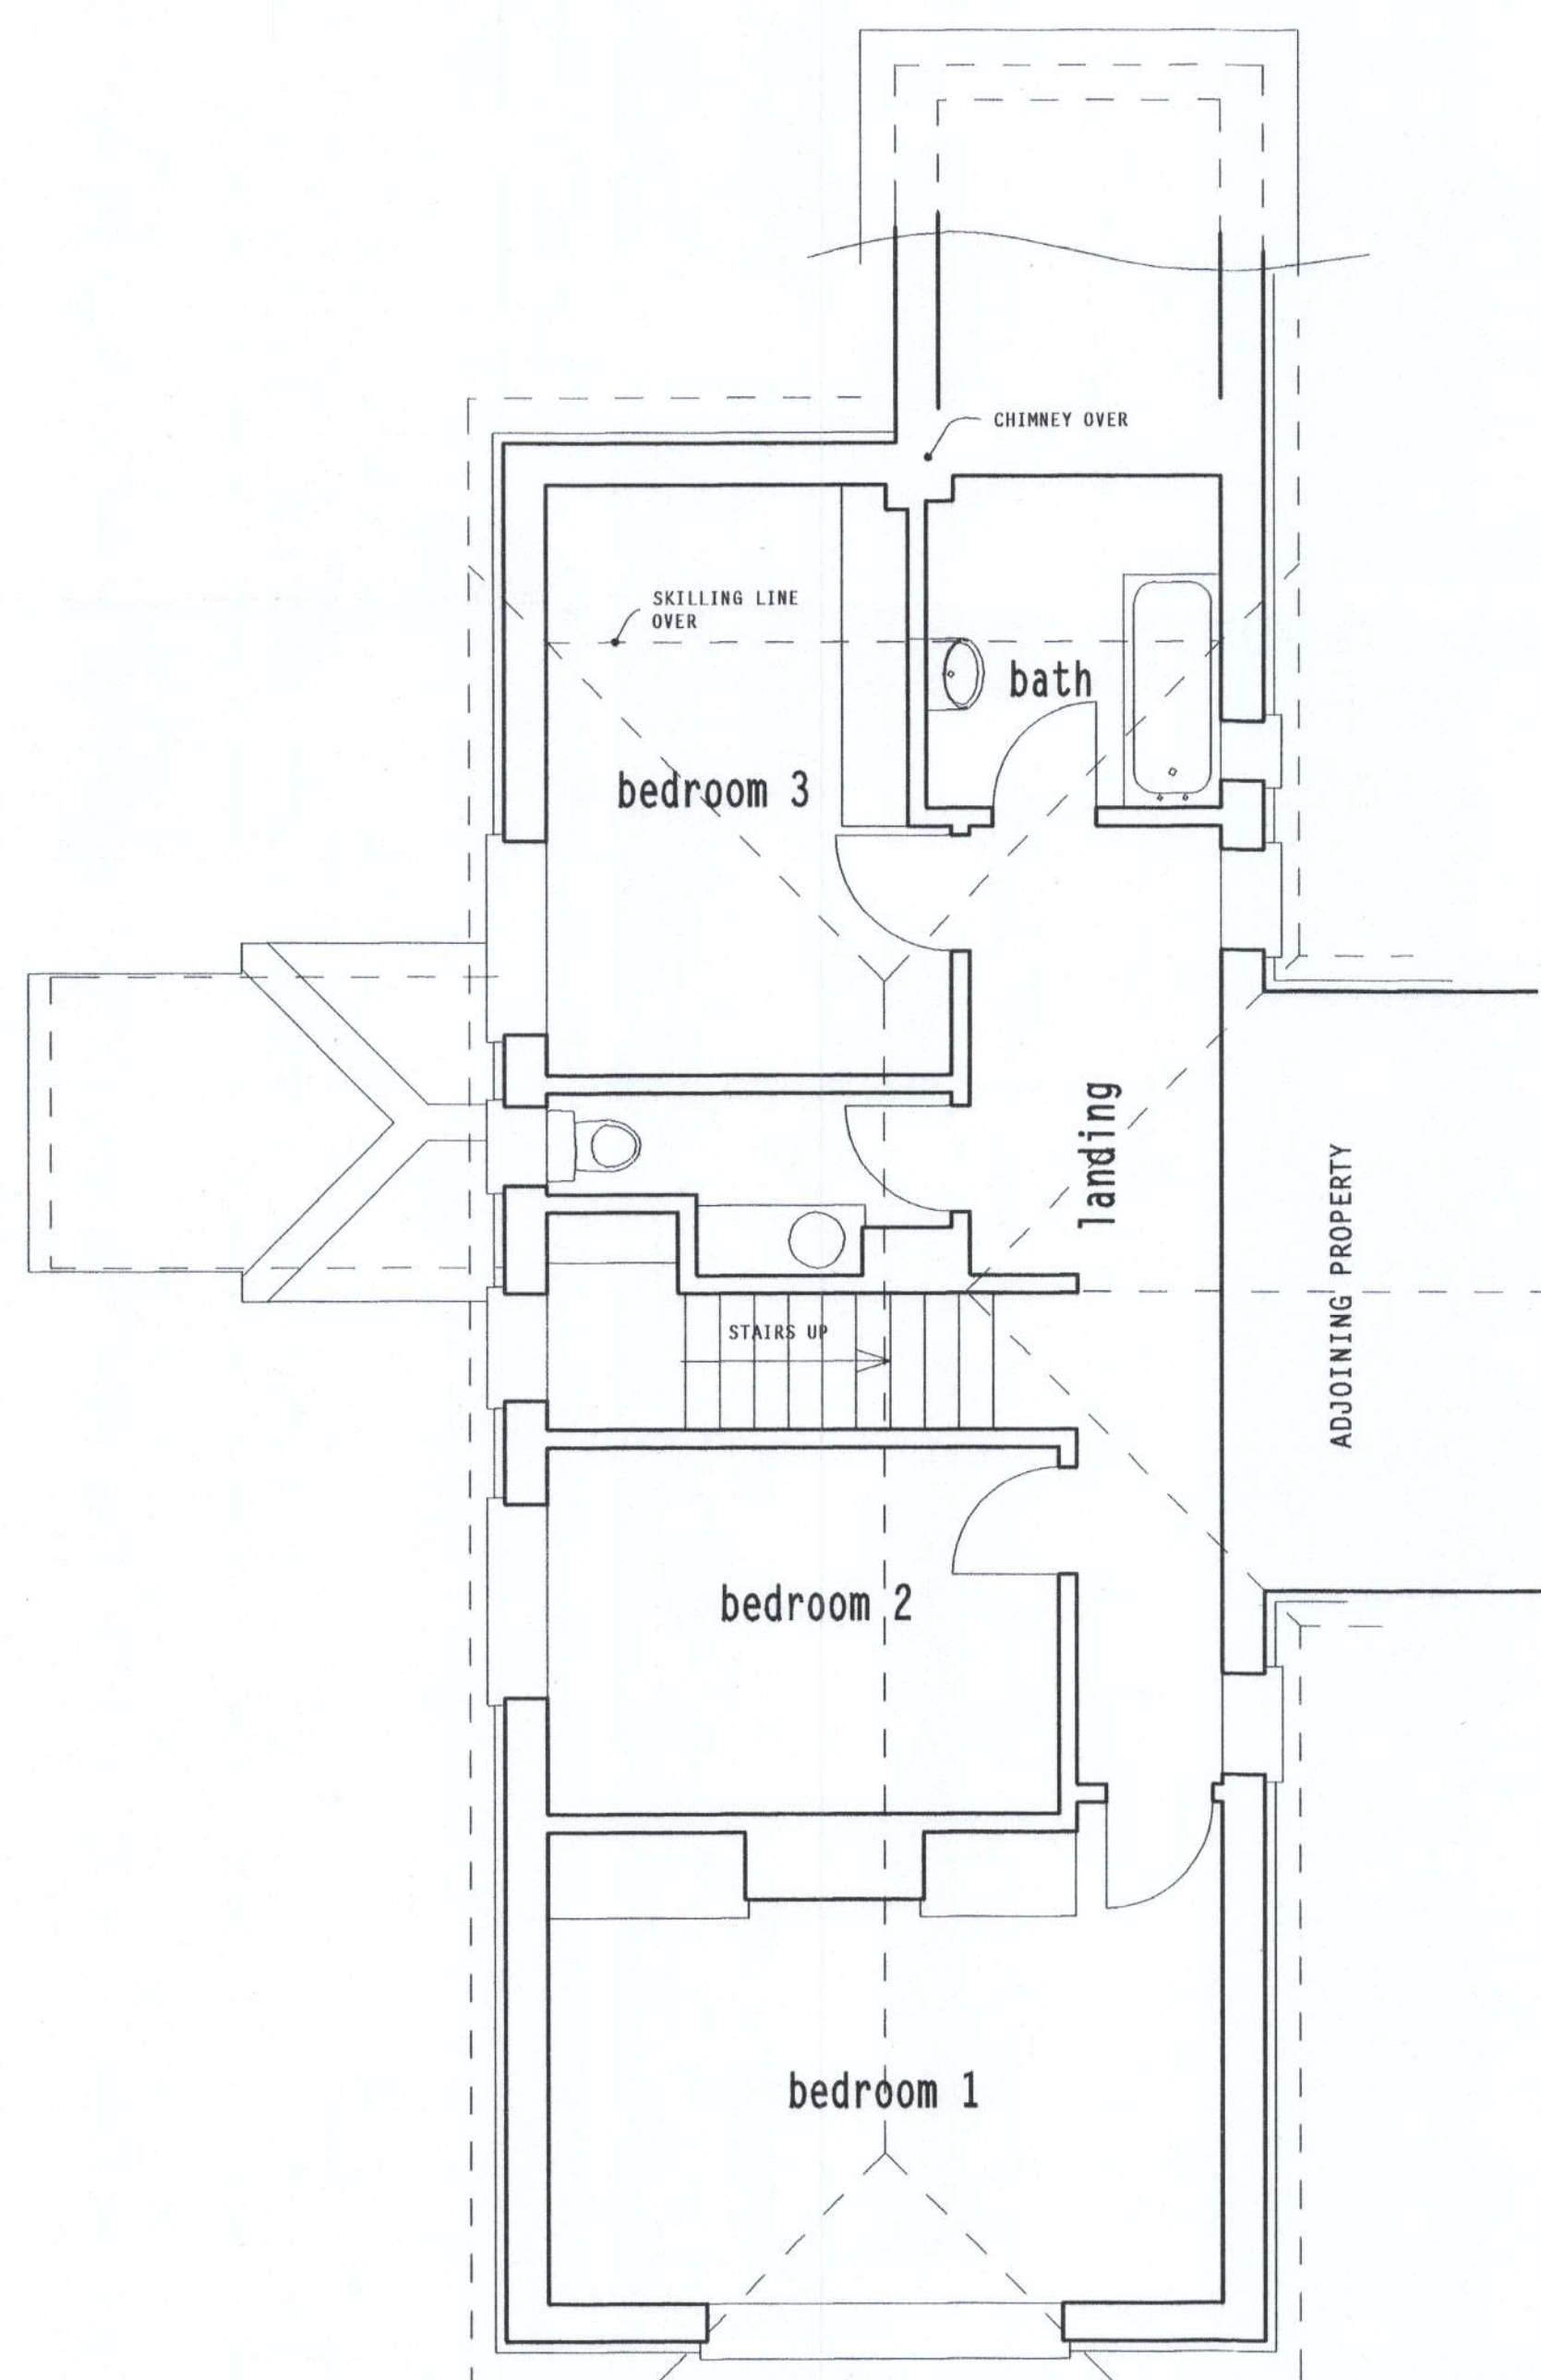


existing first floor plan

SCALE 1:50




location plan

SCALE 1:1250
CROWN COPYRIGHT RESERVED
OS LICENCE SR 100028450

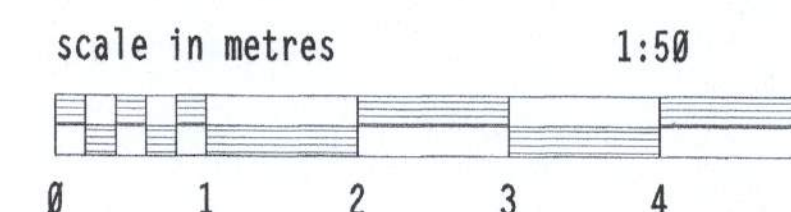

client: Ms J. Riddle

project: proposed alterations &
12 Barrack Lane, Aldwick,
Bognor Regis PO21 4BZ

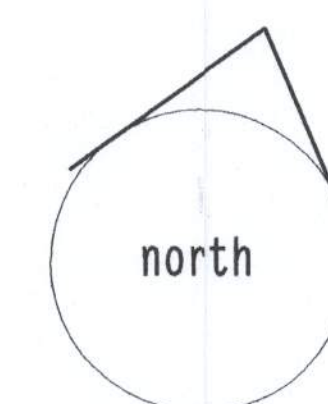

PH DESIGN
architectural consultants
3 chapel street chichester
w.sussex PO19 1BU
tel:(01243) 781760

project:18/C05
drawing no:1a
date:May 2018

