



note:  
1. this drawing is the copyright of PH Design and is not to be reproduced without consent.  
2. the contractor is to check all dimensions and levels before site works commence and/or preparation of workshop drawings.

| revision | date    | amendment            |
|----------|---------|----------------------|
| A        | 10.5.10 | PLANNING APPLICATION |

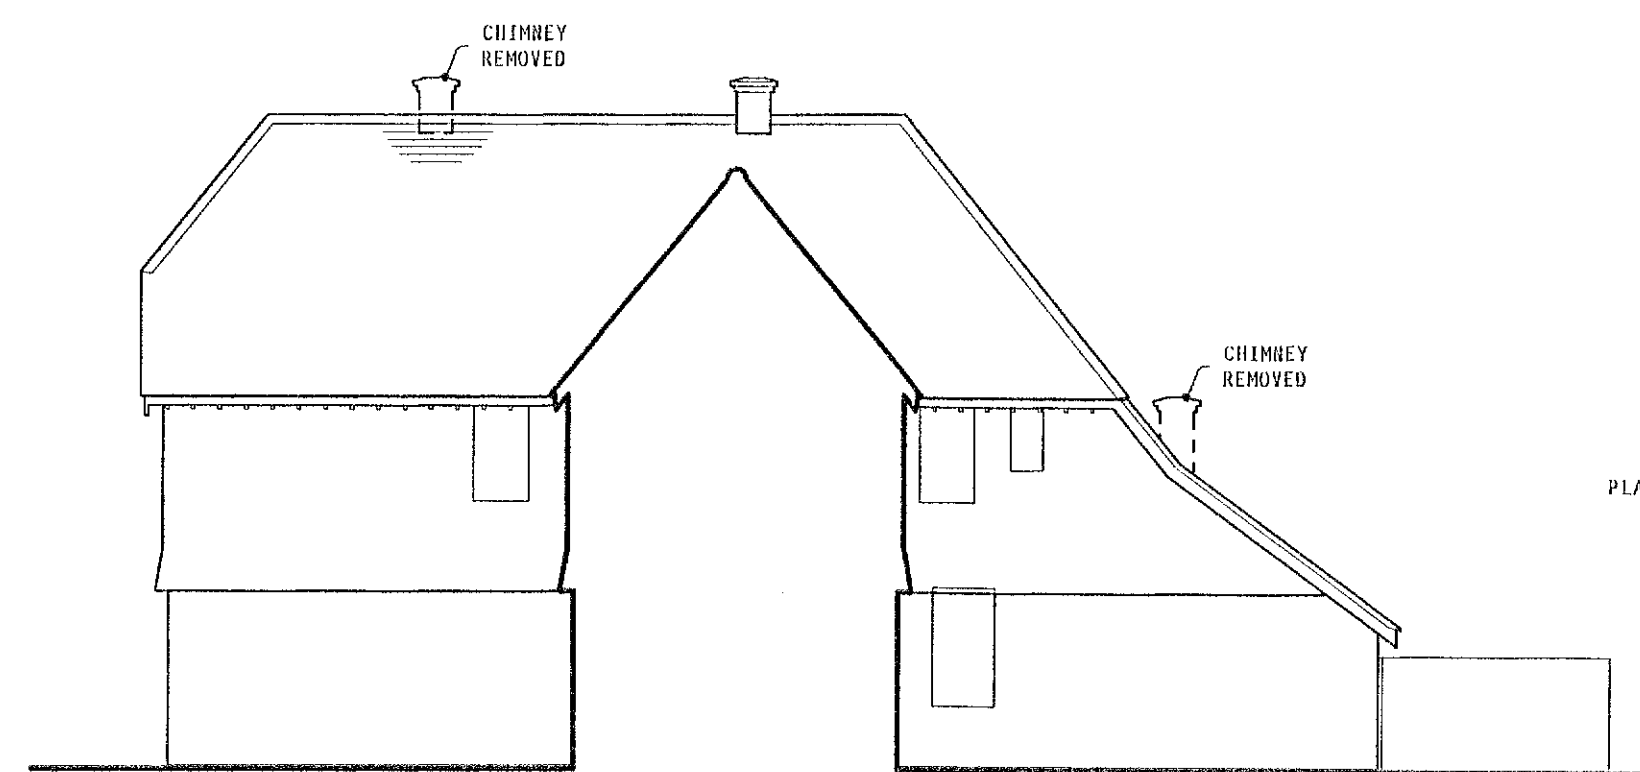

side northeast  
proposed elevations

SCALE 1:100

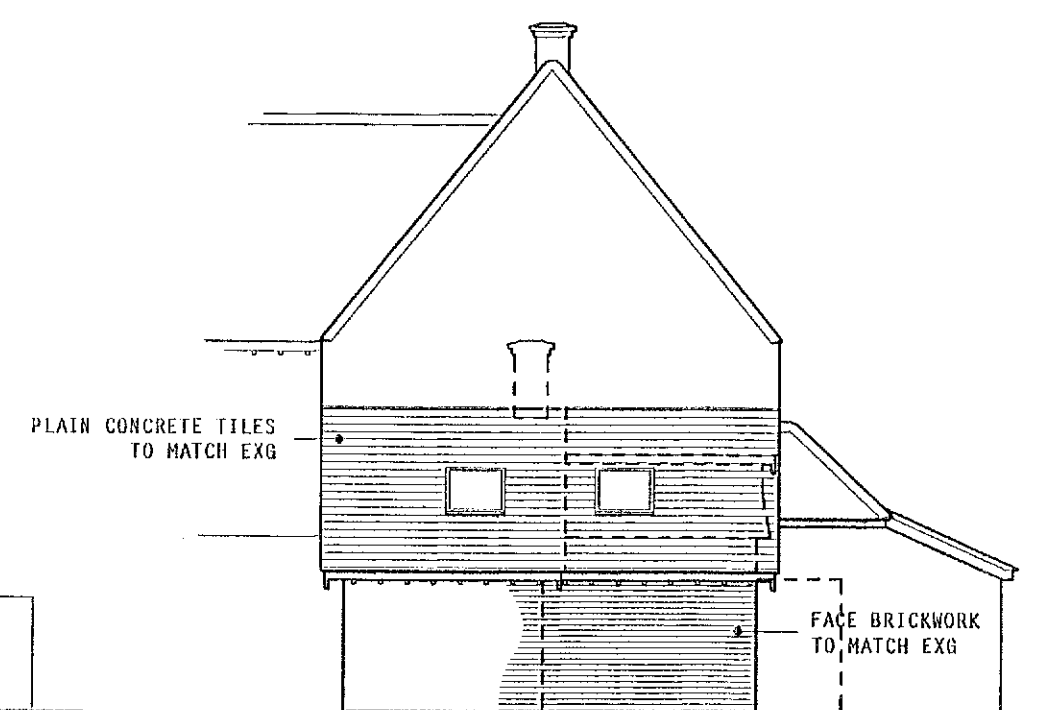


rear northwest



front southeast




side southwest

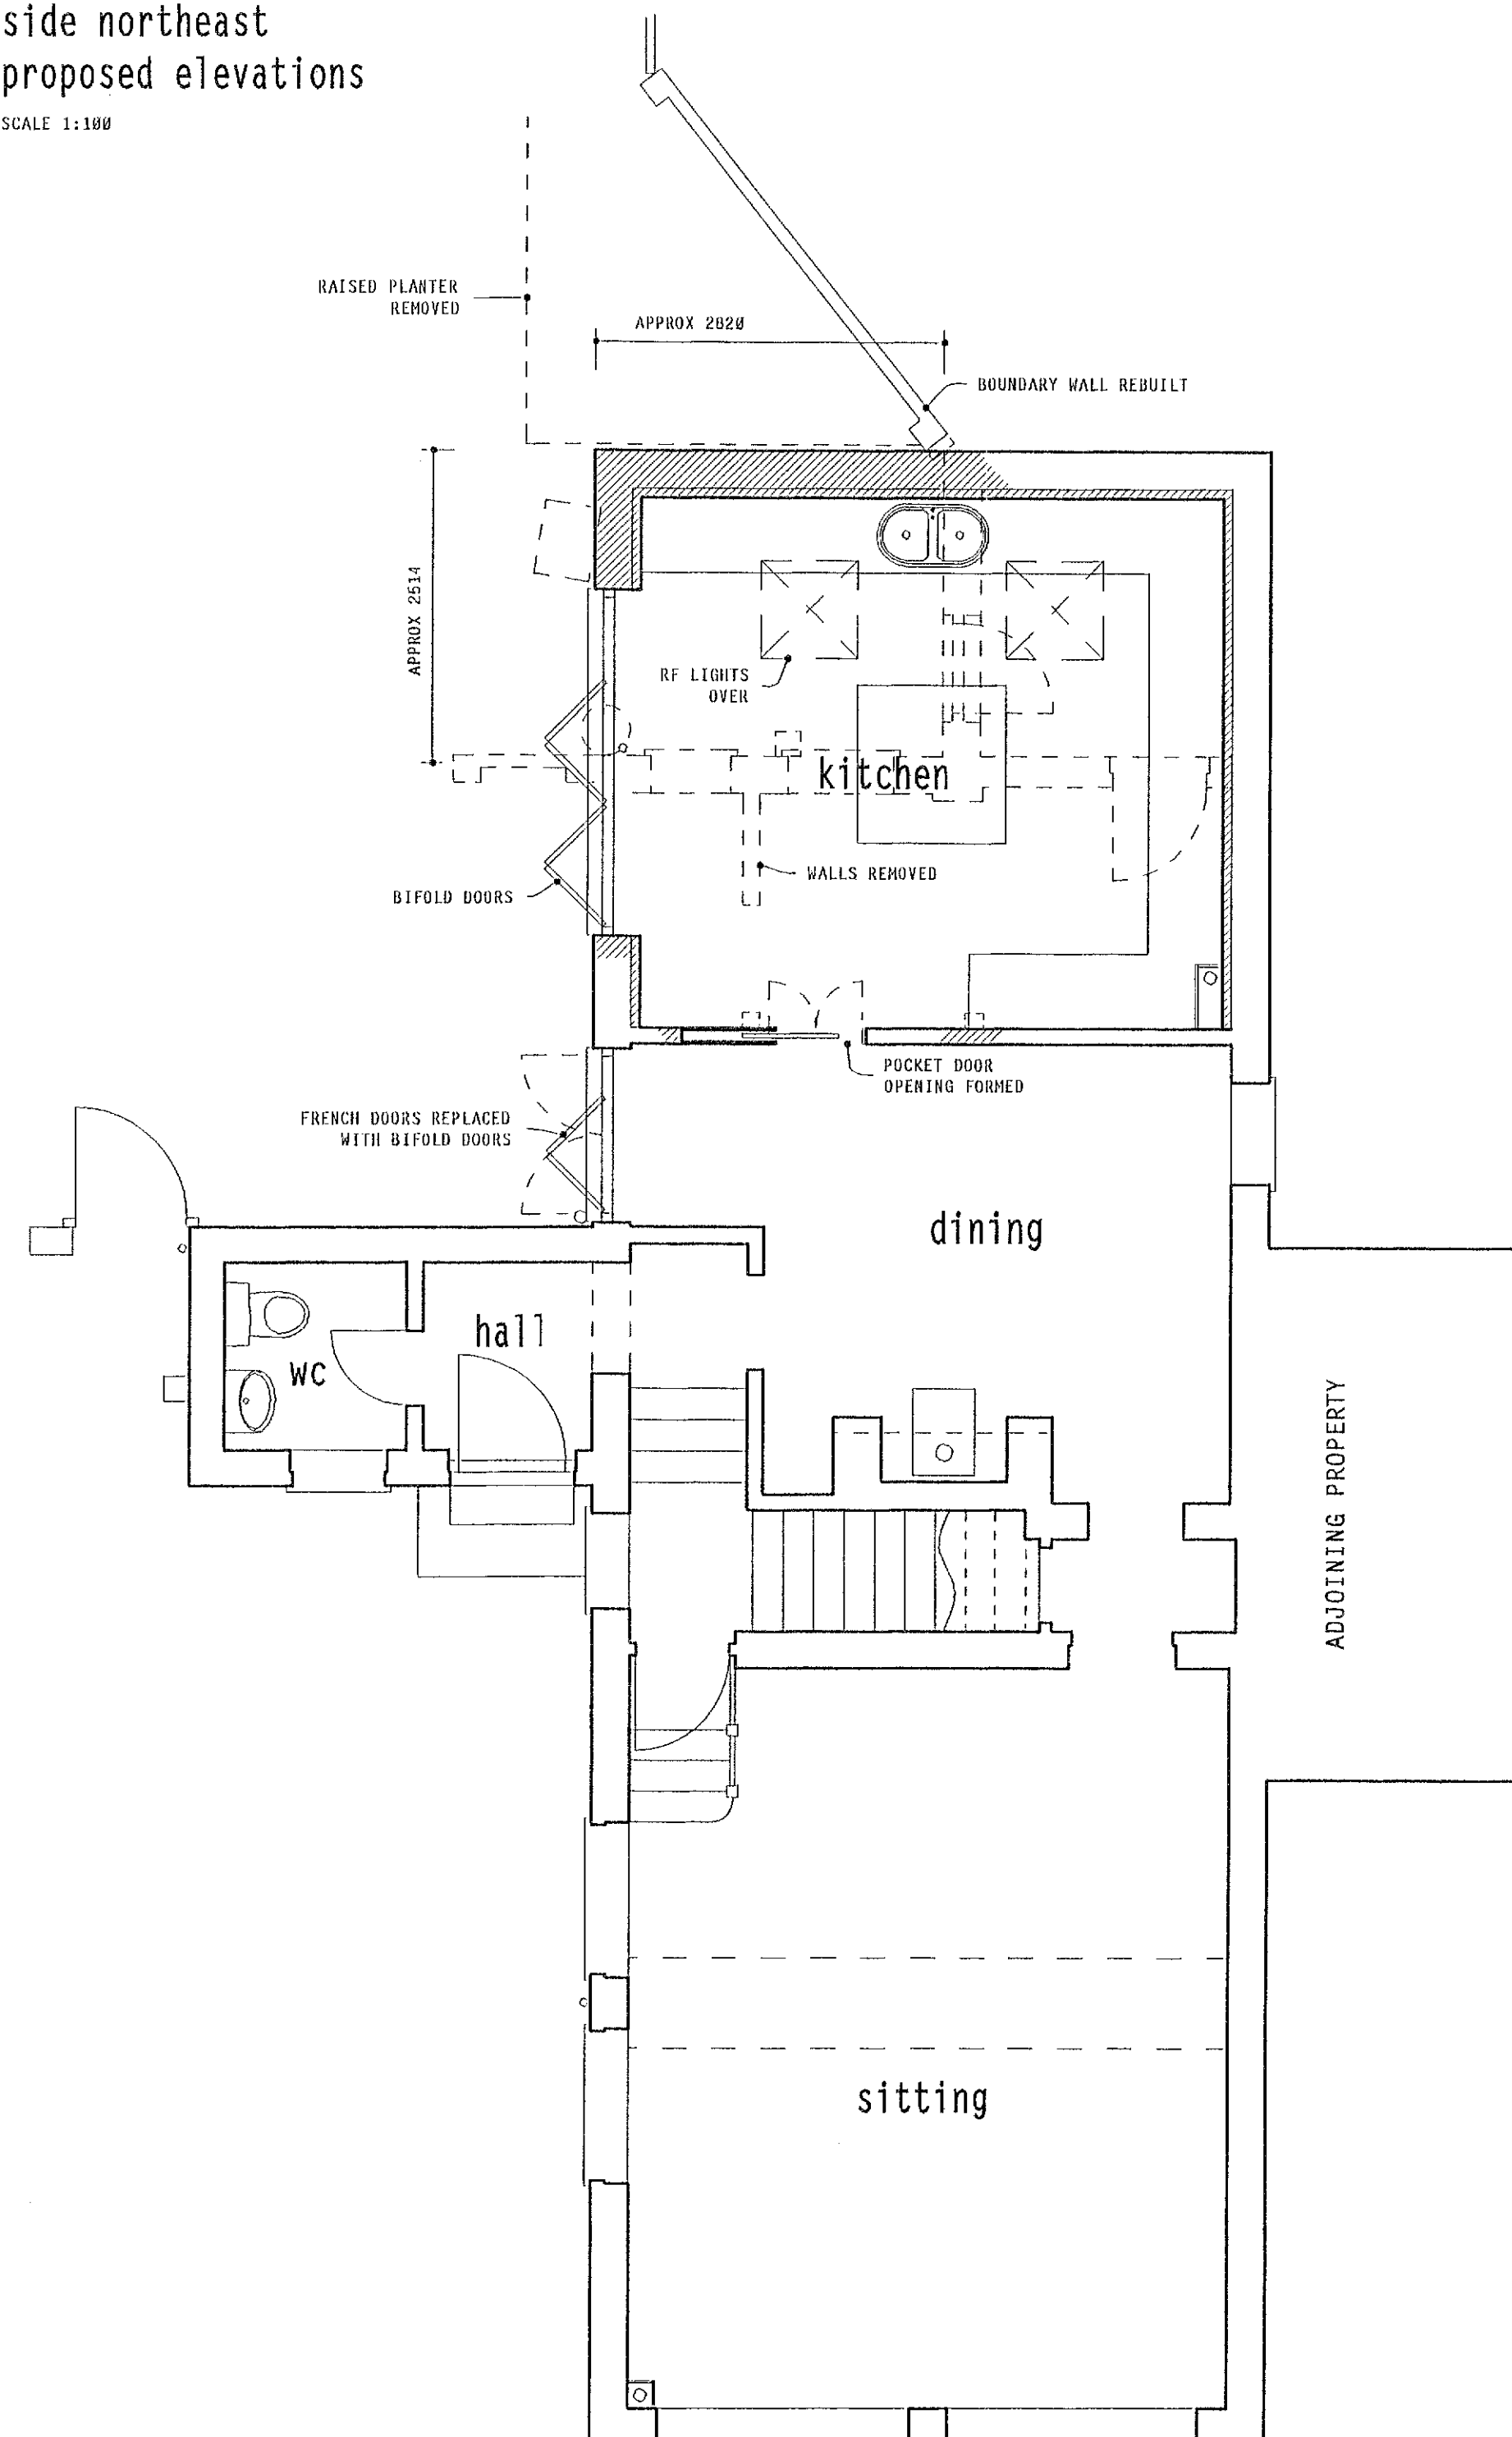


proposed ground floor plan

SCALE 1:50

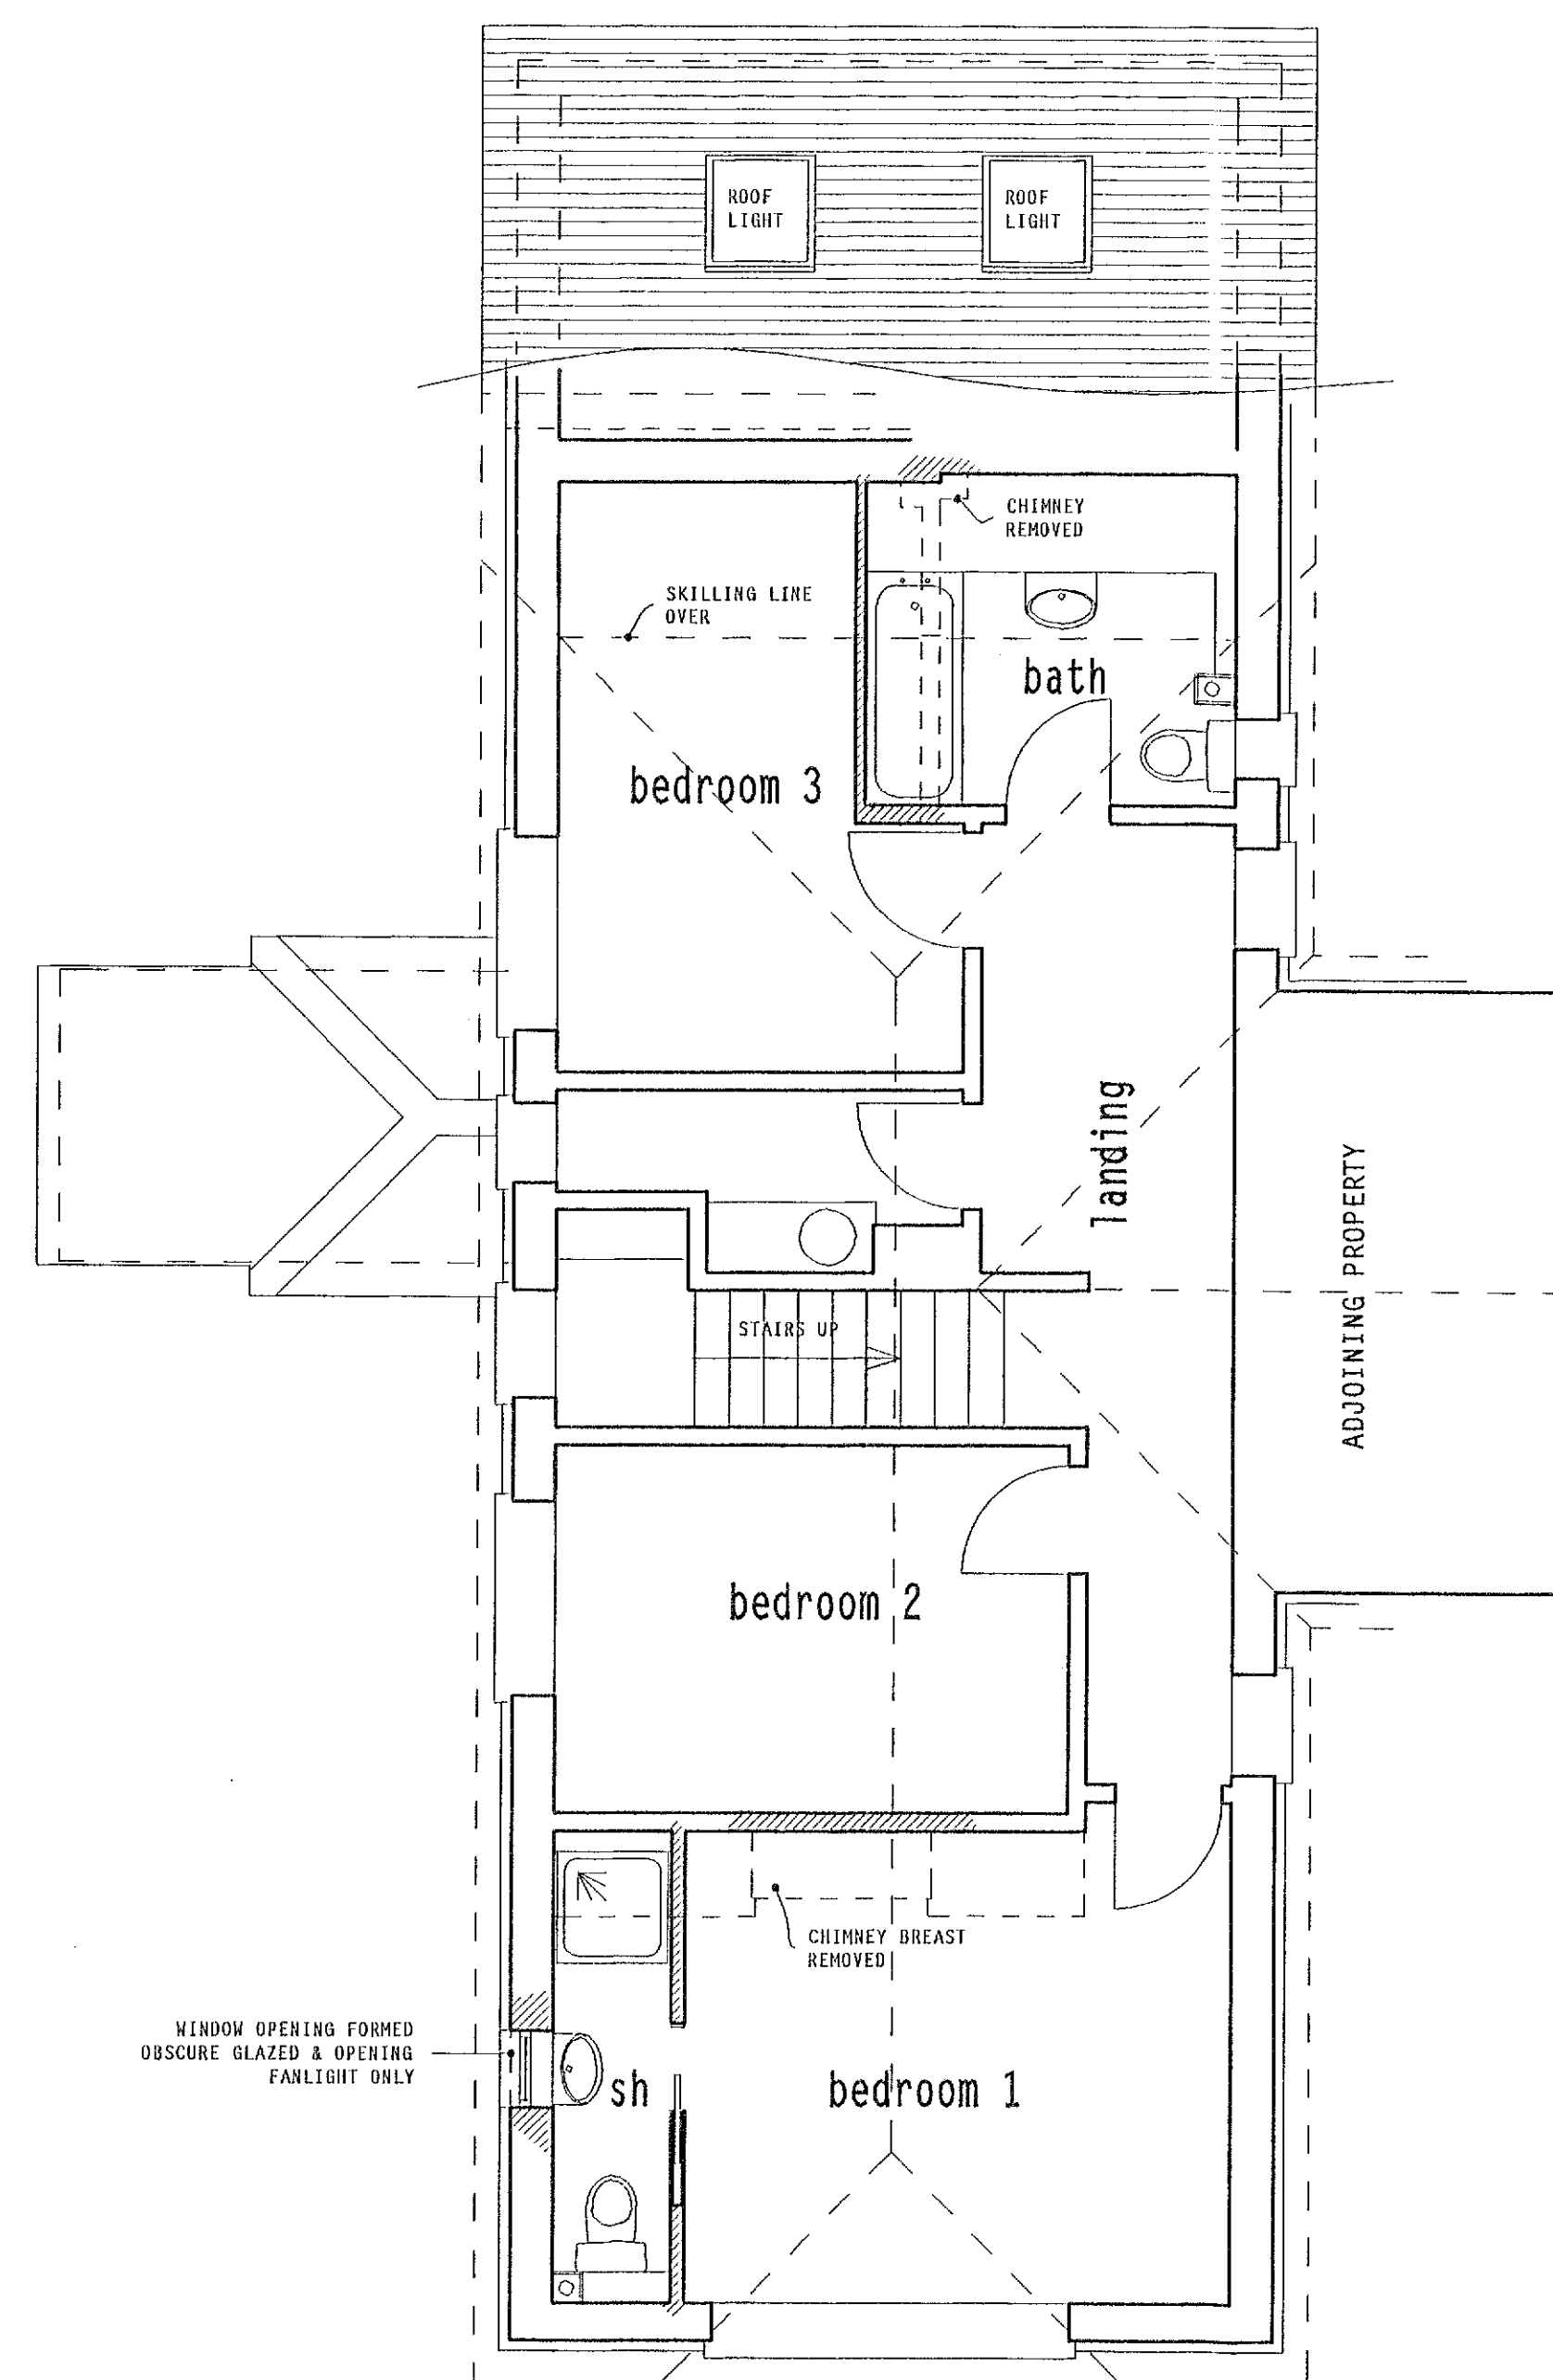

proposed first floor plan

SCALE 1:50

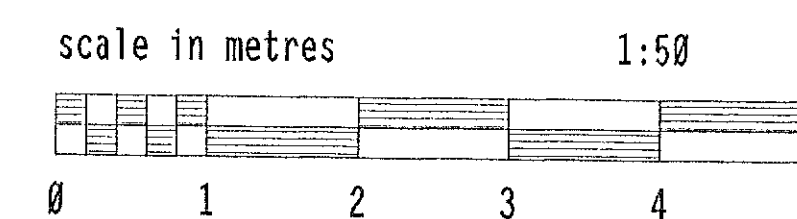

client: Ms J. Riddle

project: proposed alterations &  
12 Barrack Lane, Aldwick,  
Bognor Regis PO21 4BZ

**PH DESIGN**  
architectural consultants  
3 chapel street chichester  
w.sussex PO19 1BU  
tel: (01243) 781760

project: 18/C05  
drawing no: 2a  
date: May 2018

