


note:
1. this drawing is the copyright of PH Design and is not to be reproduced without consent.
2. the contractor is to check all dimensions and levels before site works commence and/or preparation of workshop drawings.


revision	date	amendment

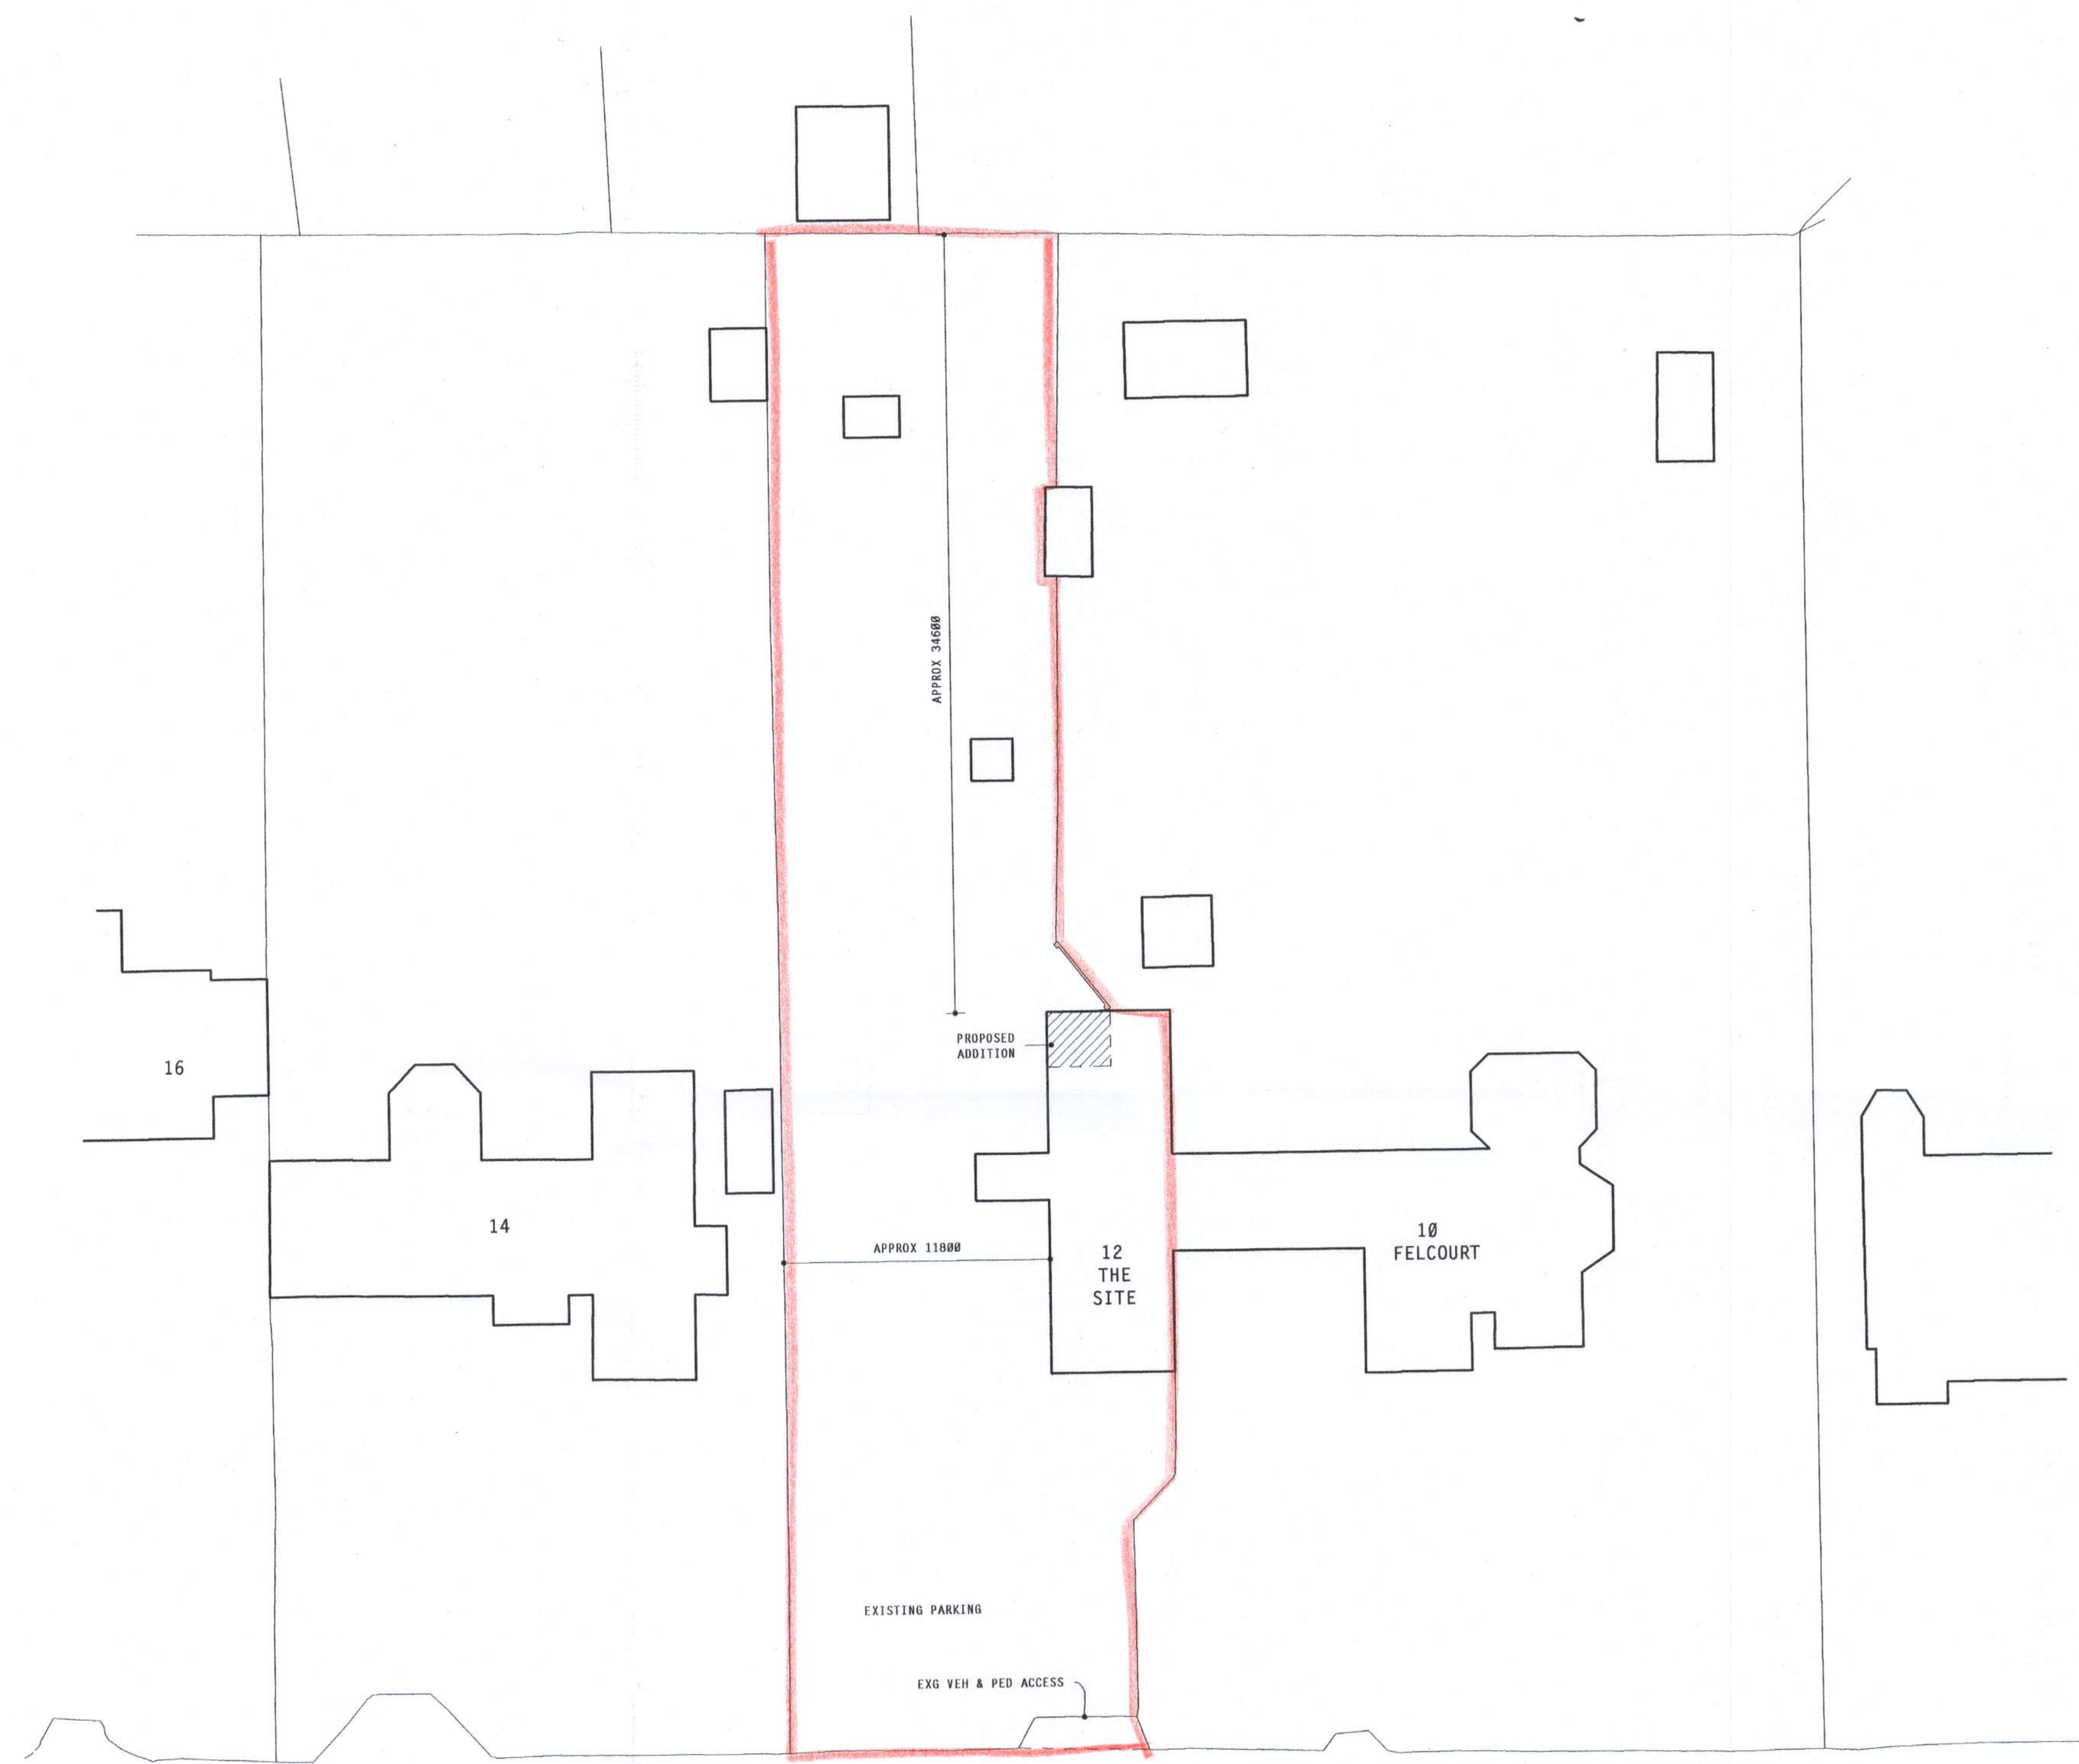

BARRACK LANE


site plan

SCALE 1:200
CROWN COPYRIGHT RESERVED
OS LICENCE SR 100028450

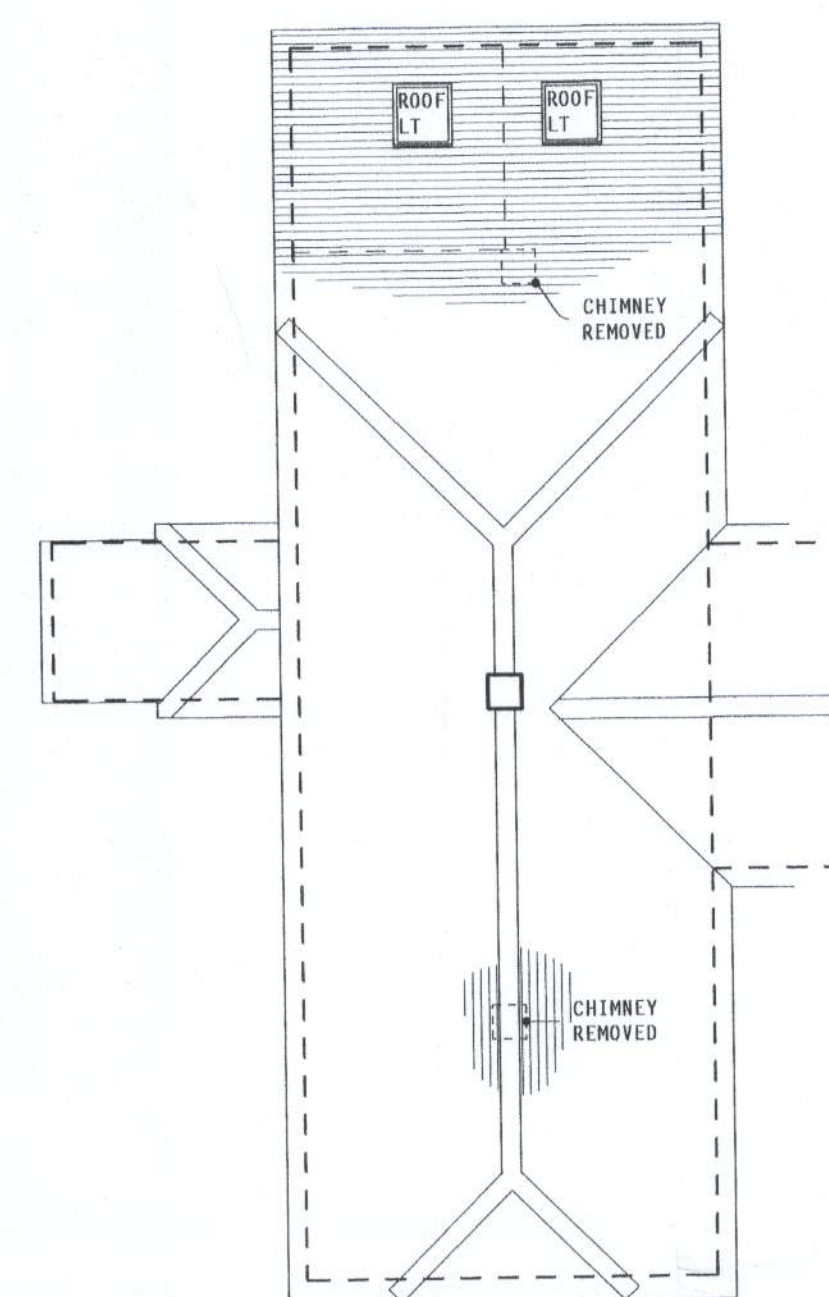

proposed roof plan


SCALE 1:100

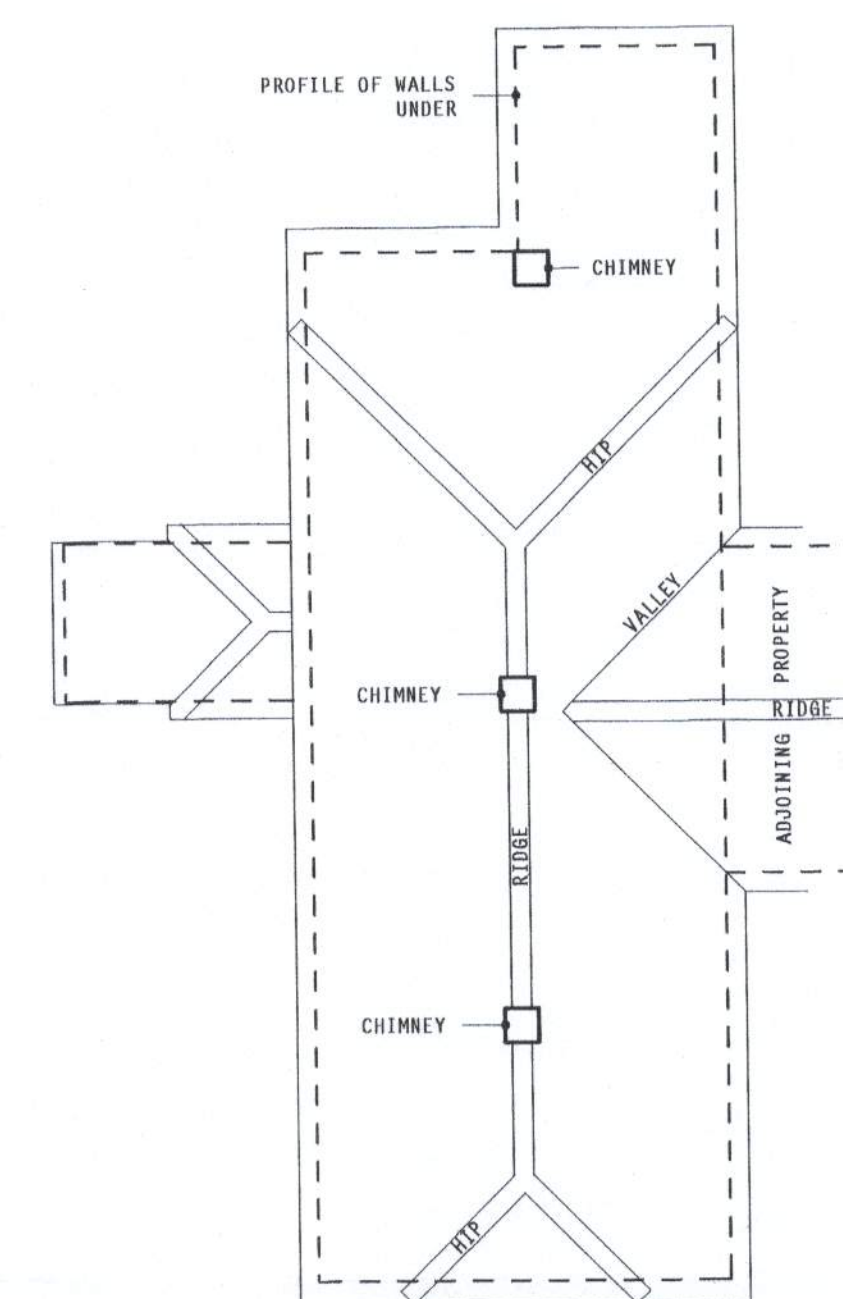

existing roof plan

SCALE 1:100

scale in metres 1:50

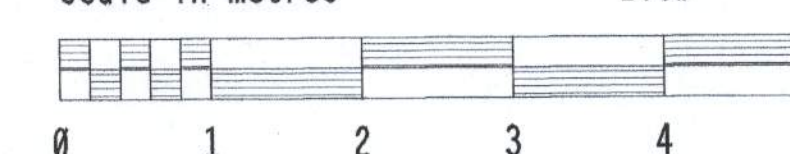

client: Ms J. Riddle

project: proposed alterations &
12 Barrack Lane, Aldwick,
Bognor Regis PO21 4BZ

PH DESIGN
architectural consultants
3 chapel street chichester
w.sussex PO19 1BU
tel:(01243) 781760

project: 18/C05
drawing no: 3
date: May 2018

